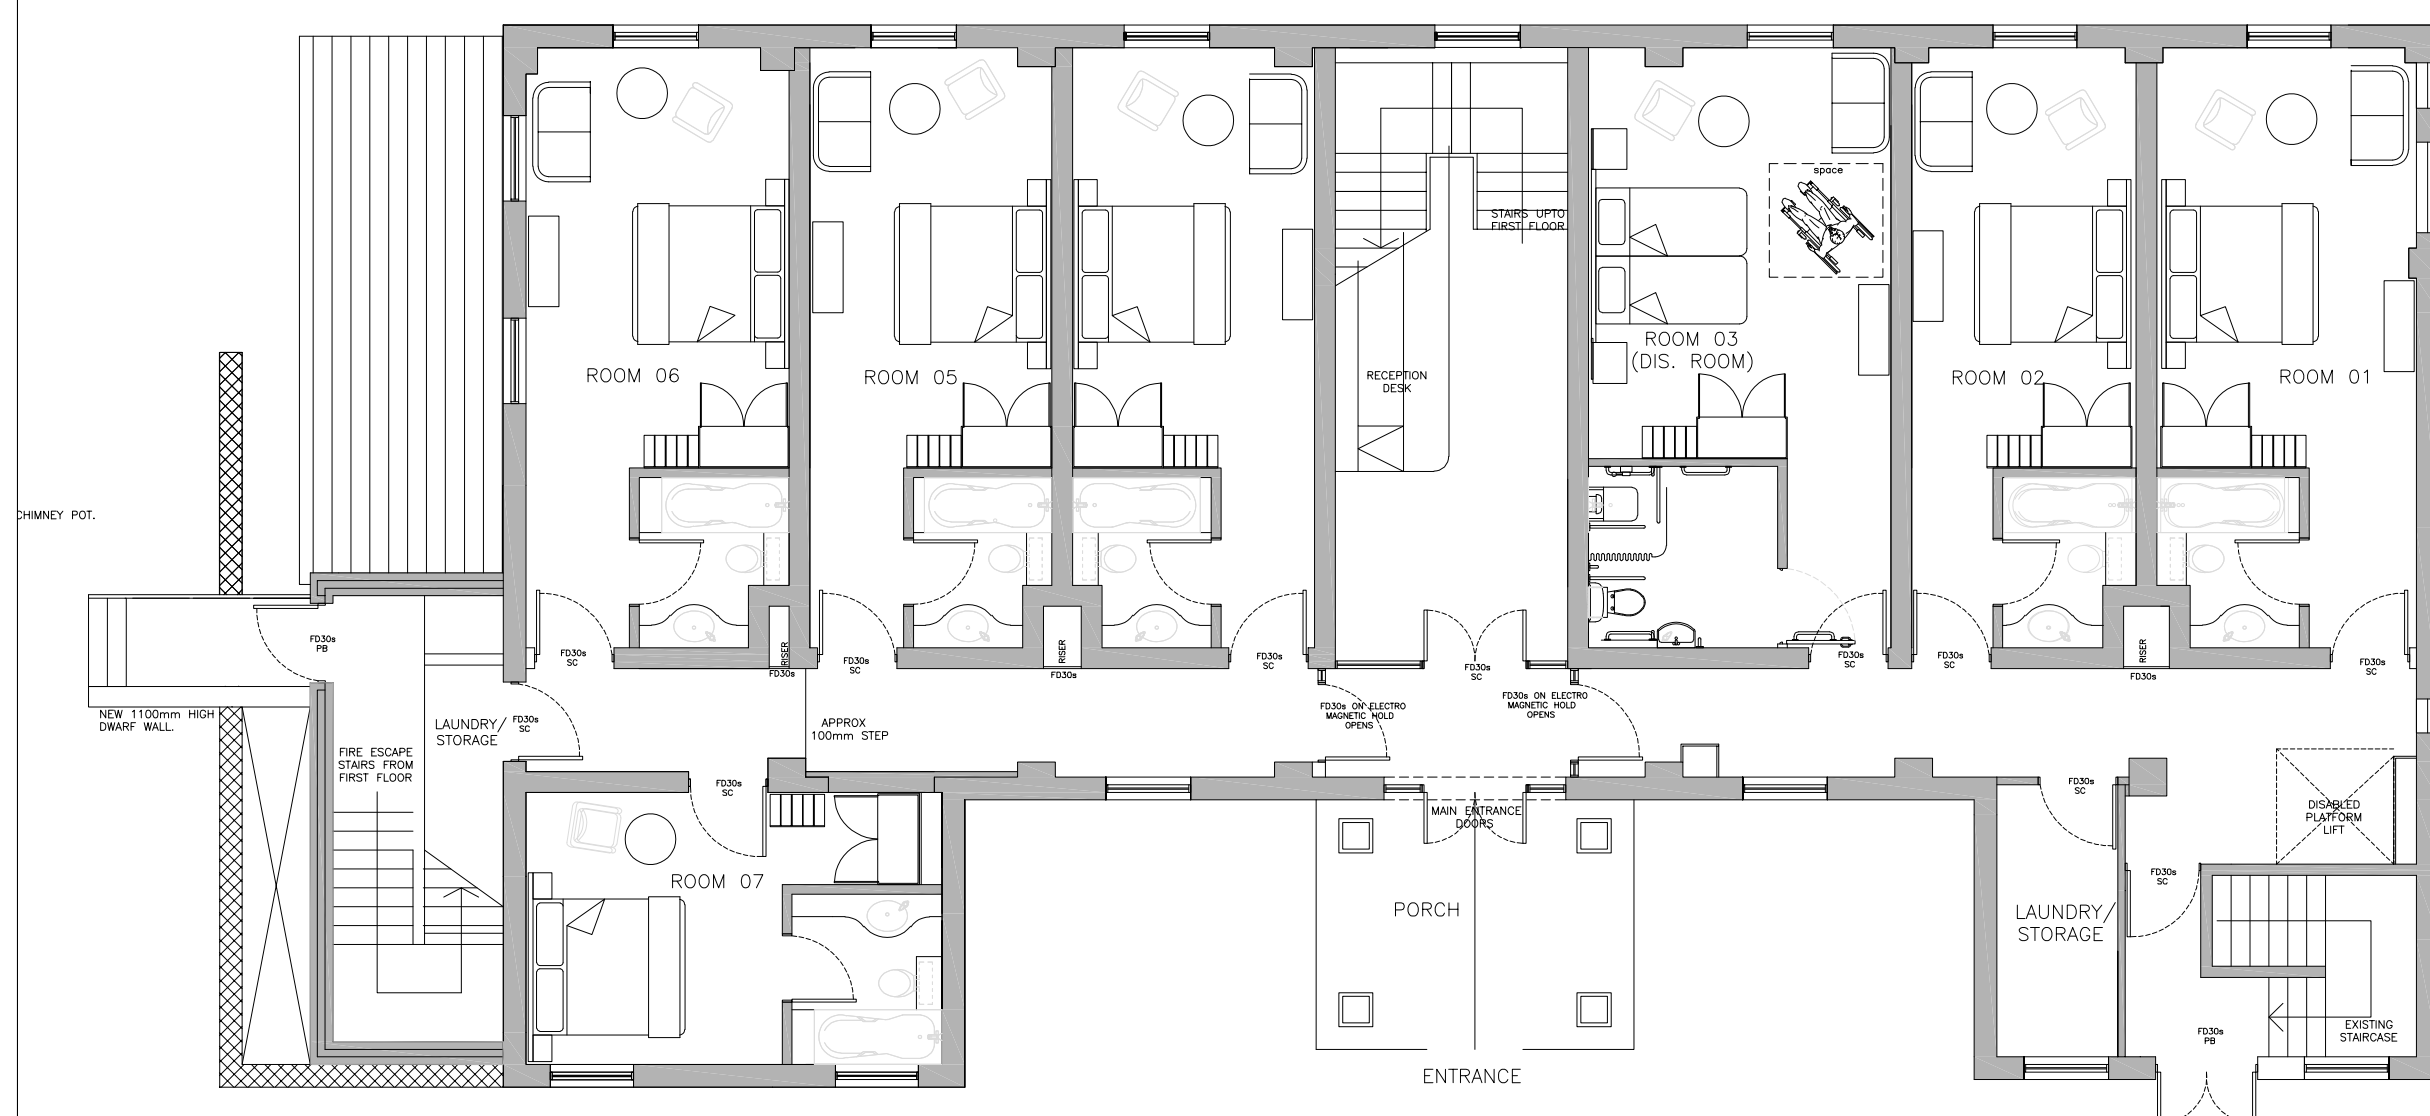
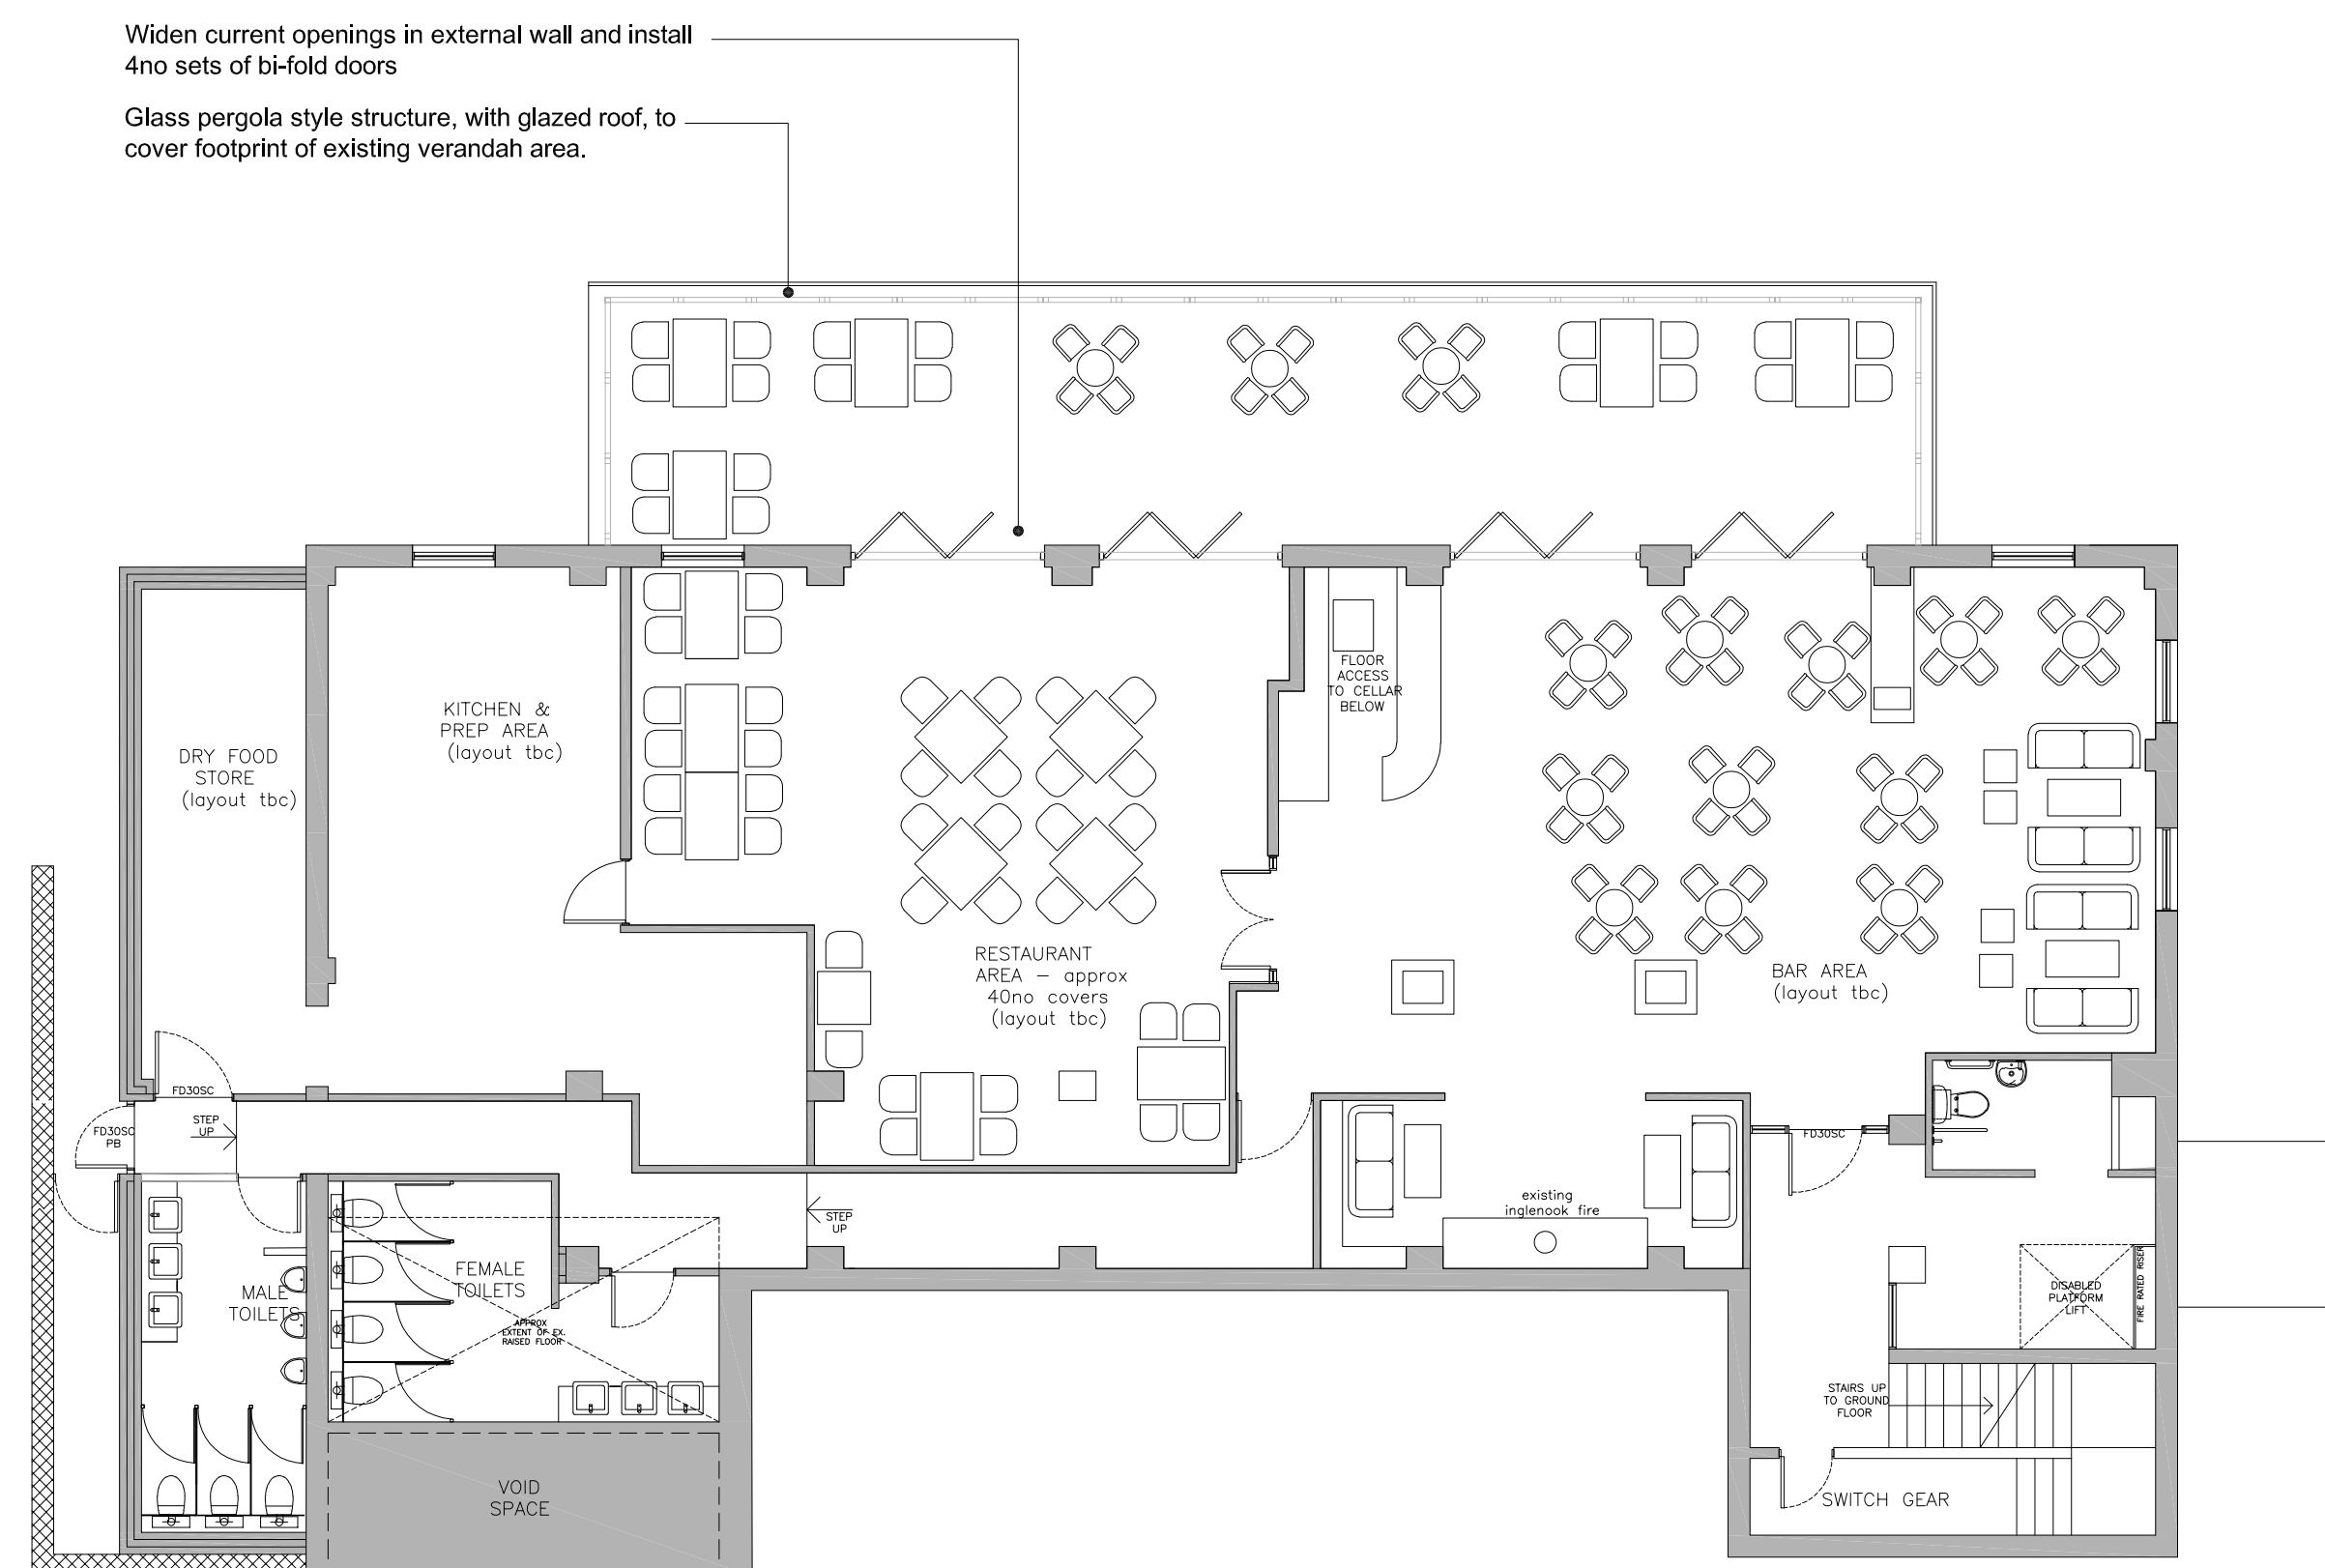
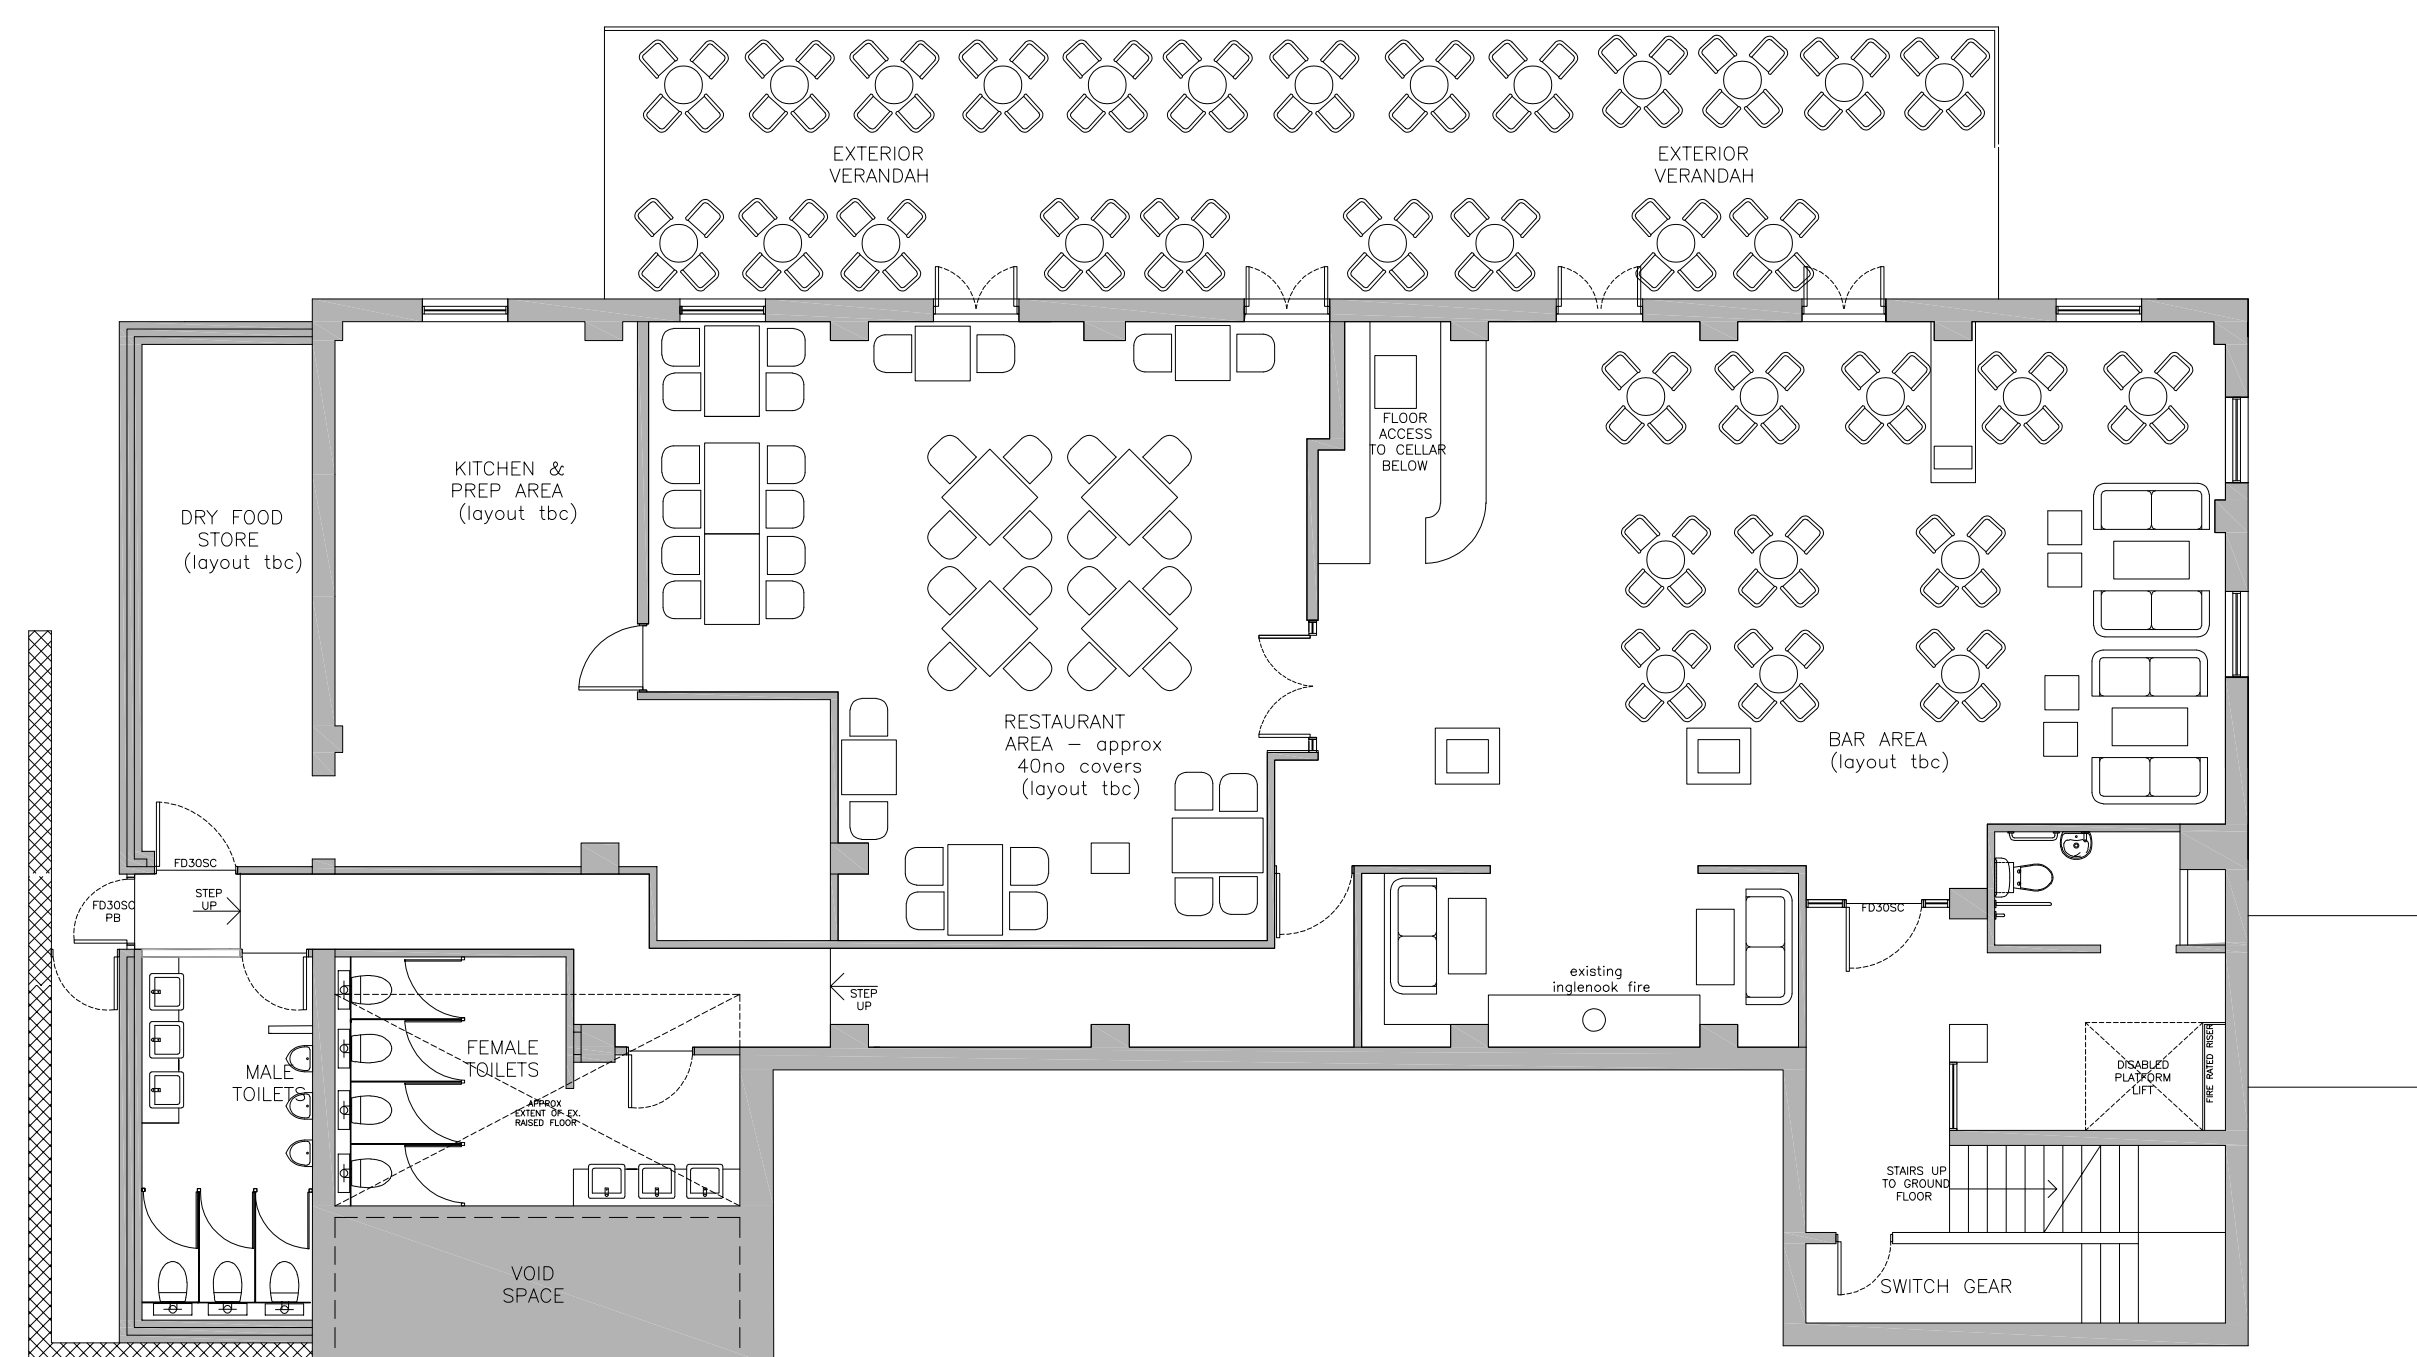


[illegible]

| STATUS | PURPOSE OF ISSUE |
|--------|------------------|
|--------|------------------|

**i.m.** *Design Studio*  
27 Park Avenue, Skewen, SA106RU  
jon@imdesignstudio.co.uk

PROJECT

AFAN LODGE  
Afan Rd, Duffryn Rhondda,  
Port Talbot SA13 3ES

TITLE

Rear Verandah Enclosure  
Existing and Proposed Plans

|        |  |
|--------|--|
| CLIENT |  |
|--------|--|

|                                    |                 |                                  |
|------------------------------------|-----------------|----------------------------------|
| DRAWN BY<br>JM                     | CHECKED BY<br>- | DATE<br>01/12/25                 |
| SCALE (@ A1)                       |                 | PROJECT NUMBER<br>Project Number |
| DRAWING NUMBER<br><b>A1 - A100</b> |                 | REV                              |