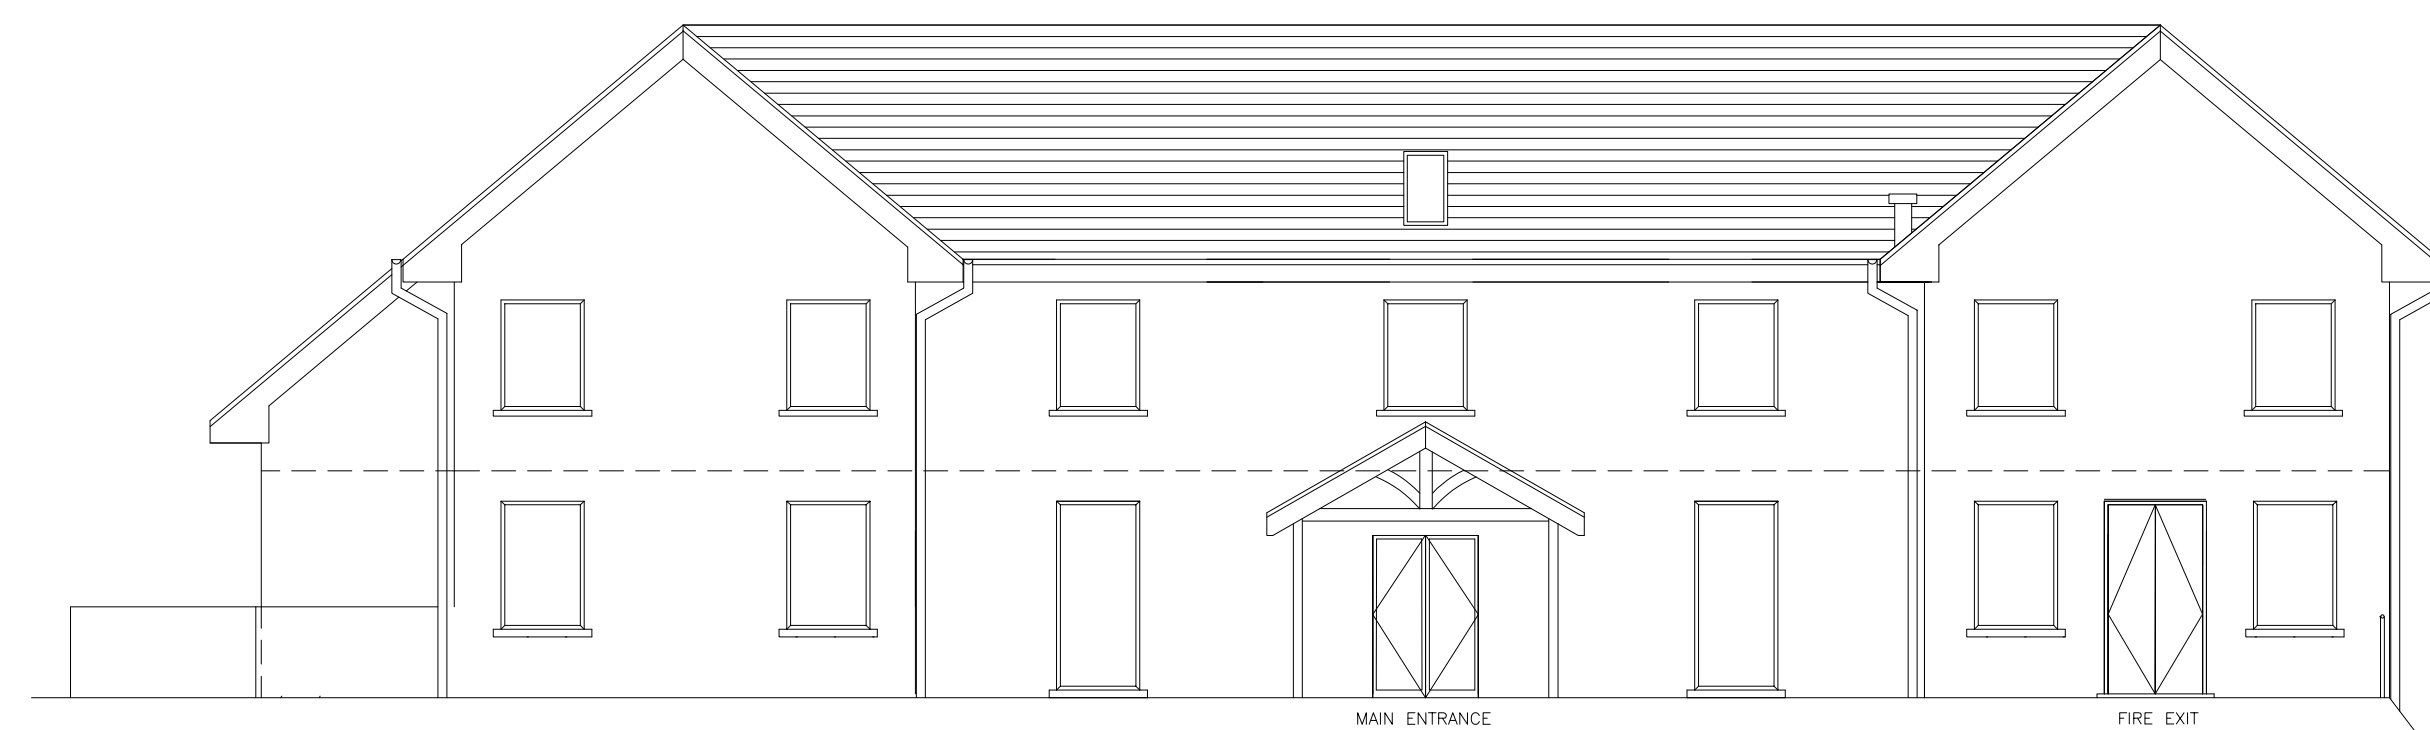
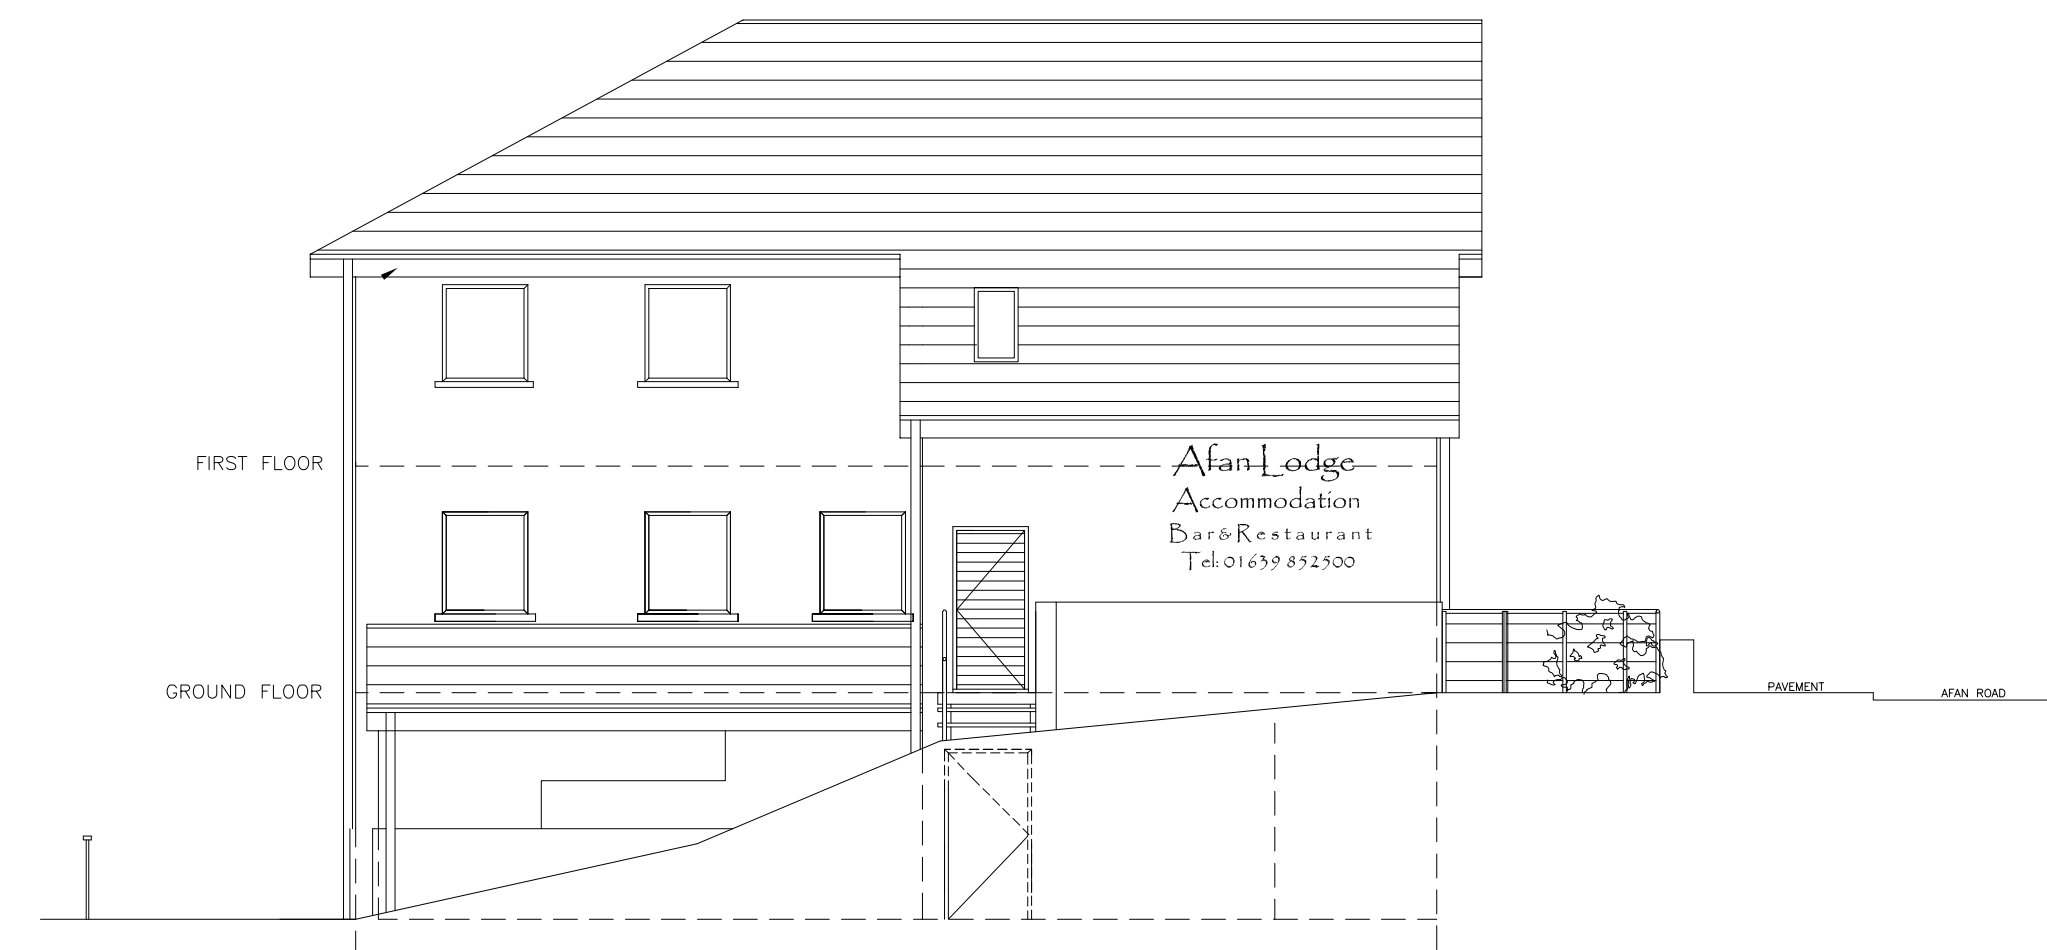
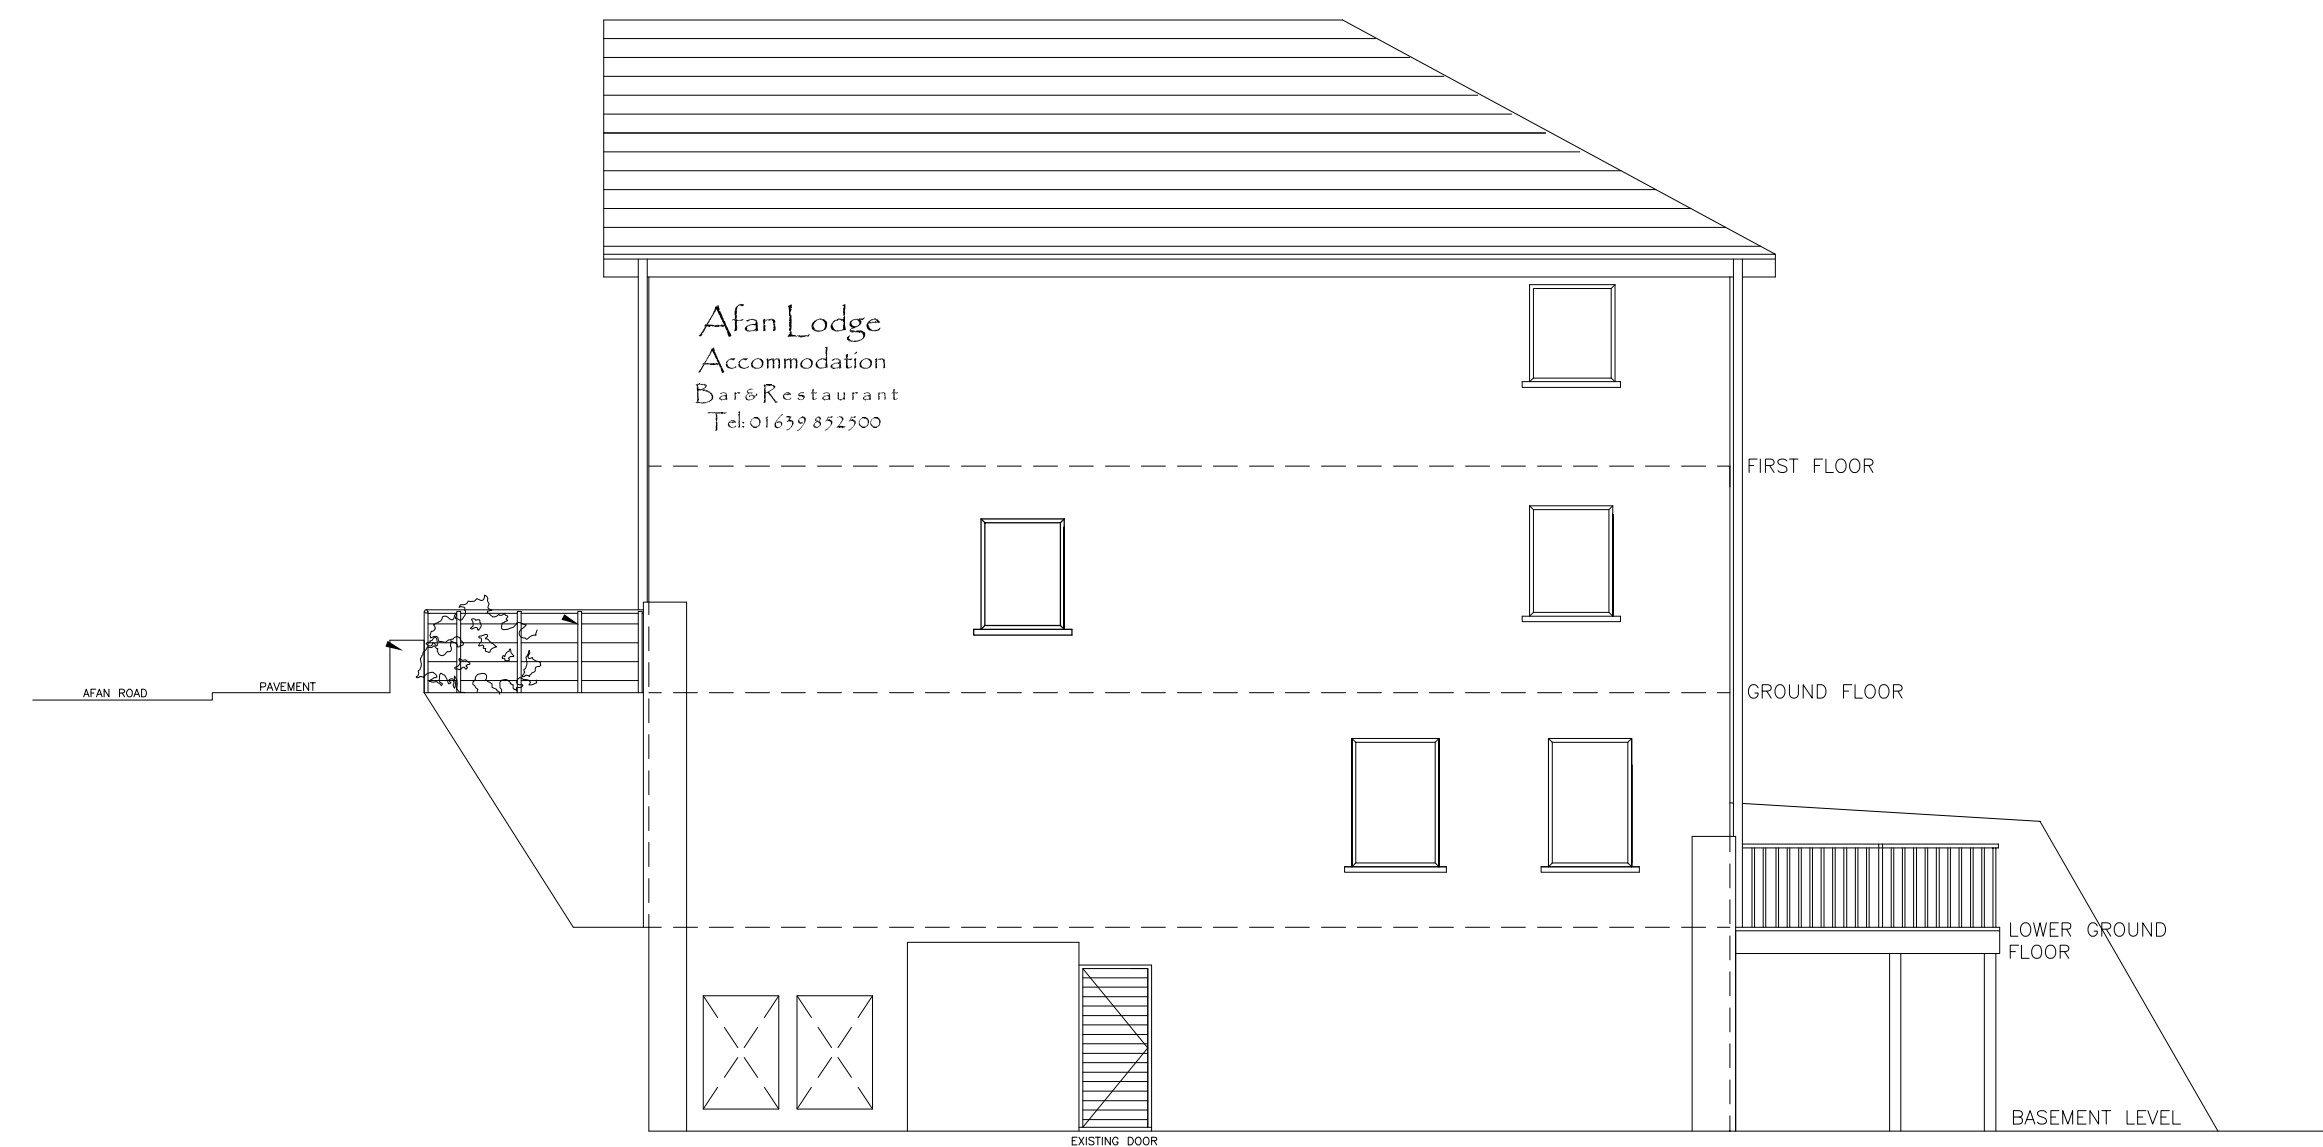


[illegible]

STATUS	PURPOSE OF ISSUE
--------	------------------

i.m. *Design Studio*
27 Park Avenue, Skewen, SA106RU
jon@imdesignstudio.co.uk

PROJECT

AFAN LODGE
Afan Rd, Duffryn Rhondda,
Port Talbot SA13 3ES

TITLE

Rear Verandah Enclosure
Existing Elevations

CLIENT	
--------	--

DRAWN BY JM	CHECKED BY -	DATE 01/12/25
SCALE (@ A1) as shown	PROJECT NUMBER Project Number	
DRAWING NUMBER A1 - A101		REV