FIRST ANGLE PROJECTION

10 20 30 40 50 60 70 80mm.

CONFIDENTIAL– Tata Steel UK Limited

1 2 3ins.

DO NOT SCALE

WELD SYMBOLS TO B.S. EN 22553
UNDIMENSIONED RADII TO BE 1 mm
GENERAL TOLERANCES TO BS EN 22768 – PART 1 (MEDIUM CLASS)

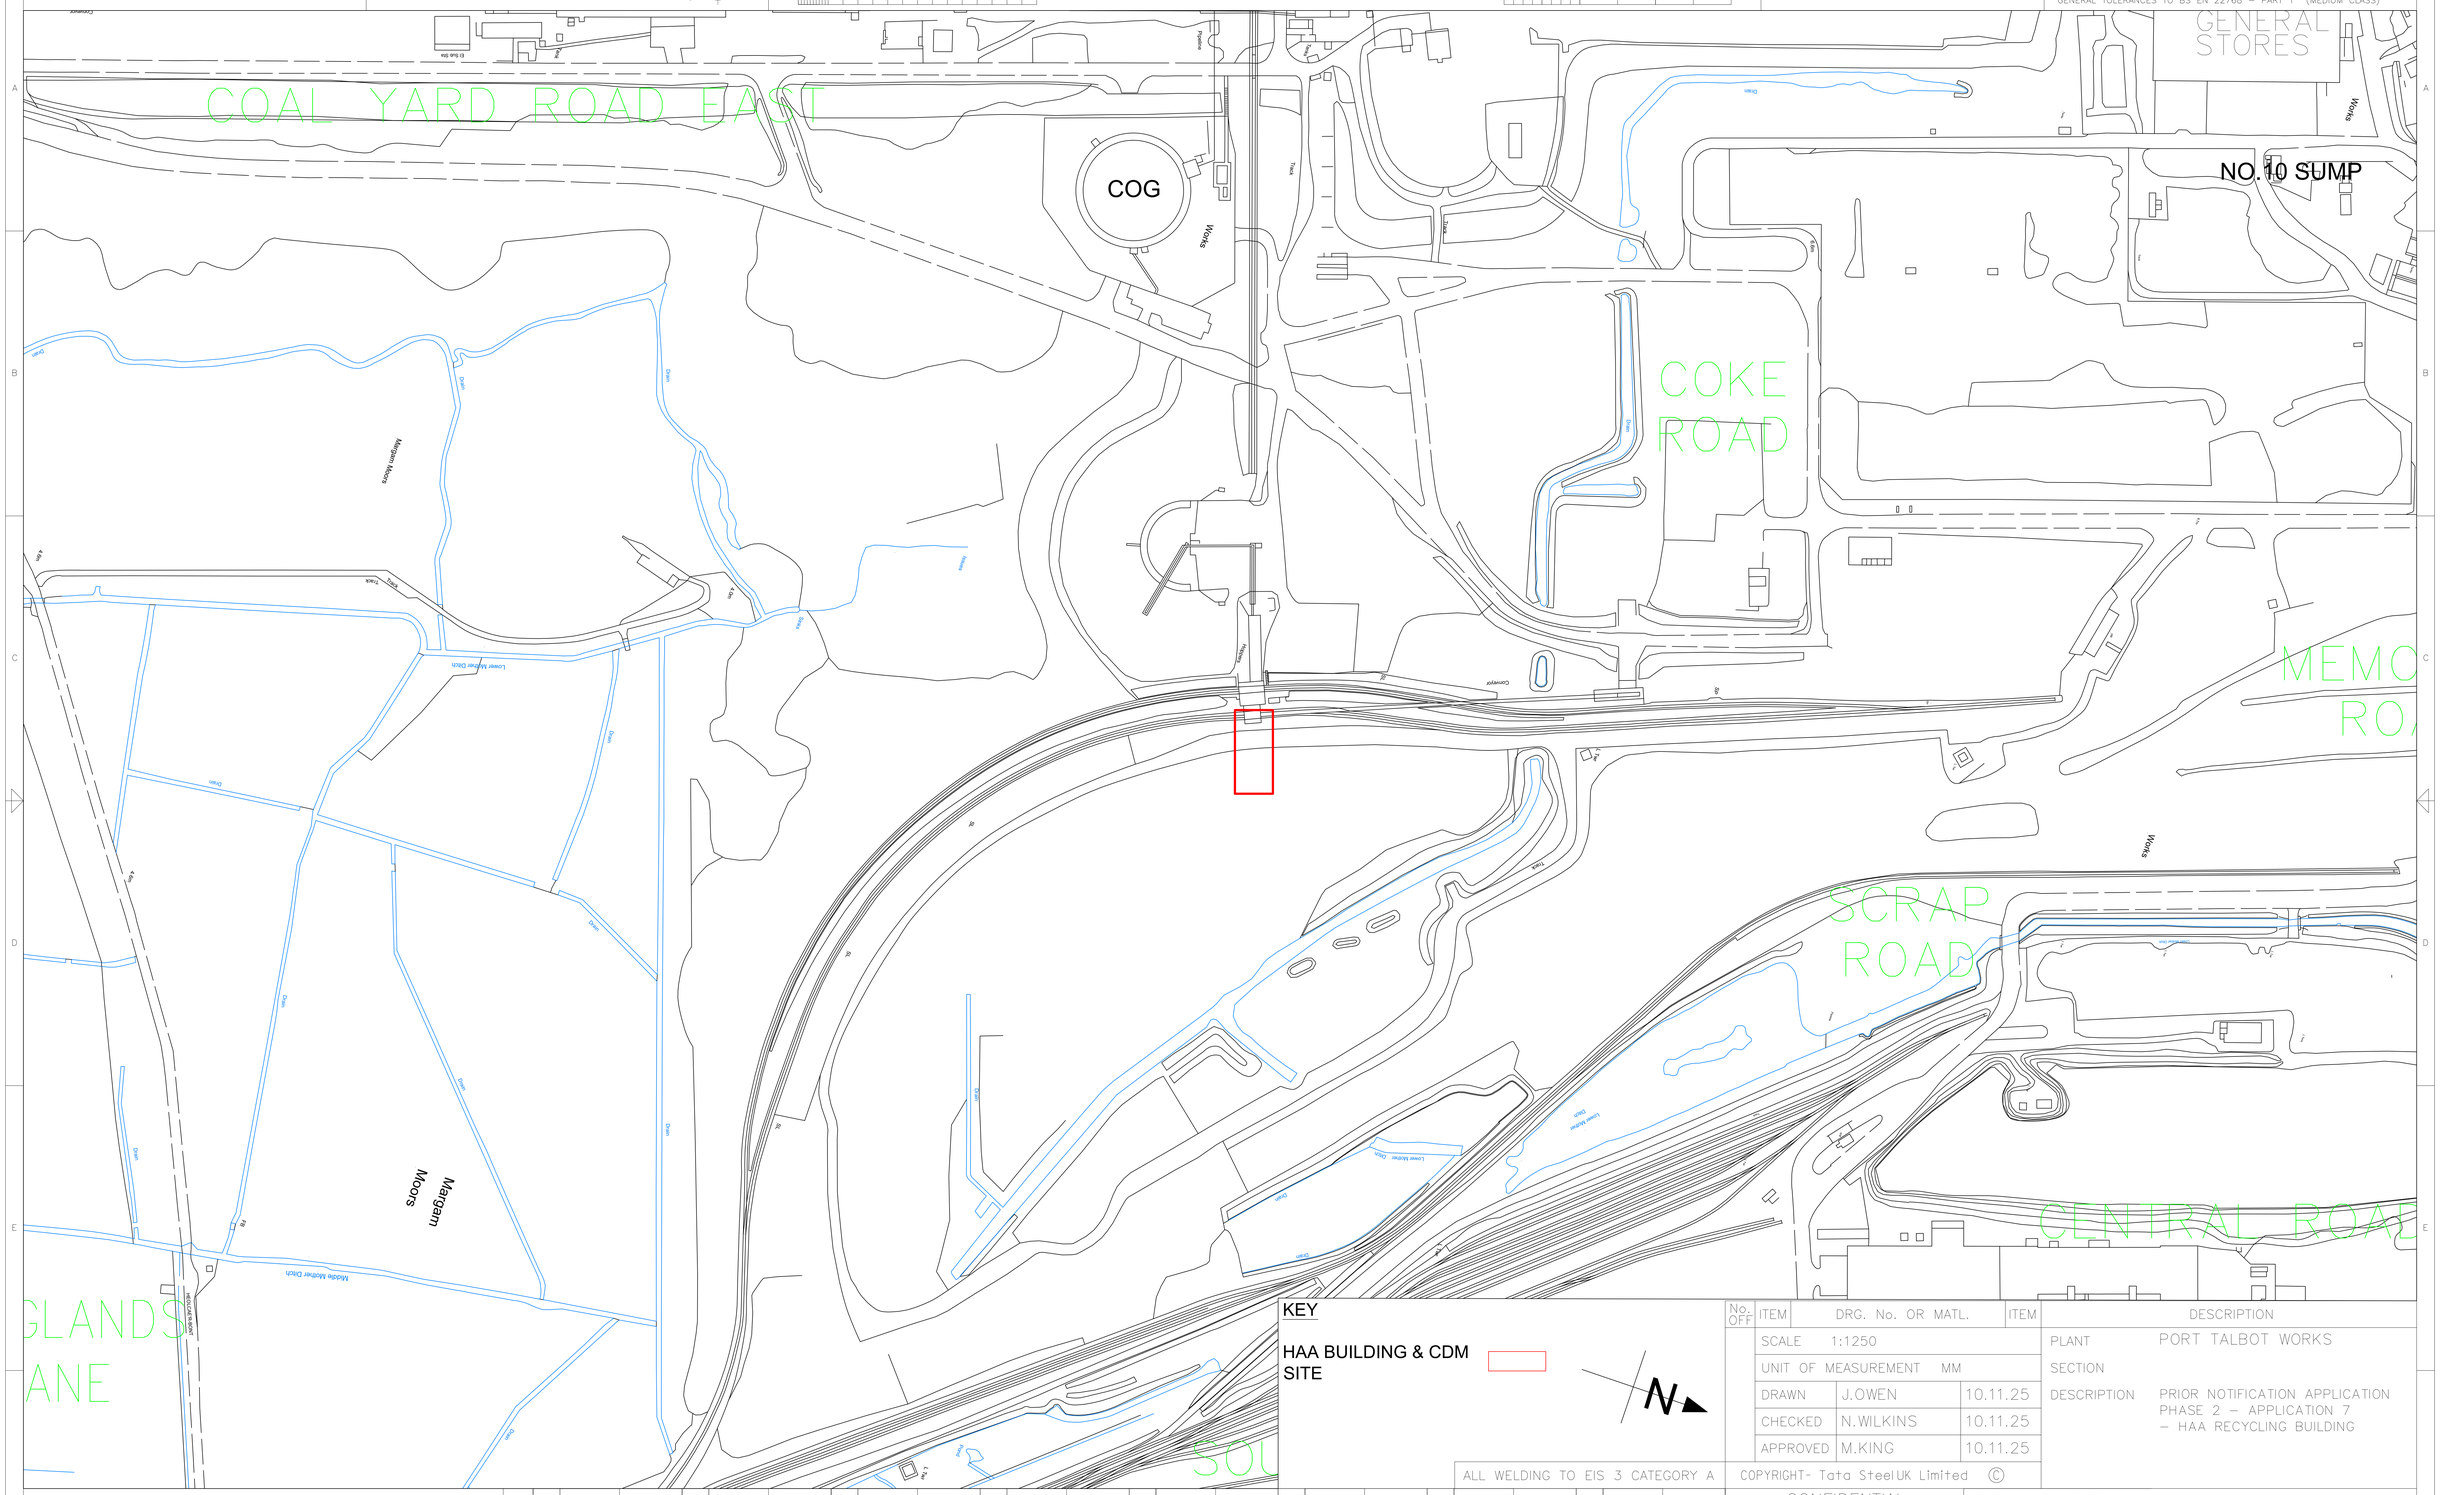

No. OFF	ITEM	DRG. No. OR MATL.	ITEM	DESCRIPTION
	SCALE 1:1250			PLANT PORT TALBOT WORKS
	UNIT OF MEASUREMENT MM			SECTION
	DRAWN	J.OWEN	10.11.25	DESCRIPTION PRIOR NOTIFICATION APPLICATION PHASE 2 – APPLICATION 7 – HAA RECYCLING BUILDING
	CHECKED	N.WILKINS	10.11.25	
	APPROVED	M.KING	10.11.25	

ALL WELDING TO EIS 3 CATEGORY A

COPYRIGHT- Tata SteelUK Limited ©

Tata Steel UK Limited

Port Talbot Works

REVISIONS

DRAWN	CH'D	APP'D

CONFIDENTIAL
THIS DRAWING IS THE PROPERTY OF TATA STEEL UK LIMITED AND MUST NOT BE COPIED WITHOUT WRITTEN PERMISSION. ITS CONTENTS ARE CONFIDENTIAL, MUST NOT BE DISCLOSED OUTSIDE TATA STEEL UK LIMITED WITHOUT WRITTEN PERMISSION AND ARE TO BE USED ONLY FOR THE PURPOSE FOR WHICH THE DRAWING SUPPLIED.

JOB REF : CE 185

CAD FILE : 0000.00.00.00.158

ORIGINATING OFFICE

DRG. No. 0000.00.00.00.158–S009 REV. PR4c

RECEIVING OFFICE

DRG. No. REV.

A0

$TIME$ $DATE$ $FILEABBREV$