


BOUNDARY OF LAND OWNED
BY APPLICANT

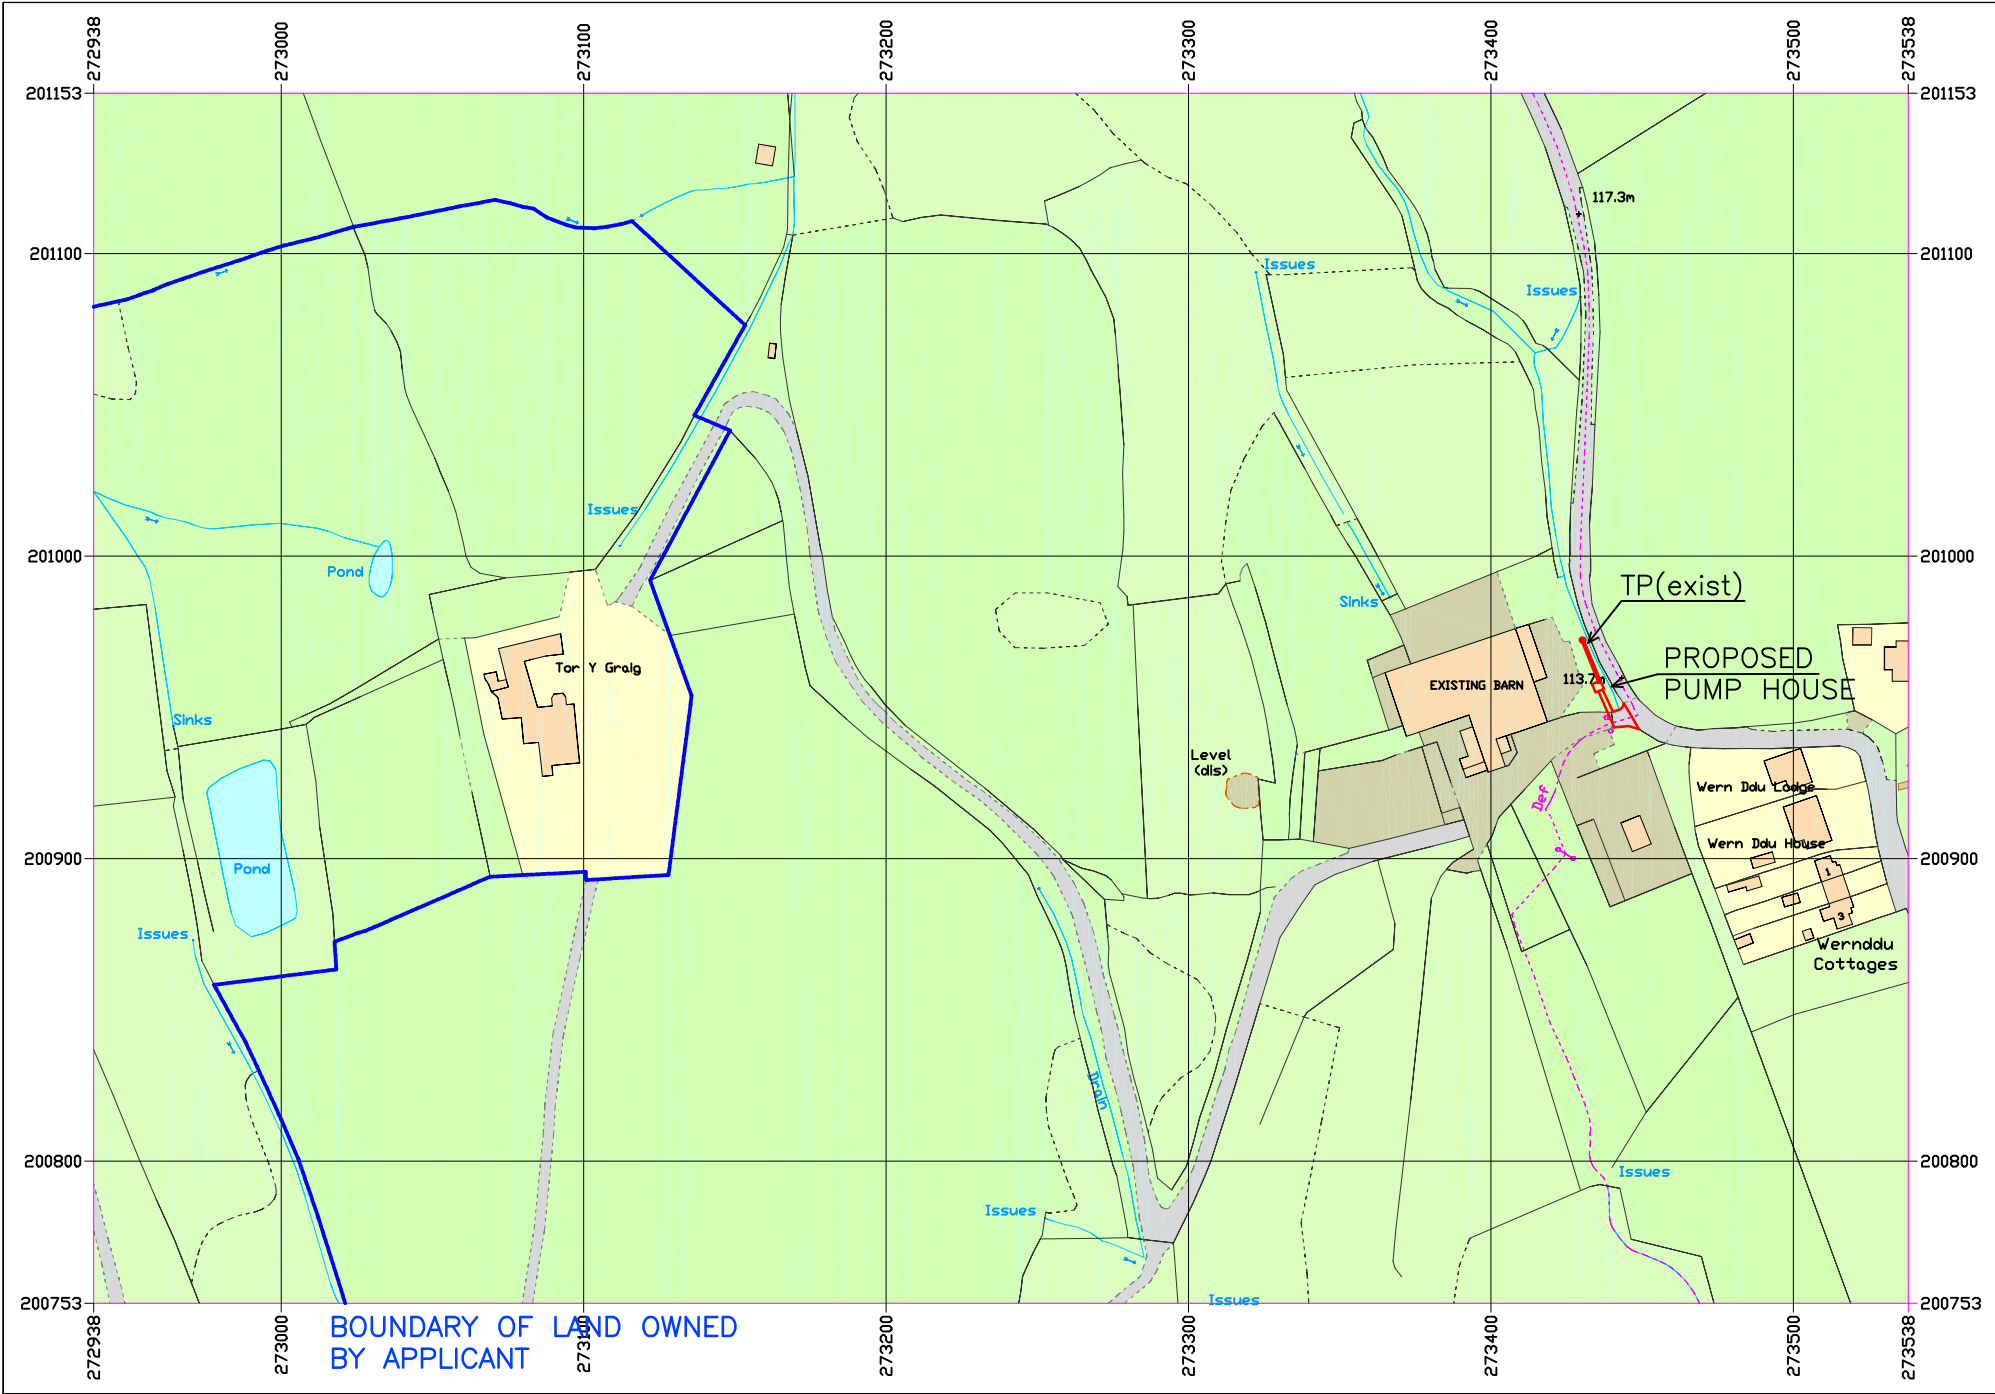

Site location, 2.4x1.9m Pump
House in 3x3m fenced
enclosure with service
trenches to existing
telegraph pole and existing
water supply pipe.
(Refer to Plan 03 for
enlarged detail)

Serial number: 305812

© Crown copyright and database right 2025
Ordnance Survey licence AC0000848283
Reproduction in whole or in part is prohibited
without the prior permission of Ordnance Survey.

