



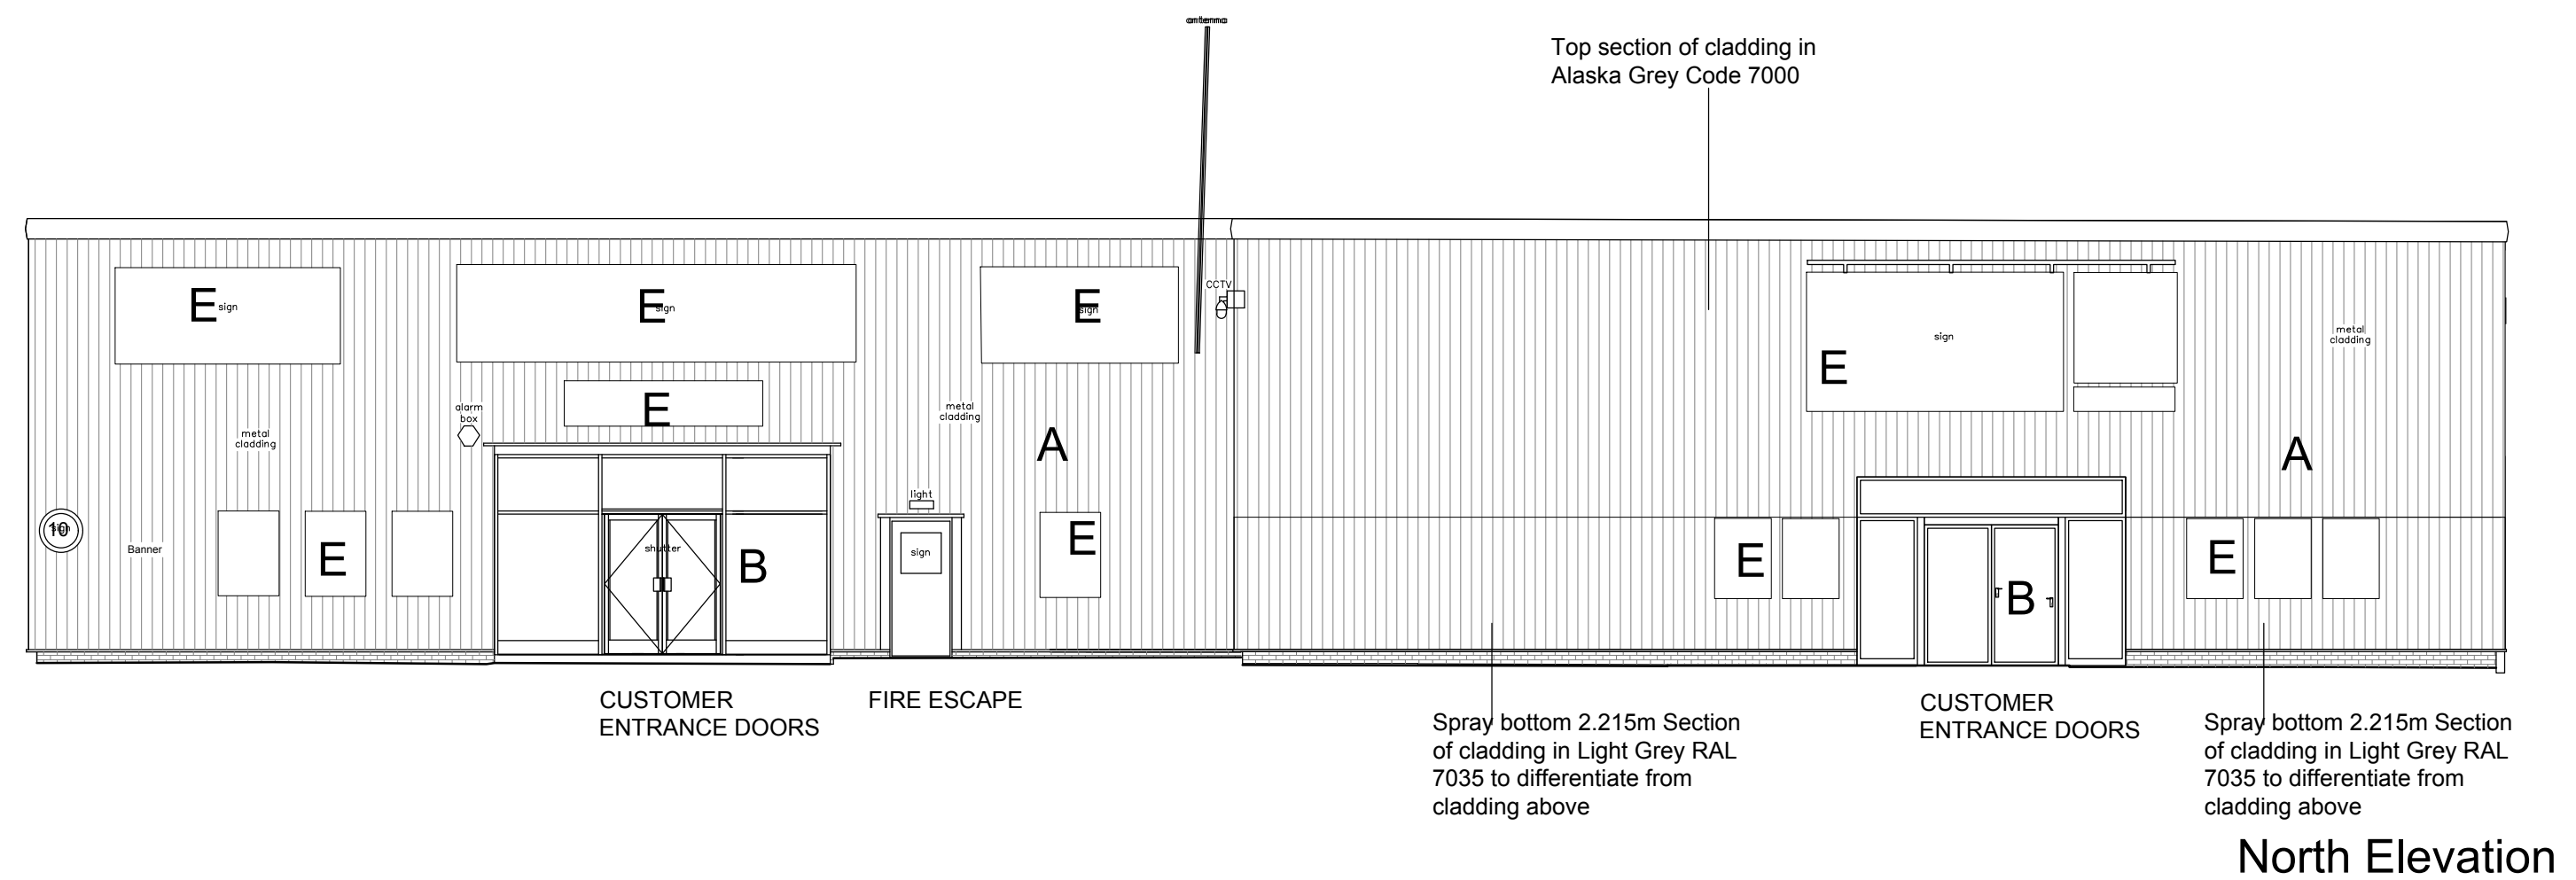


- A Metal Cladding
B Glazing
C Roller Shutter Door
D Brick
E Proposed Signage Locations

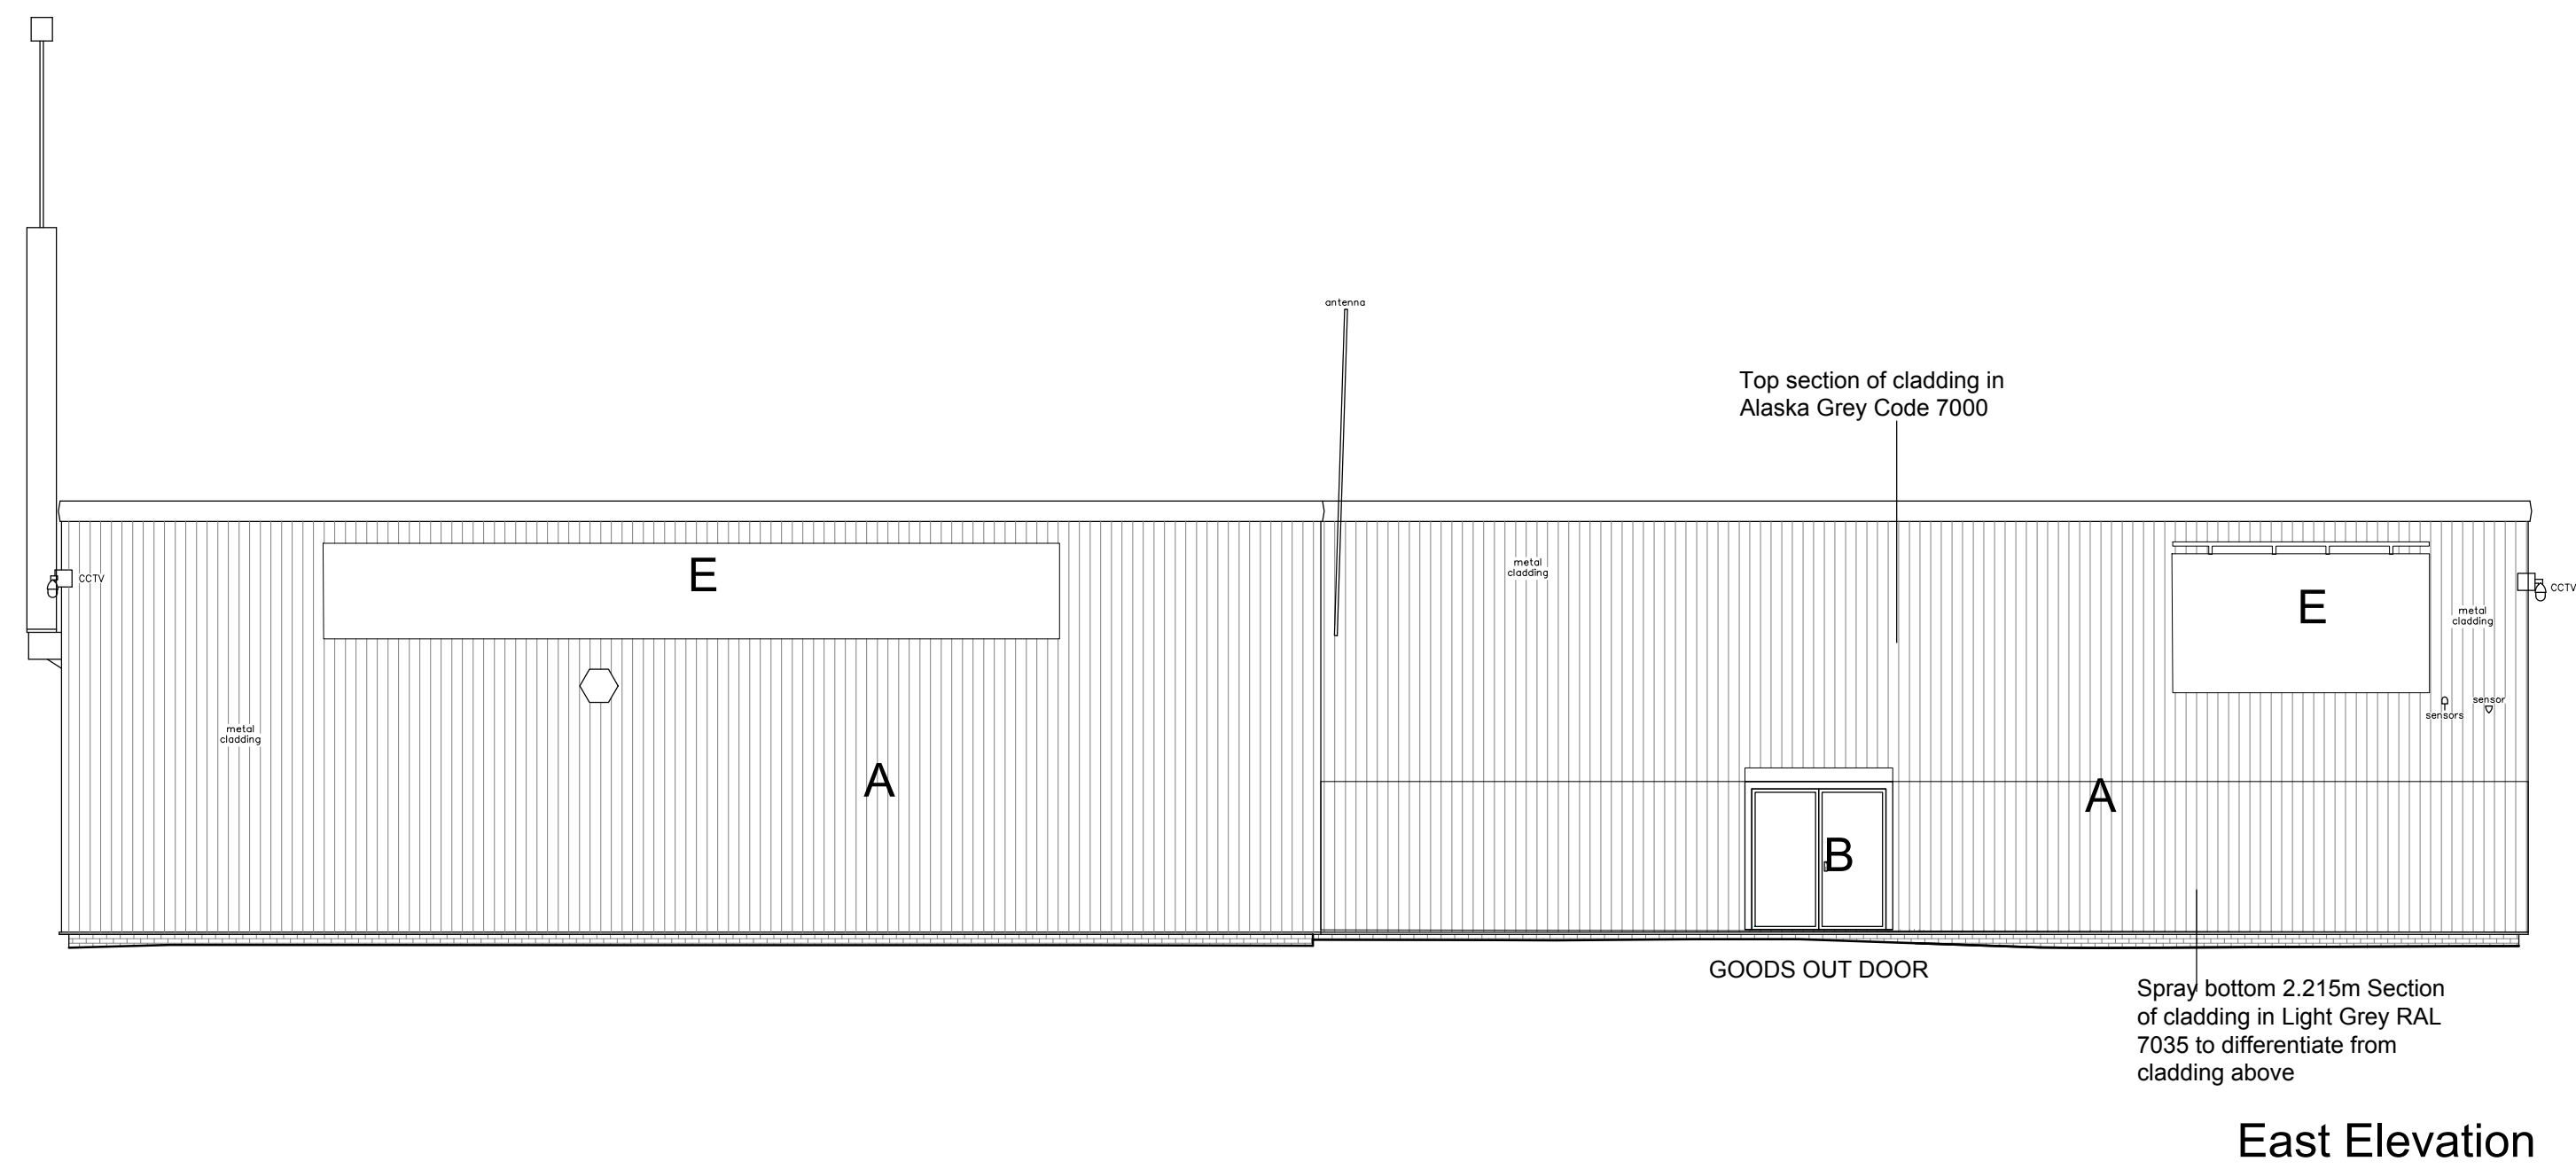

Avalon Architecture | Pensaerniaeth Afallon
helen@avalonarchitecture.co.uk
07541229202
avalonarchitecture.co.uk

project north

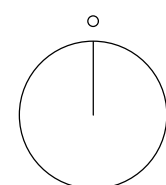

- notes
1. Drawings are based on survey data and may not accurately represent what is physically present.
 2. Do not scale from this drawing. All dimensions to be site verified by the contractor before proceeding.
 3. All dimensions are in millimetres unless noted otherwise.
 4. Avalon Architecture Ltd shall be notified in writing of any discrepancies.

key plan
not to scale

revisions				
REV	DATE	DRAWN BY	APPR. BY	NOTES
P01	05.09.25	HF/RL	HF/RL	first issue
P02	18.09.25	HF/RL	HF/RL	Signage removed
P03	28.11.25	HF/RL	HF/RL	Cladding Colour
P04	17.12.25	HF/RL	HF/RL	Cladding Colour Note
P05	02.01.26	HF/RL	HF/RL	Cladding Colour Note

client:
Days Property Holdings Ltd
project:
Days Motor Park Neath
status: S3 – PLANNING
revision: P05

title:
Proposed Elevations East and North
drawn by: HF/RL
approved by: HF/RL
date: 05.09.2025
job no: 2025–028
scale: 1:100@A1L

drawing no:

010