
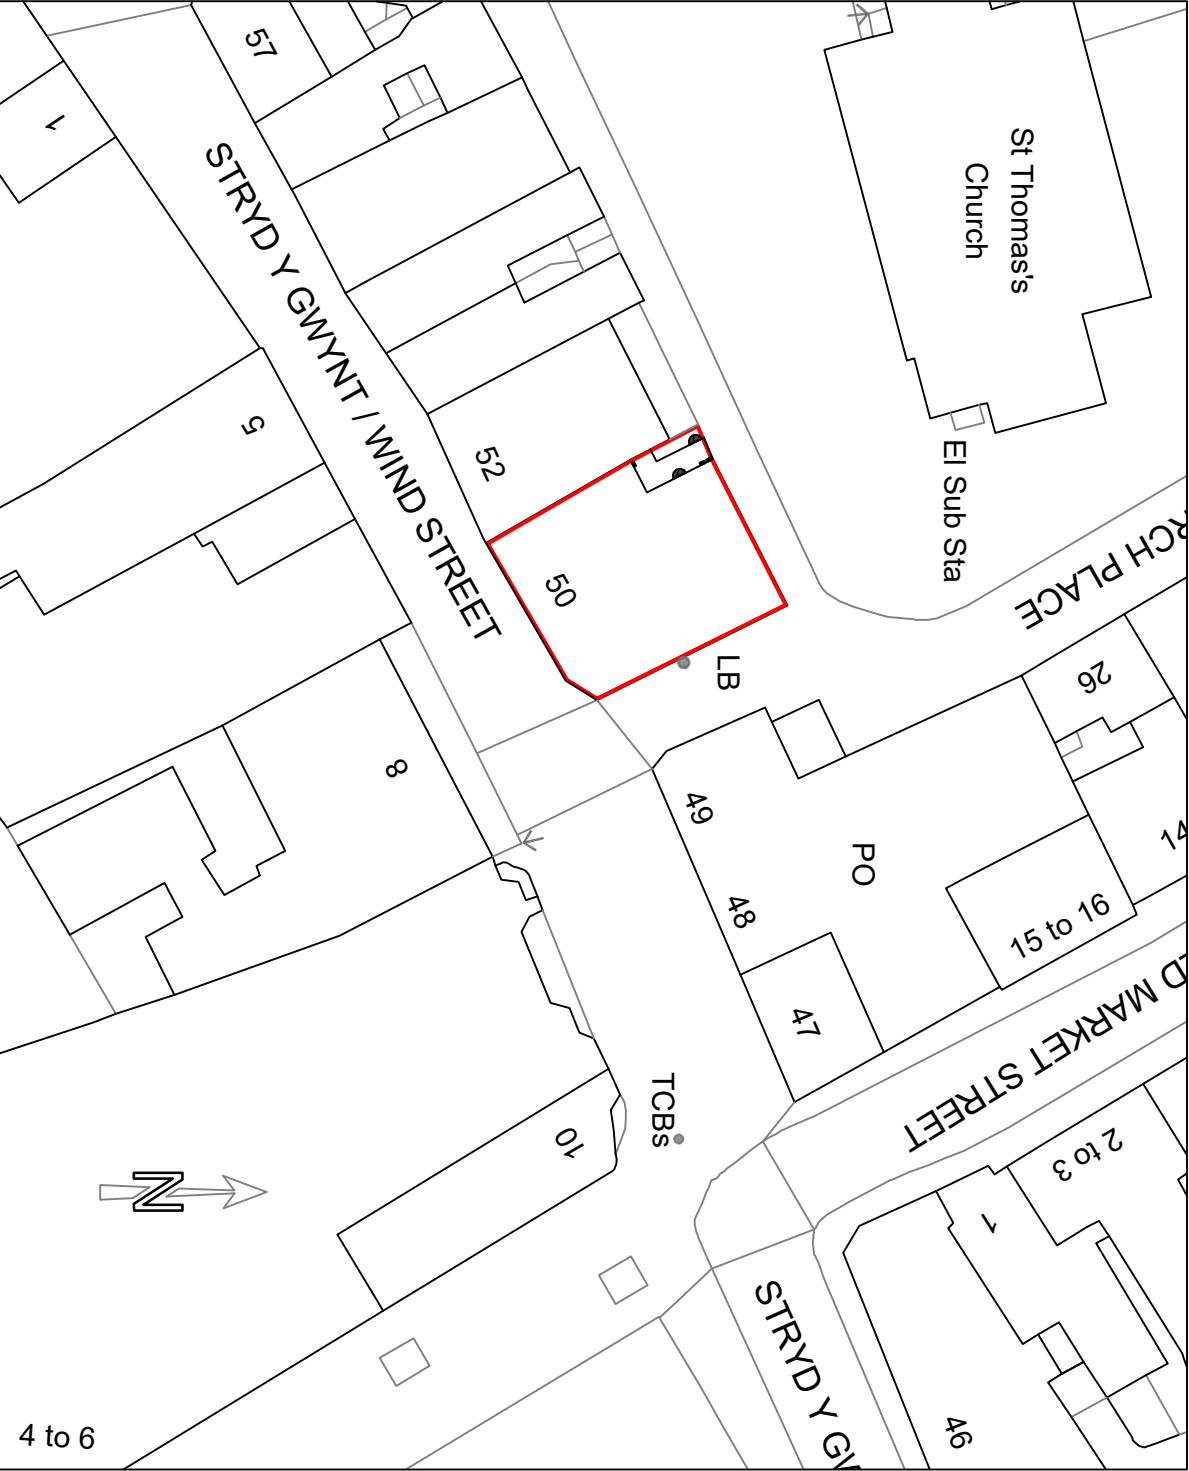


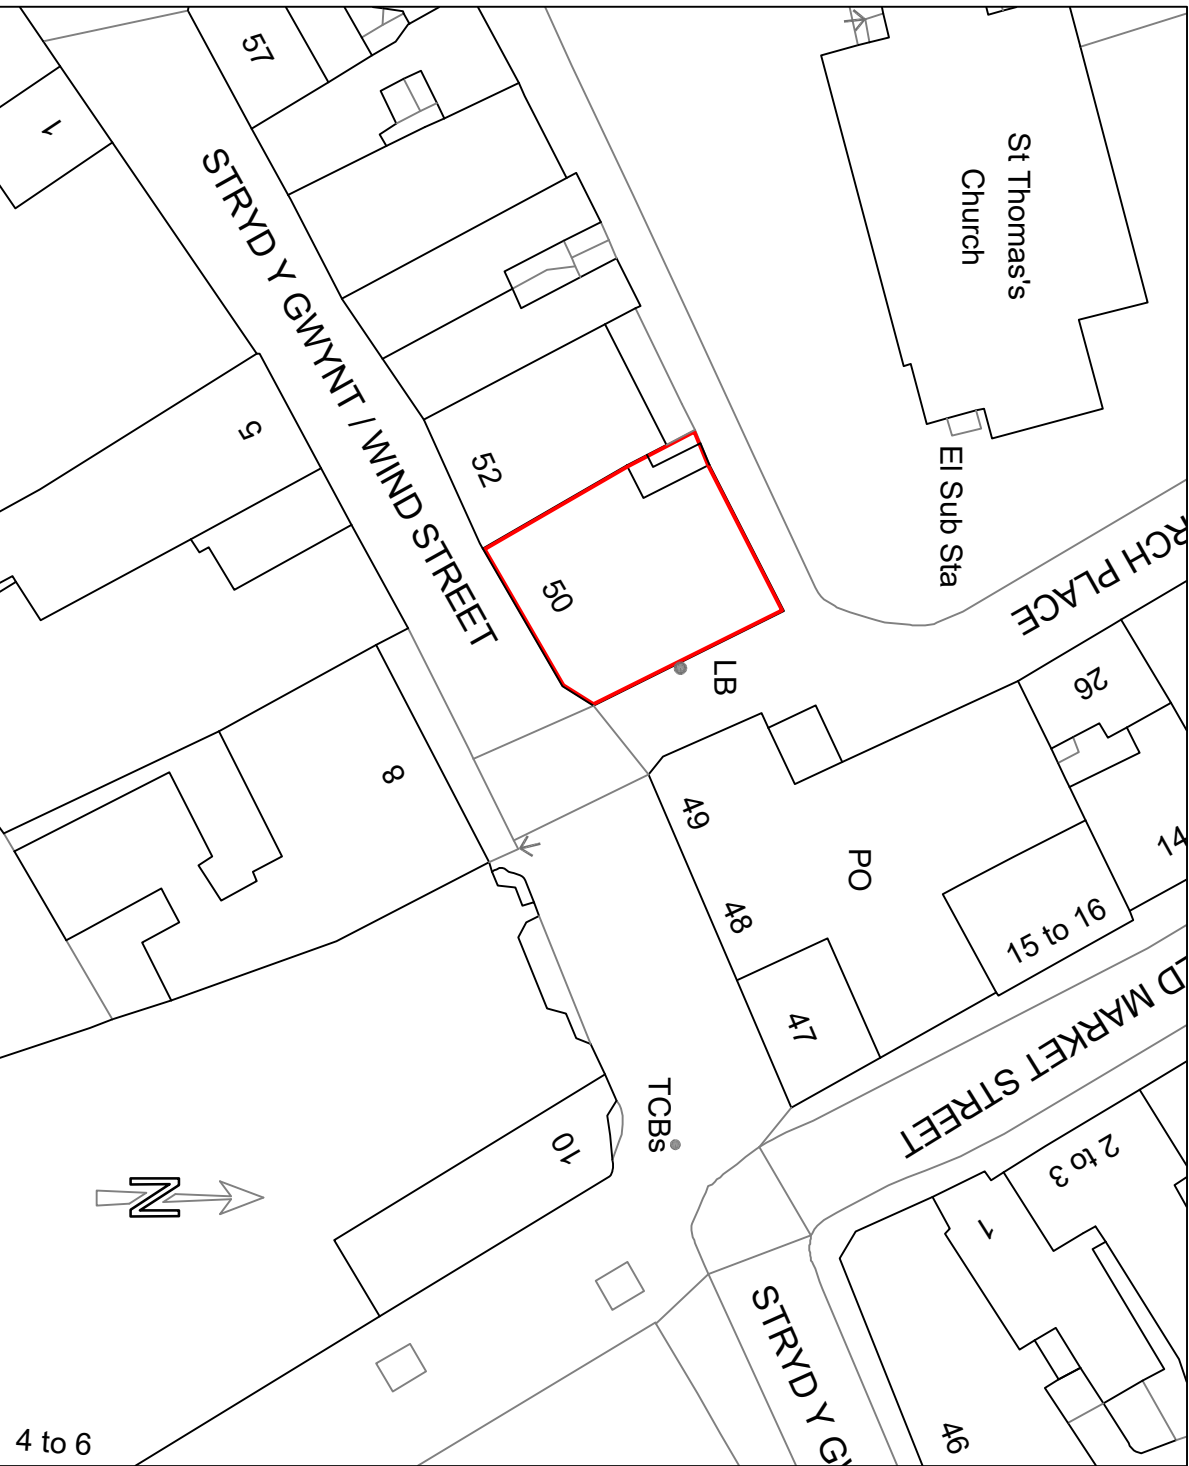

EXISTING BLOCK PLAN 1:500

PROPOSED BLOCK PLAN 1:500

Gigabit capable Broadband:

Gigabit capable broadband to be provided from the boundary of the site with the public highway / footway to the building itself. The developer will ensure that each flat is broadband serviceable. In Order to ensure this is achievable, it is important to note that Openreach have confirmed the premises is already ready for service and therefore future occupiers will be able to order broadband. No excessive works is required to achieve this installation.

All works to be completed to ensure the development is in accordance with Policy 13 of Future Wales.

KEY

Bird Box

Triple Bird Box

07800 789453 01639 282789 carolineg@seagreydesign.co.uk www.seagreydesign.com design for: extensions / house renovations / conversions		SEAGREY							
Site	AL ASKER KARA 50 WIND STREET NEATH SA11 3EN								
Drawing Title									
EXISTING BLOCK PLAN PROPOSED BLOCK PLAN									
Drawn By:	CLG	Date:	28/08/2024						
Scale:	1:1250 @ A3L 1:500 @ A3L	Dwg No:	24-464P/109						
REV	G	H	J	K					