



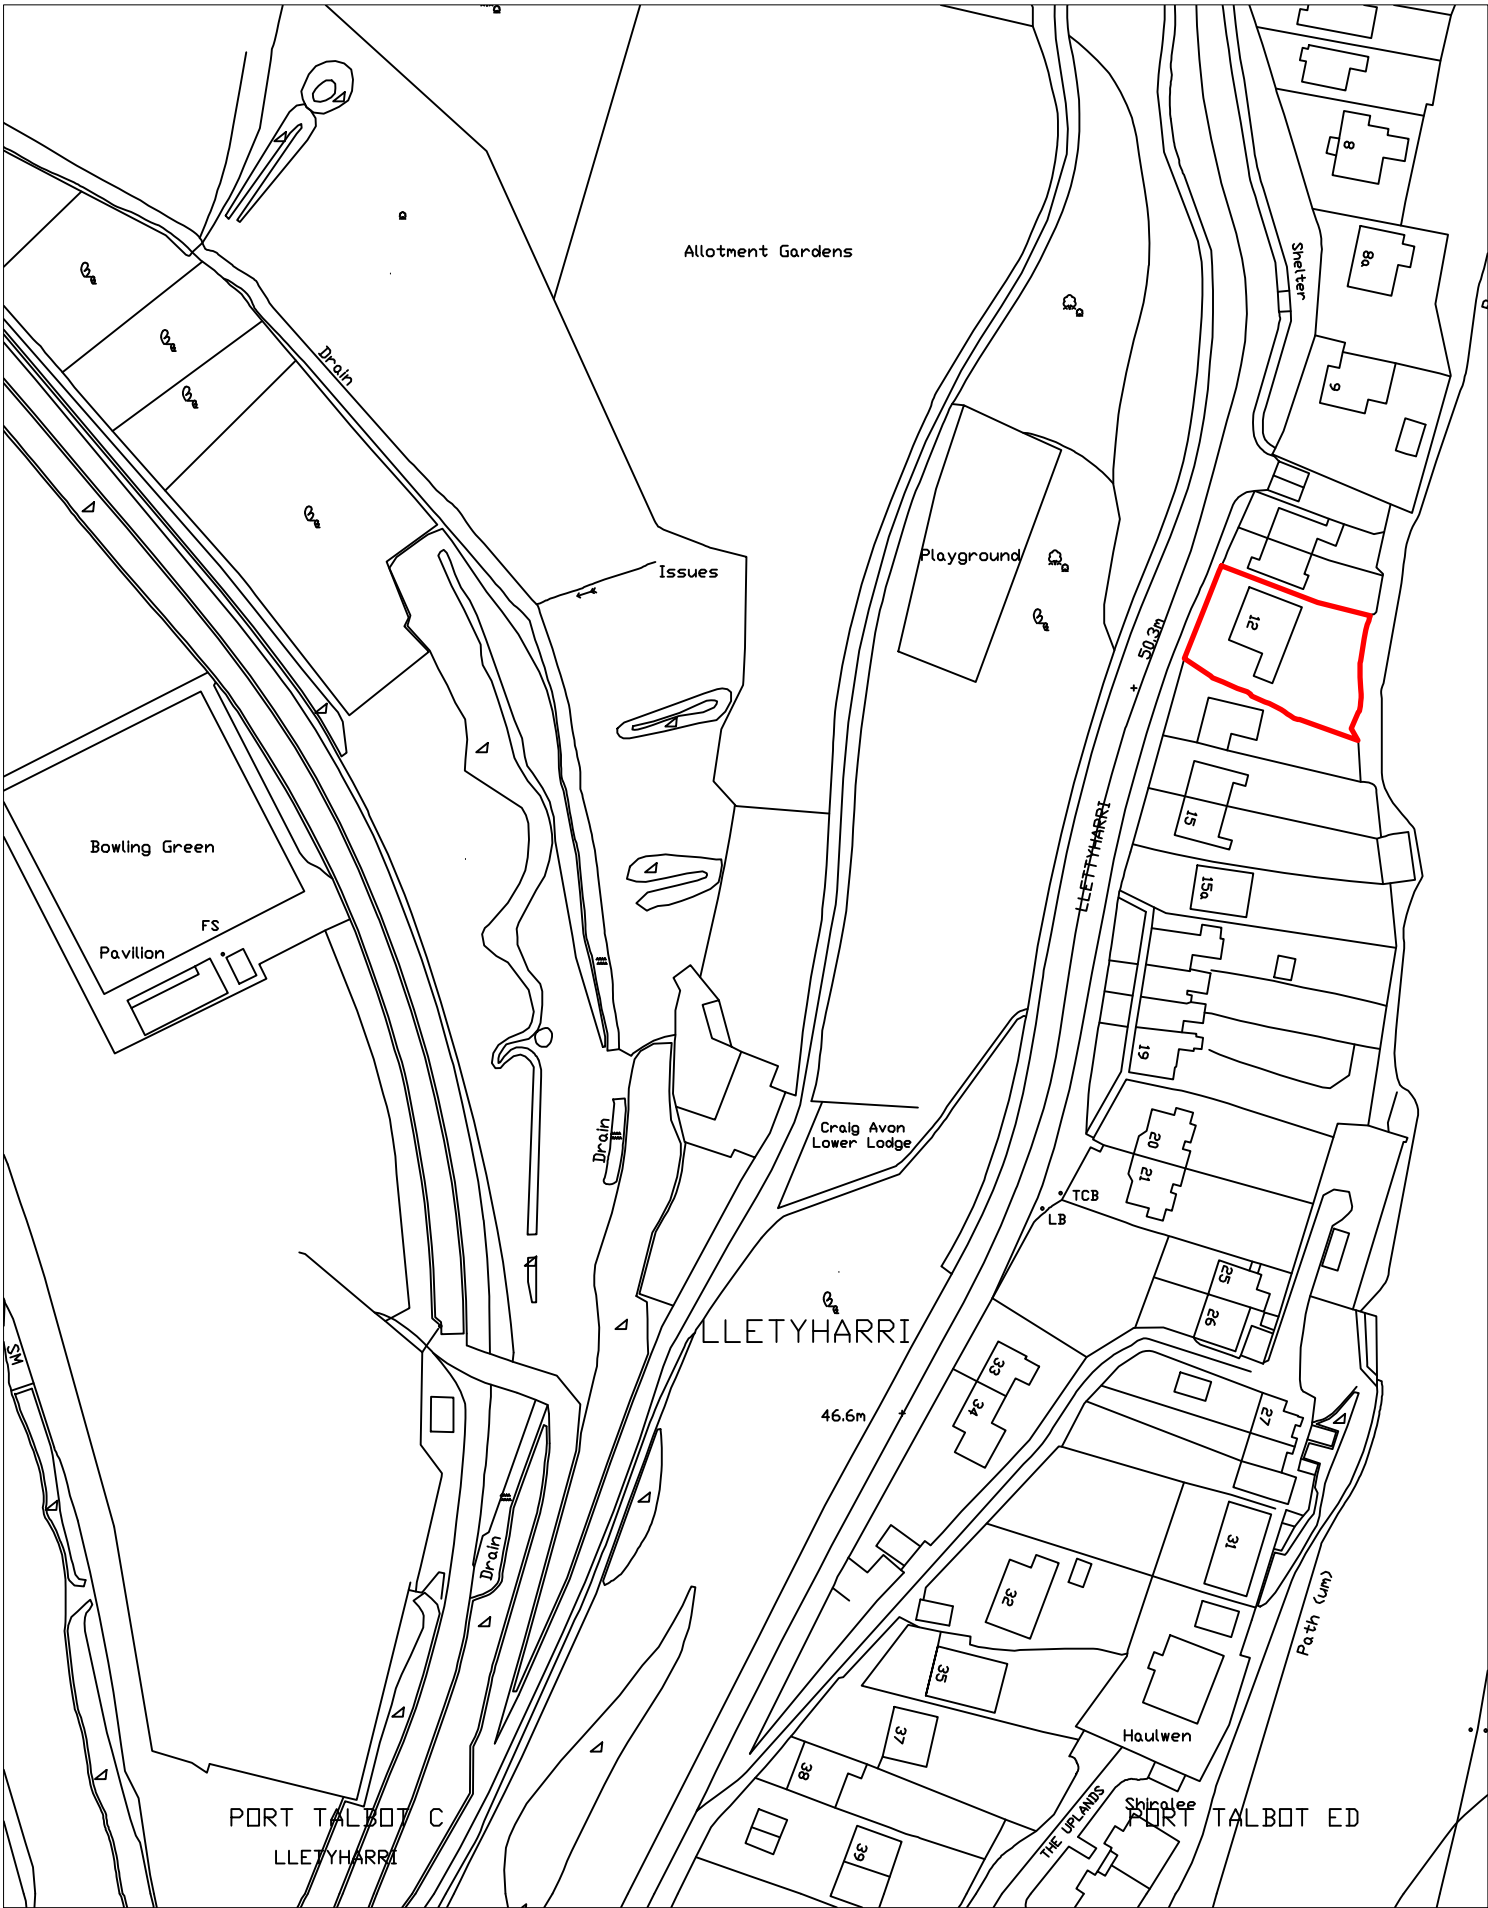

Location Plan 1 : 1250



Block Plan 1 : 500

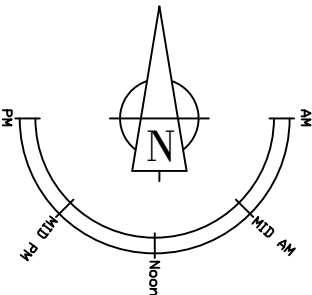

- NOTES:
1. DO NOT SCALE
 2. DRAWINGS TO BE READ IN CONJUNCTION WITH ALL SERVICES AND STRUCTURAL ENGINEERS DRAWINGS & SPECIFICATIONS.
 3. © COPYRIGHT. DRAWINGS NOT TO BE REPRODUCED OR USED WITHOUT PRIOR WRITTEN CONSENT.

PLANNING

A	19.7.25	Planning Issue	M.S	
REF	DATE	REVISION	DRAWN	CHECKED
-	19.7.25	M.STOCK		

DRAWING
Location Plan
ADDRESS
12 Lletty Harri, Port Talbot, Neath, SA13 2ES
PROJECT
Proposed Raised platform for a patio to the front of the Dwelling

CLIENT
Mr Brian Sanders

Mark Stock Associates
Surveying, Architectural Design, Project Management
The Third Floor, Langdon House,
Langdon Road
SA1 Swansea Waterfront
Swansea, SA1 8QY



Mob: 07739 100193
E-mail: mark@markstockassociates.co.uk
Web: www.markstockassociates.co.uk

DRG NO	REV
SANDERS/PLAN/01	A

FILE REFERENCE:
TBFILE
XREF FILE REFERENCE:
TBXREF