


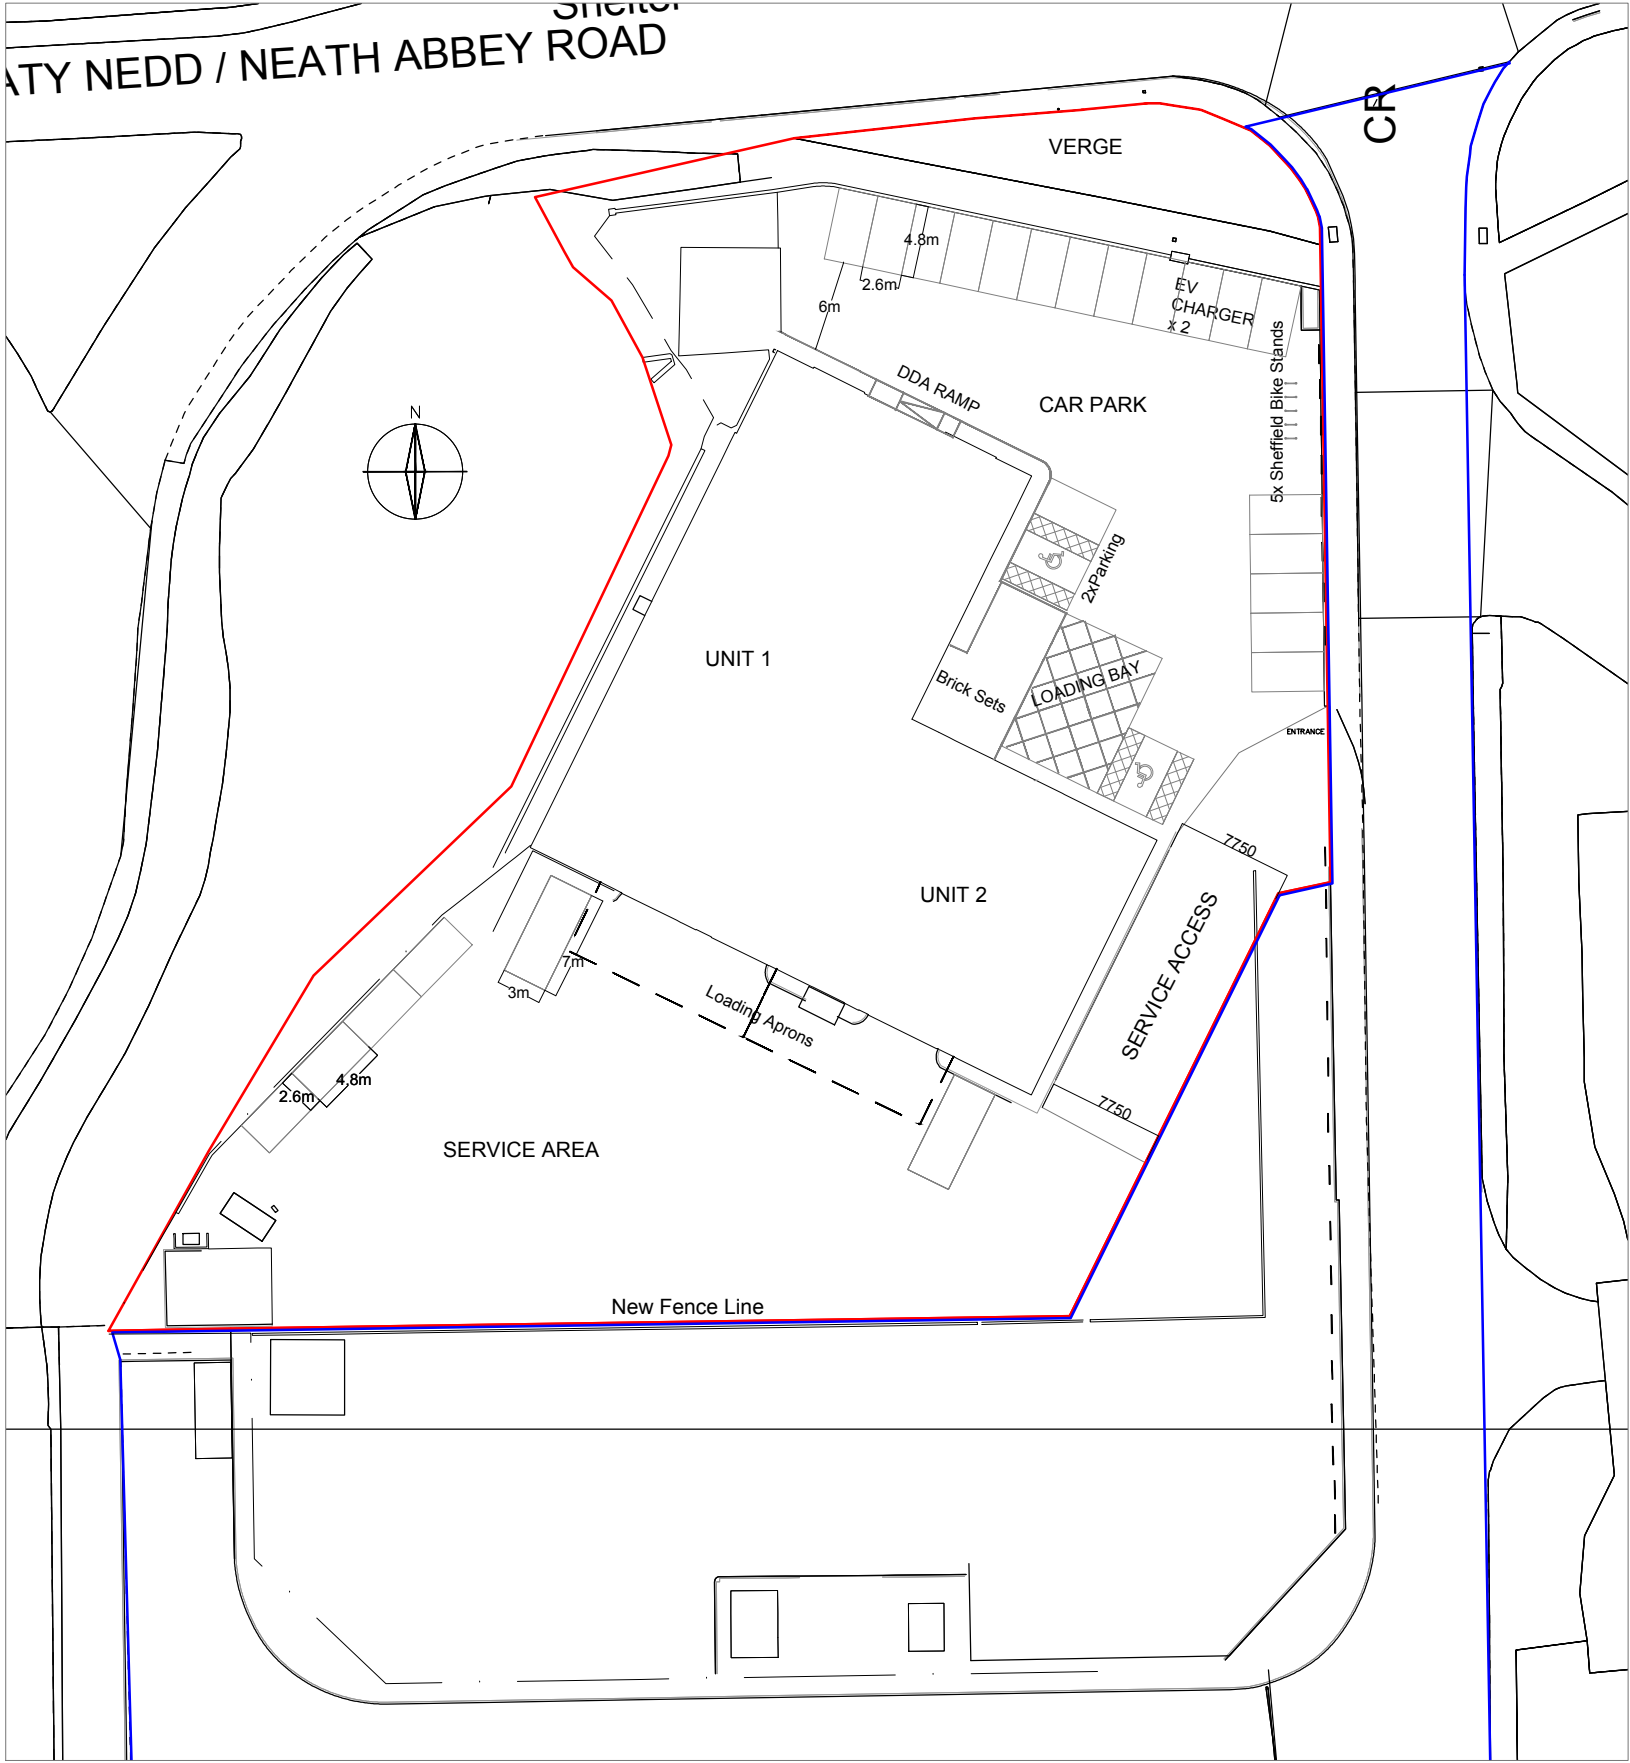

- Red Line Boundary - extent of application site
- Blue Boundary - Land in ownership of applicant



Avalon Architecture | Pensaernïaeth Afallon
helen@avalonarchitecture.co.uk
07541229202
avalonarchitecture.co.uk

project north



- notes
- Drawings are based on survey data and may not accurately represent what is physically present.
 - Do not scale from this drawing. All dimensions to be site verified by the contractor before proceeding.
 - All dimensions are in millimetres unless noted otherwise.
 - Avalon Architecture Ltd shall be notified in writing of any discrepancies.

key plan
not to scale

revisions				
REV	DATE	DRAWN BY	APPR. BY	NOTES
P01	05.09.25	HF/RL	HF/RL	first issue
P02	09.09.2025	HF/RL	HF/RL	Parking
P03	06.10.25	HF/RL	HF/RL	Bike stand, DDA Space added
P04	13.10.25	HF/RL	HF/RL	DDA space moved, EV spaces adding
P05	28.11.25	HF/RL	HF/RL	Parking dims added
P06	13.01.26	HF/RL	HF/RL	Operational Spaces added to rear

client: Days Property Holdings Ltd

project: Days Motorpark Neath

status: S3 – PLANNING

revision: P06

title: Block Plan Proposed

drawn by: HF/RL

approved by: HF/RL

date: 05.09.2025

job no: 2025–028

scale: 1:500@A3L

drawing no:

019