
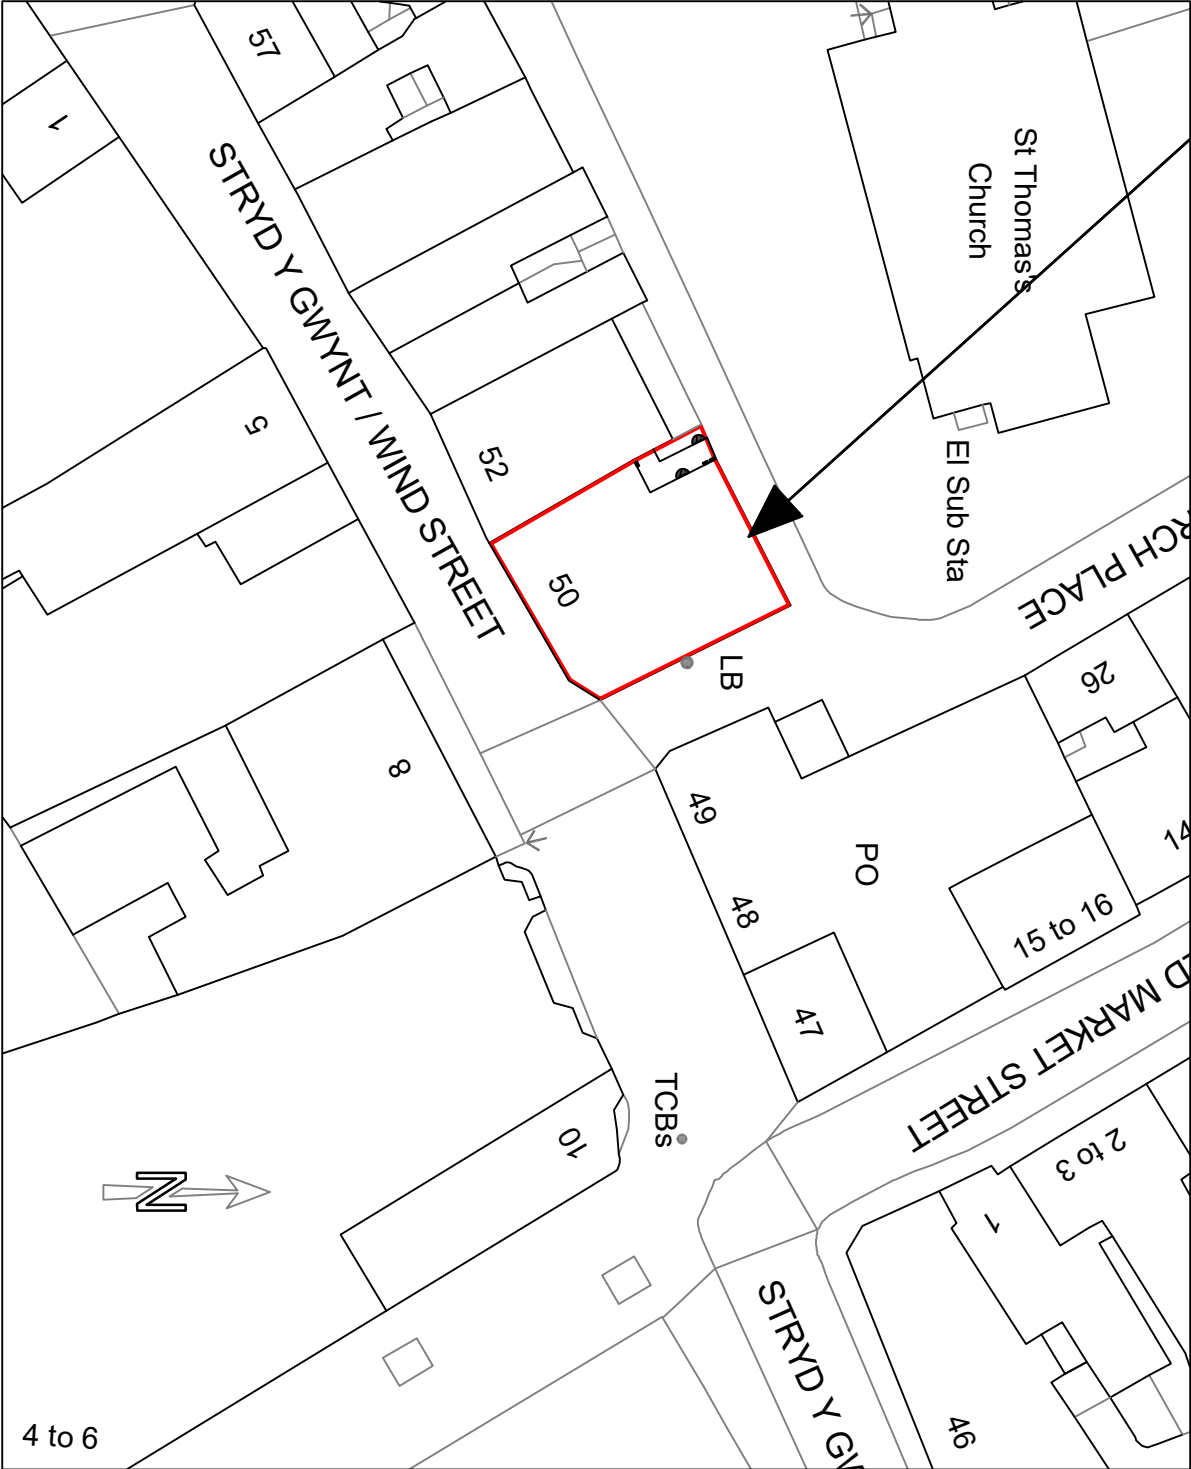


Gigabit Broadband will be rear fed from an existing duct. This already has a CBT running through it which is also attached to the building in question.

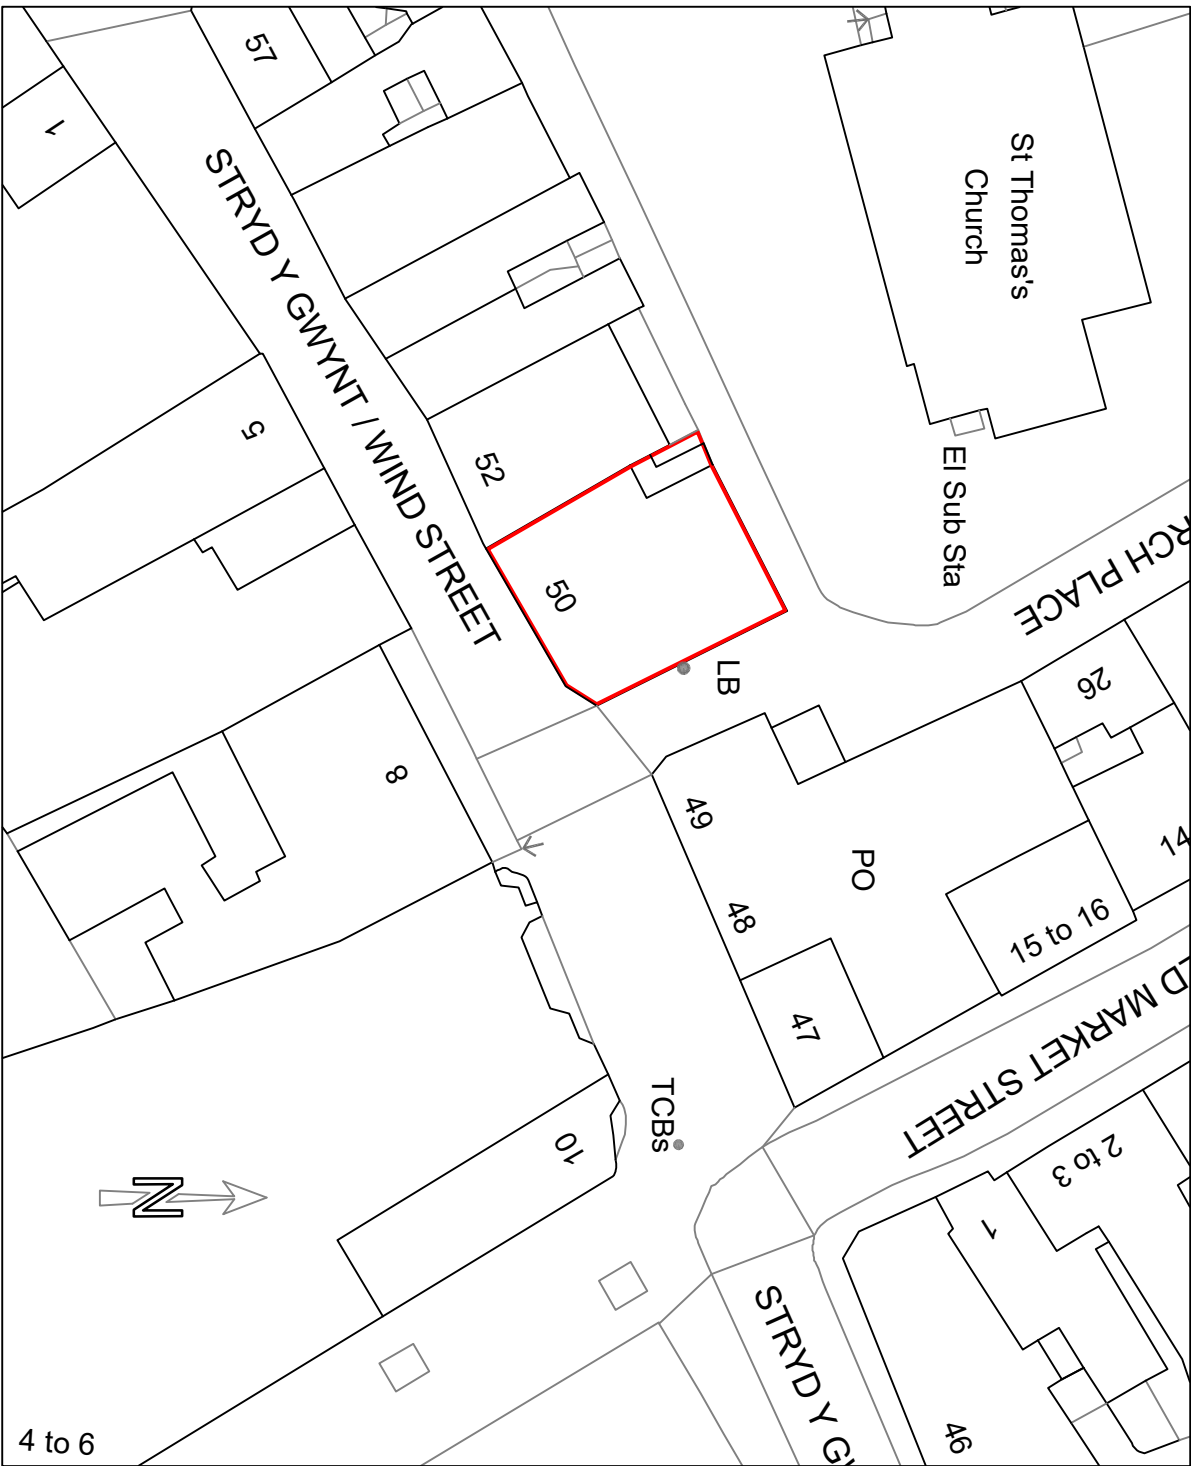

EXISTING BLOCK PLAN 1:500

PROPOSED BLOCK PLAN 1:500

The developer will ensure that enabling infrastructure for gigabit-capable broadband is installed from the site boundary at the public highway or footway into the building, unless such infrastructure is already in place.

Each individual flat will be provided with the necessary gigabit-capable broadband enabling infrastructure to allow occupiers to order broadband services without requiring additional works.

Openreach has confirmed that the premises already hold “ready-for-service” status, meaning future occupiers should be able to order broadband at standard rates.

All works shall be completed to ensure the development complies with Policy 13 of Future Wales.

KEY



Bird Box



Triple Bird Box

L	Indication & notes added regarding supply installation of 1Gb Broadband facility.	14/01/26						
K	Statement added regarding installation of 1Gb Broadband provision to the building for Flats.	09/01/26						
J	Maps amended to show Existing & Proposed Block Plans on additional drawing to set.	07/02/25						
H	Maps amended due to revised information.	25/10/24						
G	Drawings amended due to revised information.	13/09/24						
Rev	Description	Date						
07800 789453 01639 282789 carolineg@seagreydesign.co.uk www.seagreydesign.com design for: extensions / house renovations / conversions								
SEAGREY								
Site AL ASKER KARA 50 WIND STREET NEATH SA11 3EN								
Drawing Title EXISTING BLOCK PLAN PROPOSED BLOCK PLAN								
Drawn By:	CLG	Date: 28/08/2024						
Scale:	1:1250 @ A3L 1:500 @ A3L	Dwg No: 24-464P/109						
REV	G	H	J	K	L	M		