




UNIT 13 & 14 (A)

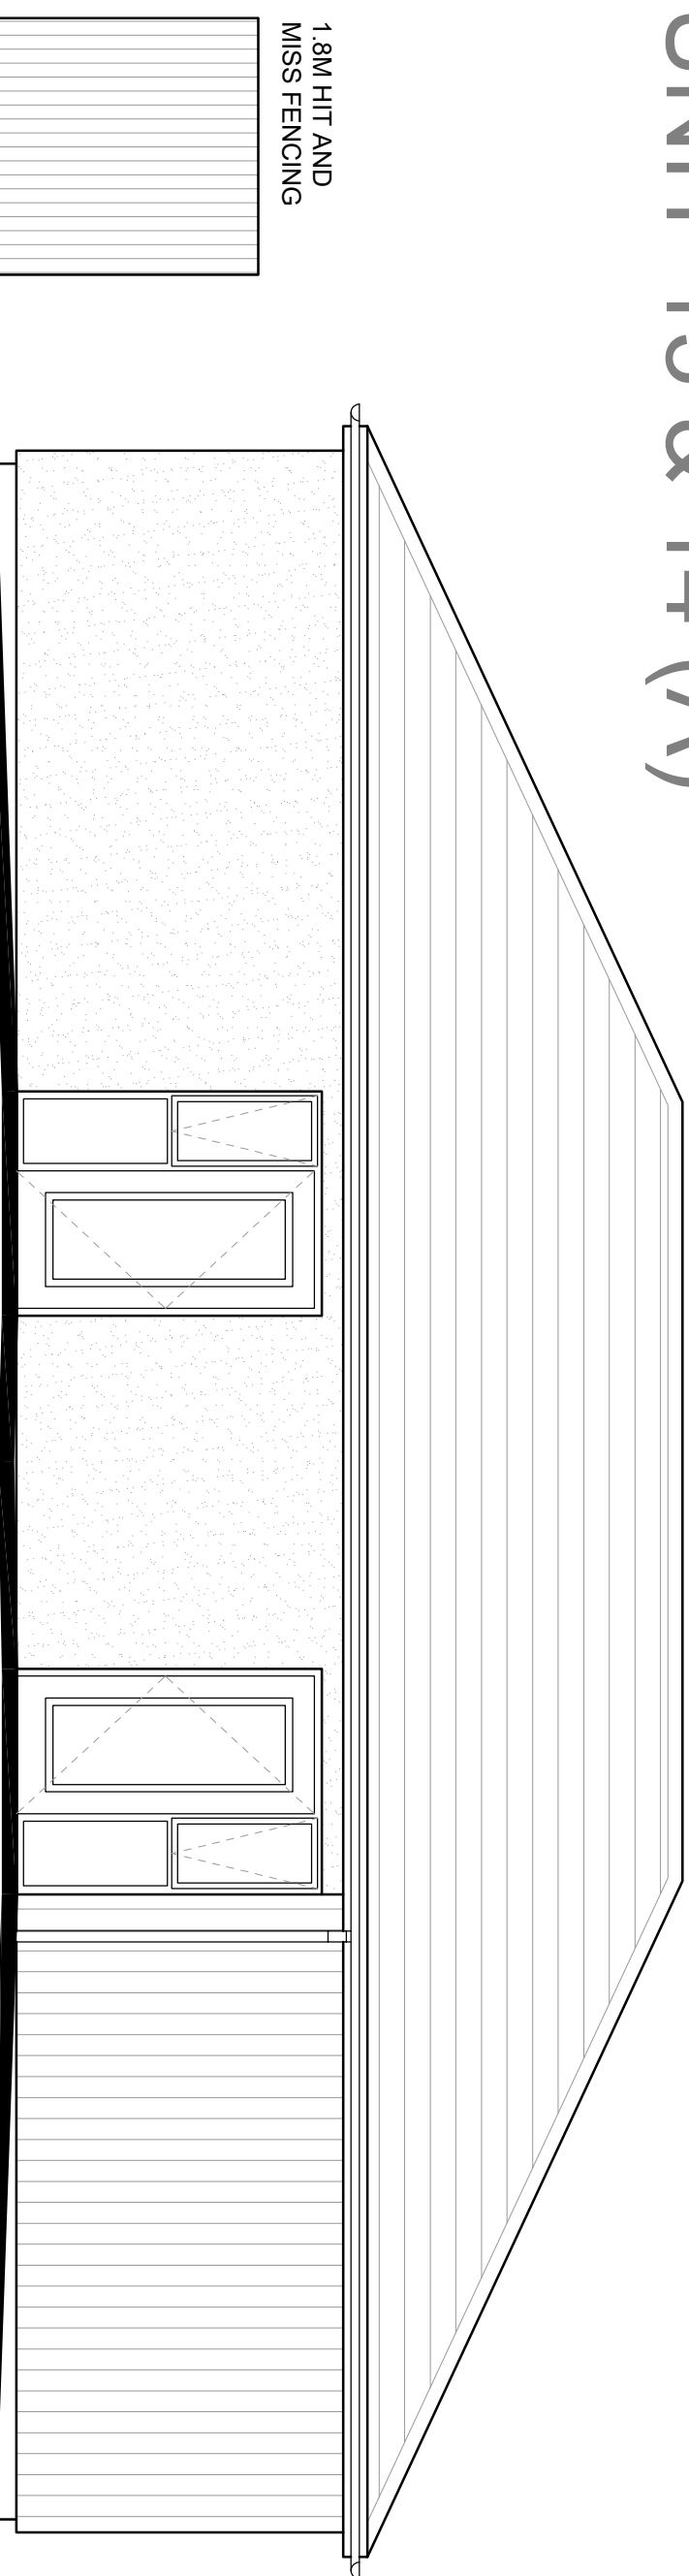


FRONT ELEVATION UNIT 13 & 14 (A)

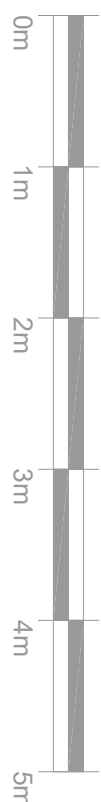


SIDE ELEVATION UNIT 13 & 14 (A)

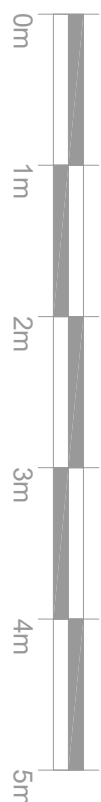


REAR ELEVATION UNIT 13 & 14 (A)

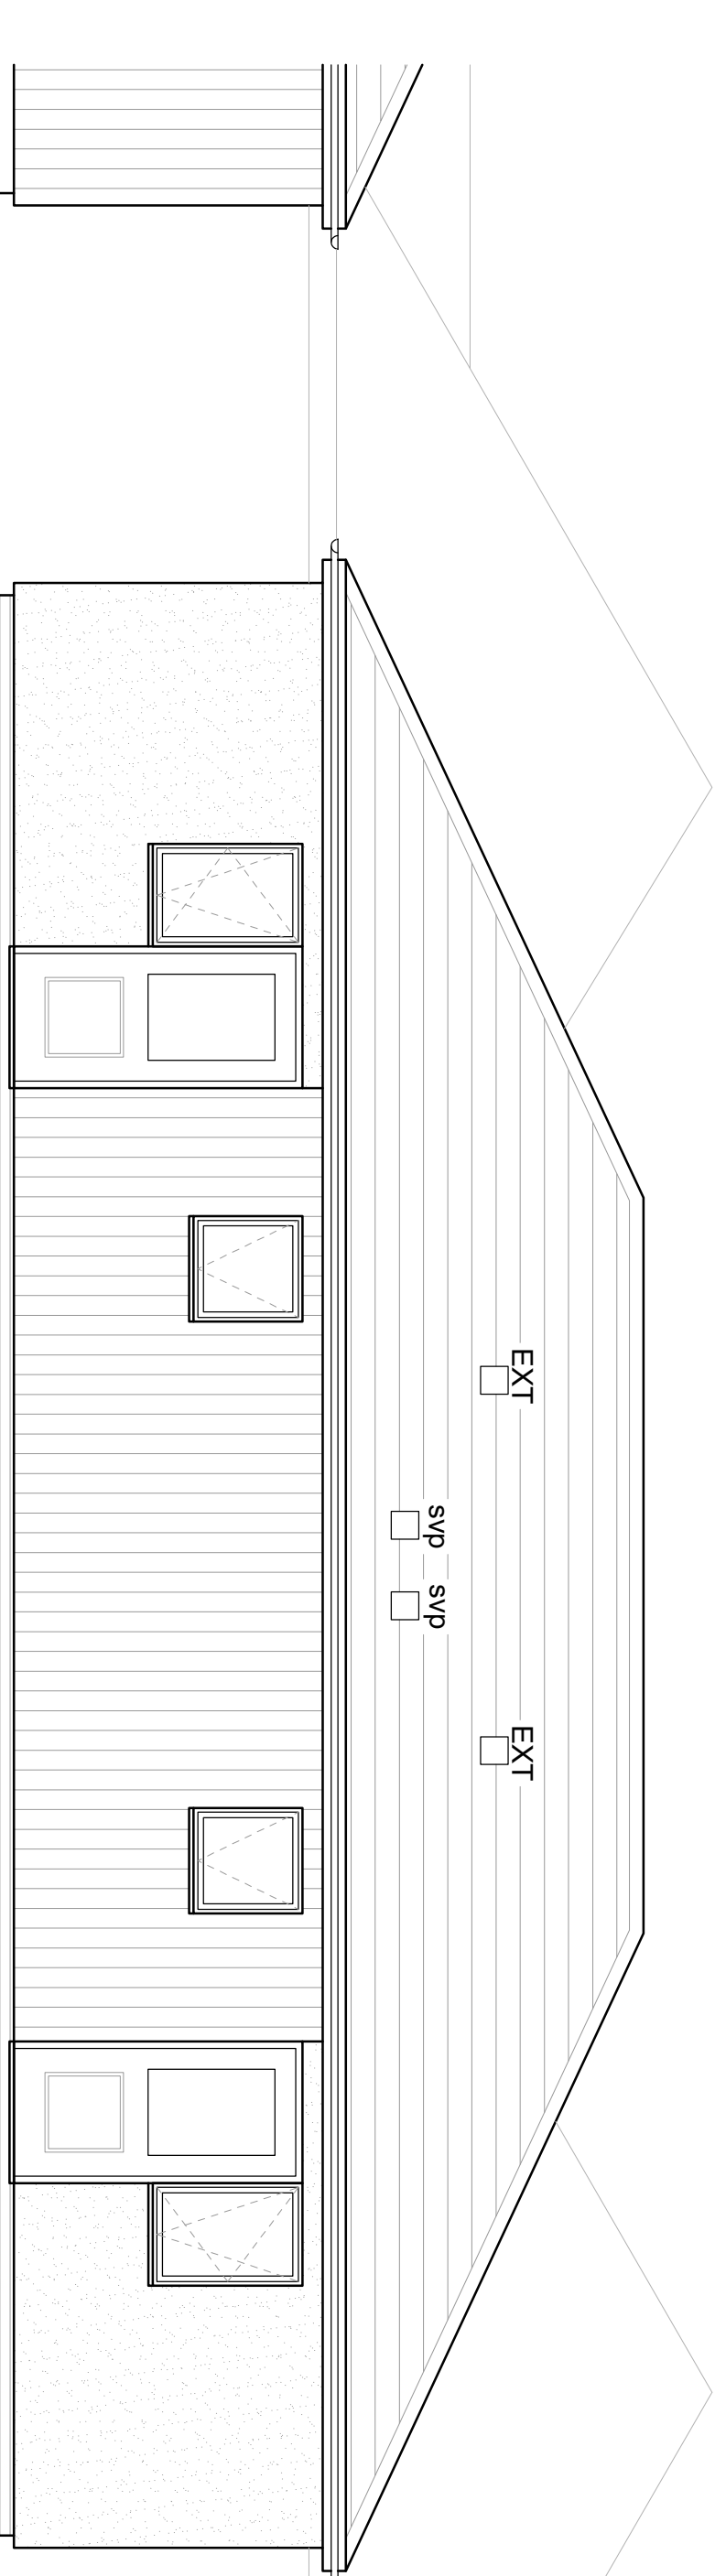



SIDE ELEVATION UNIT 13 & 14 (A)

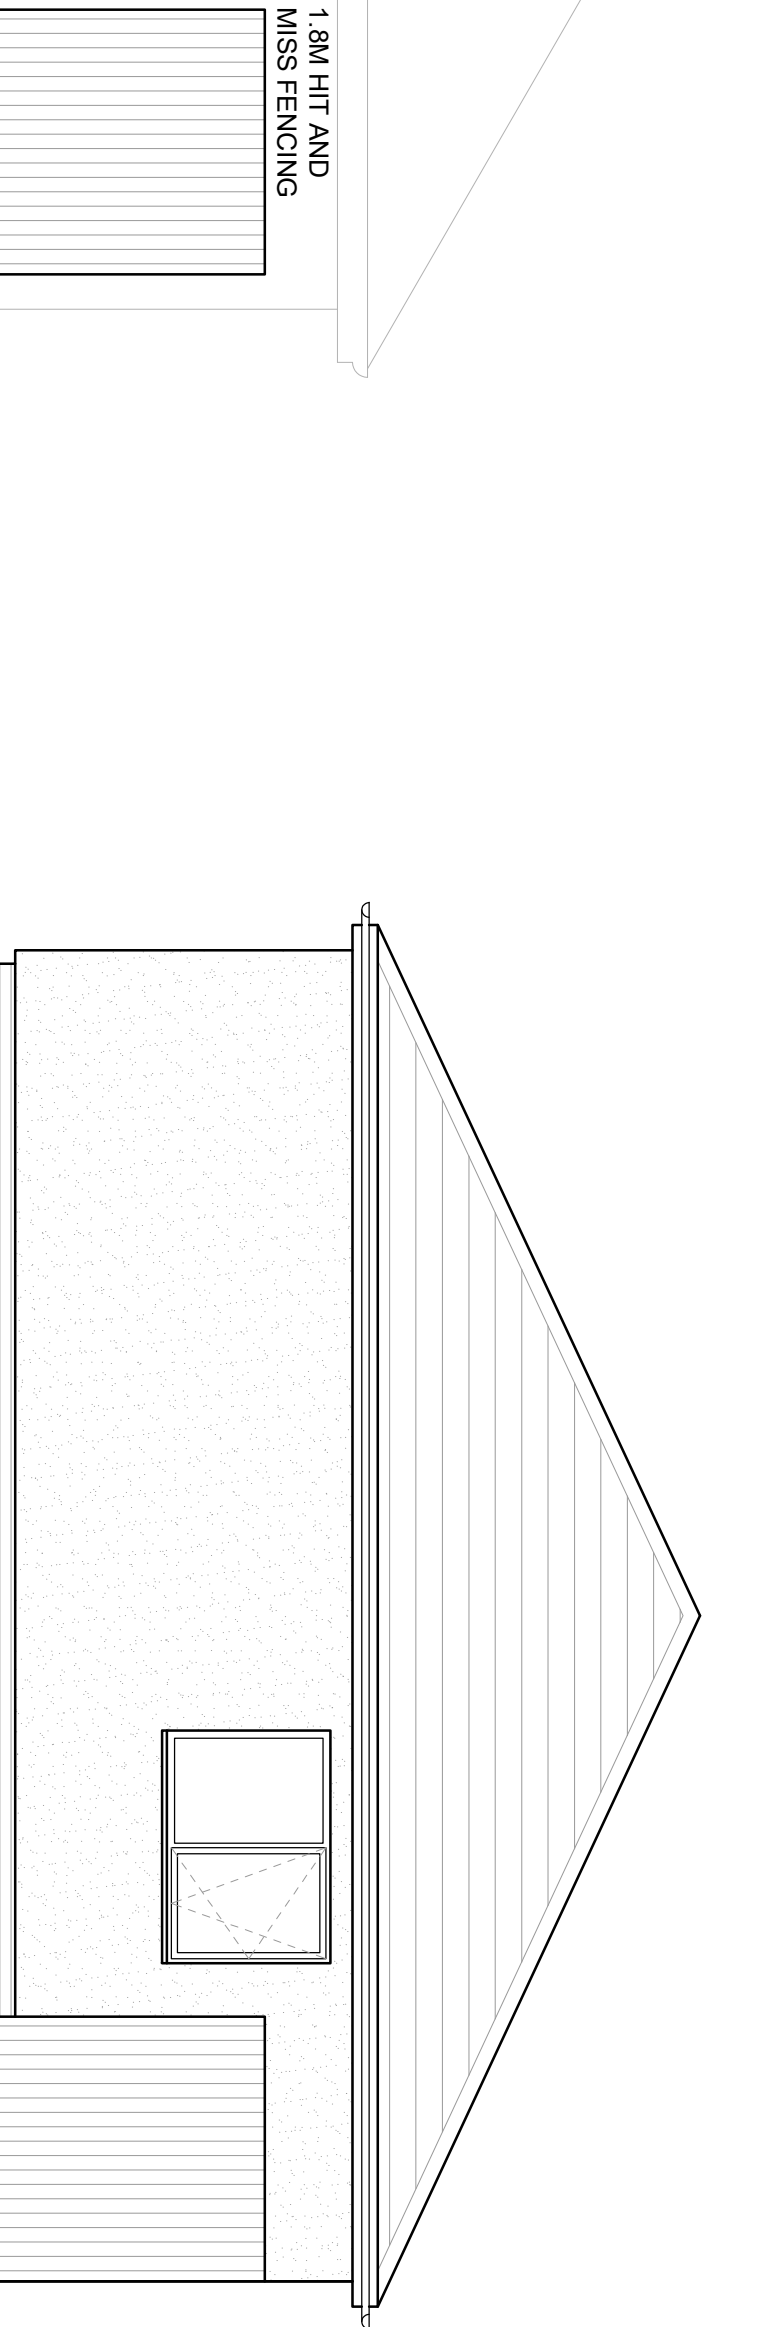



UNIT 15 & 16 (B)

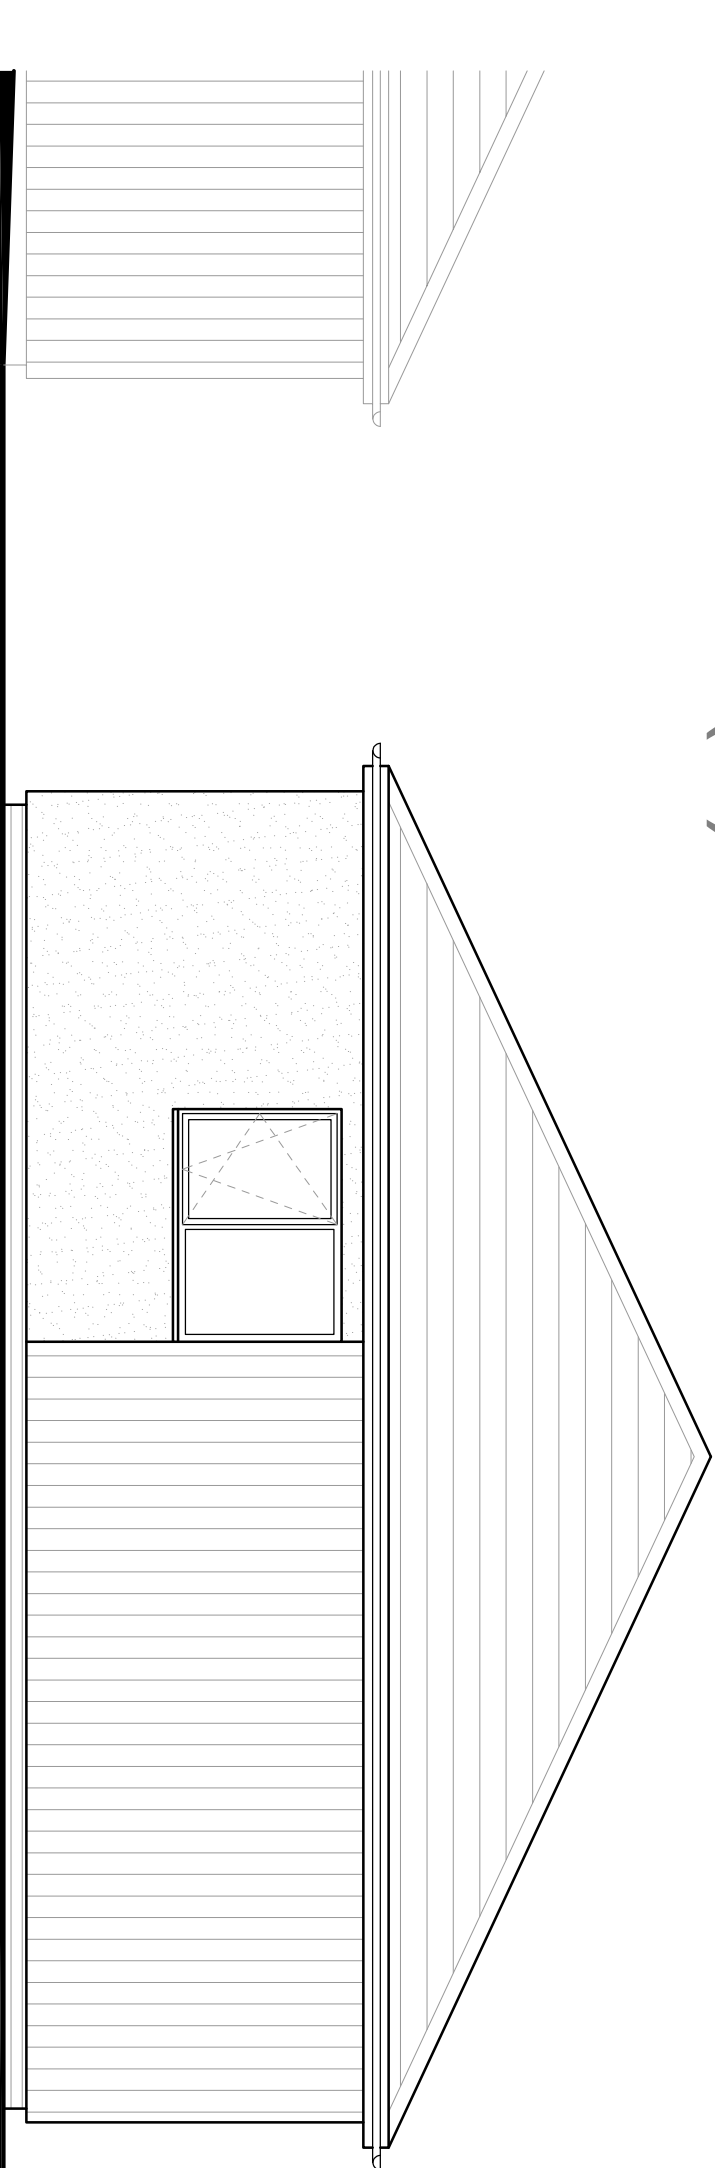


FRONT ELEVATION UNIT 15 & 16 (B)

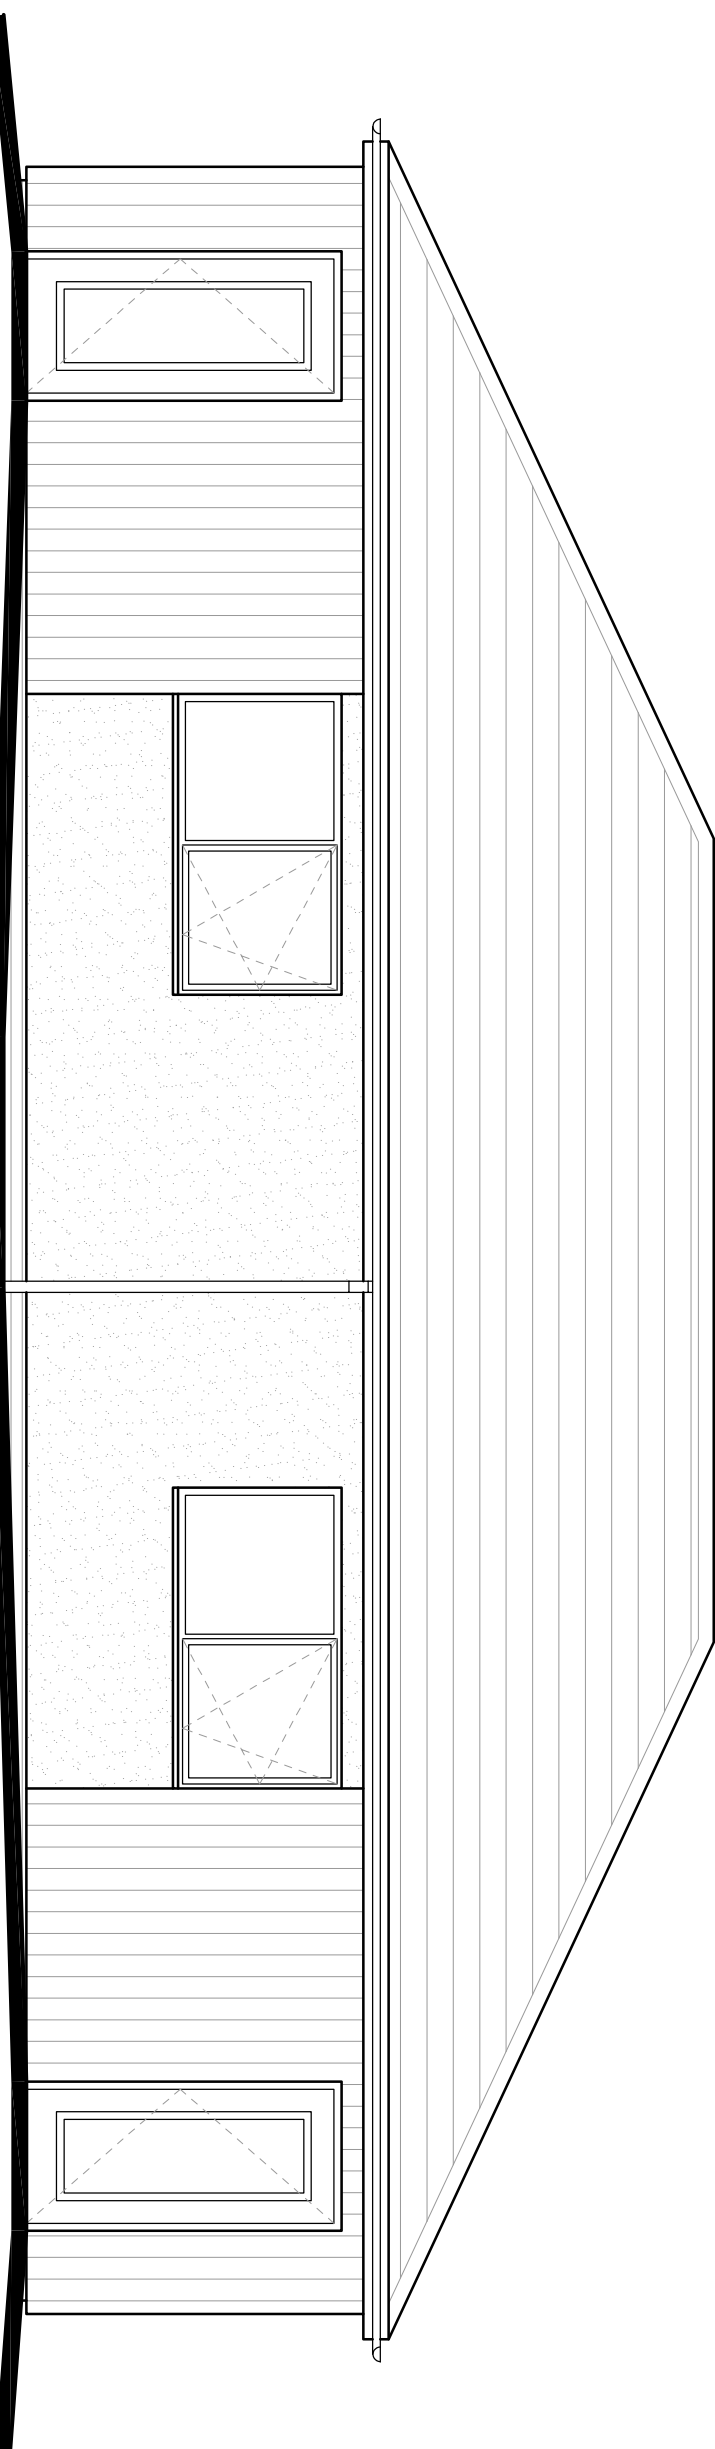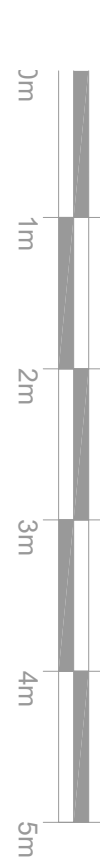

SIDE ELEVATION UNIT 15 & 16 (B)

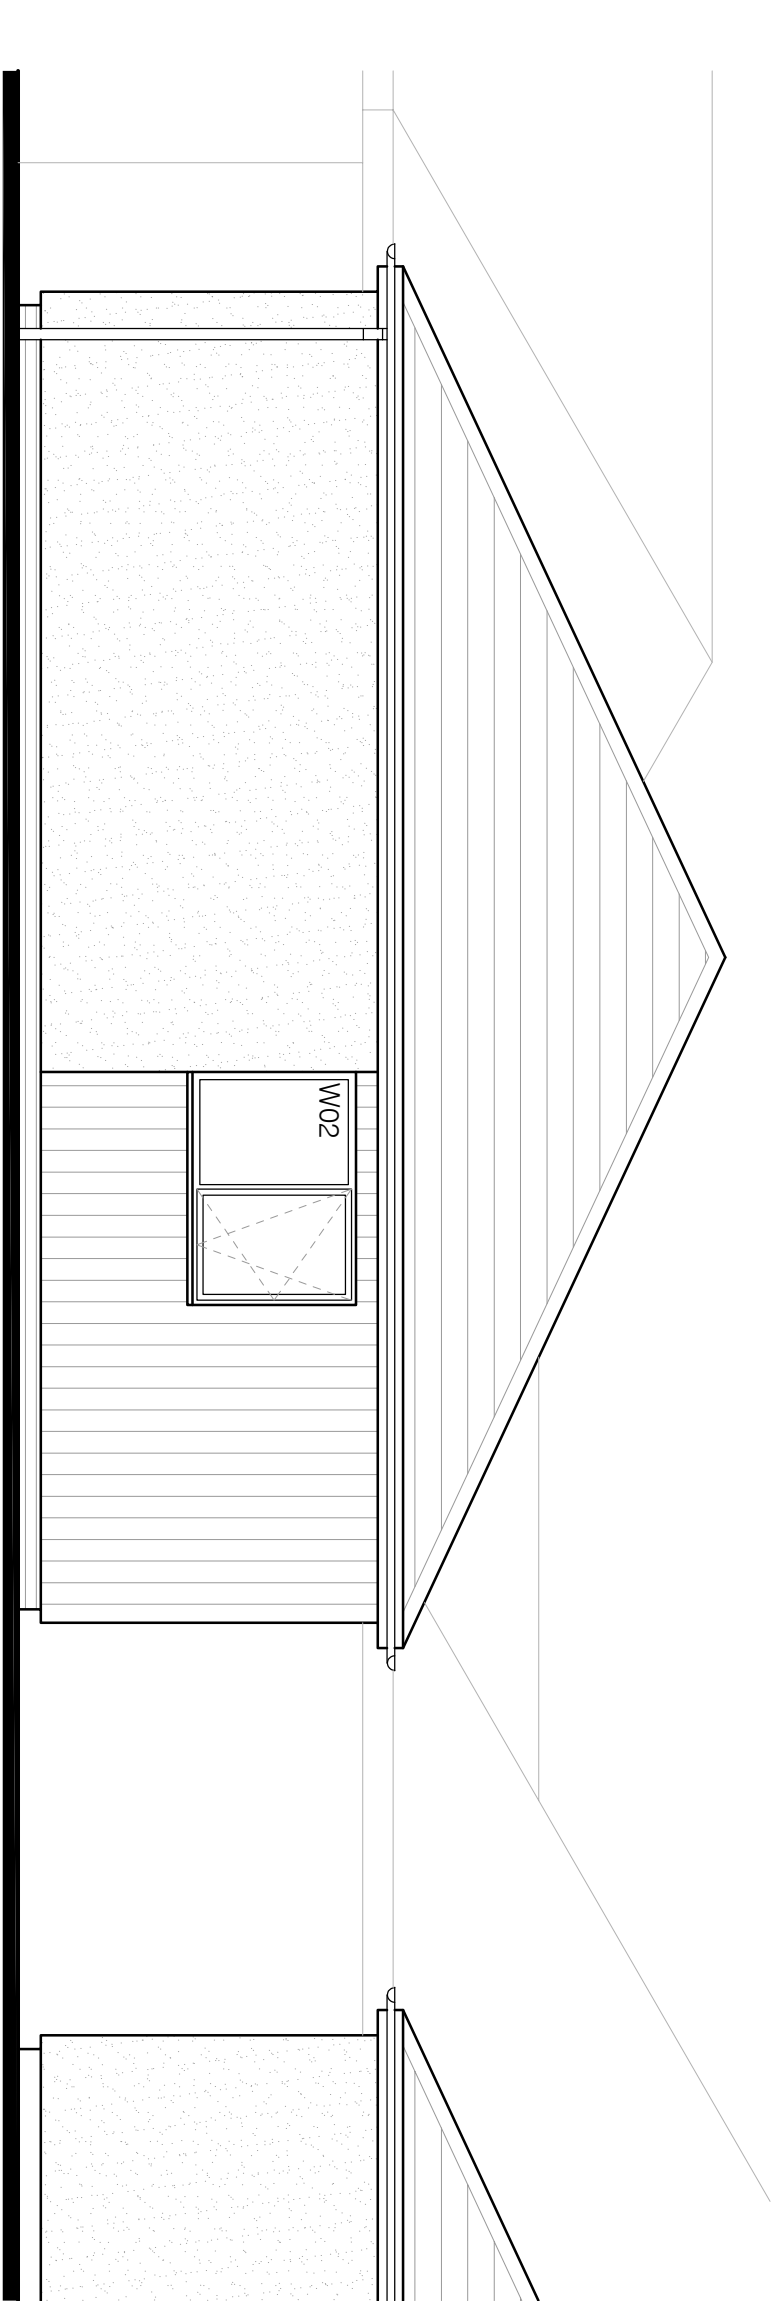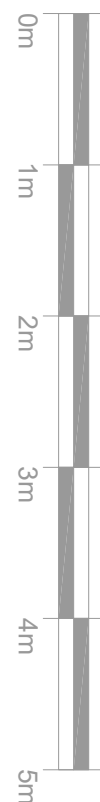

REAR ELEVATION UNIT 15 & 16 (B)

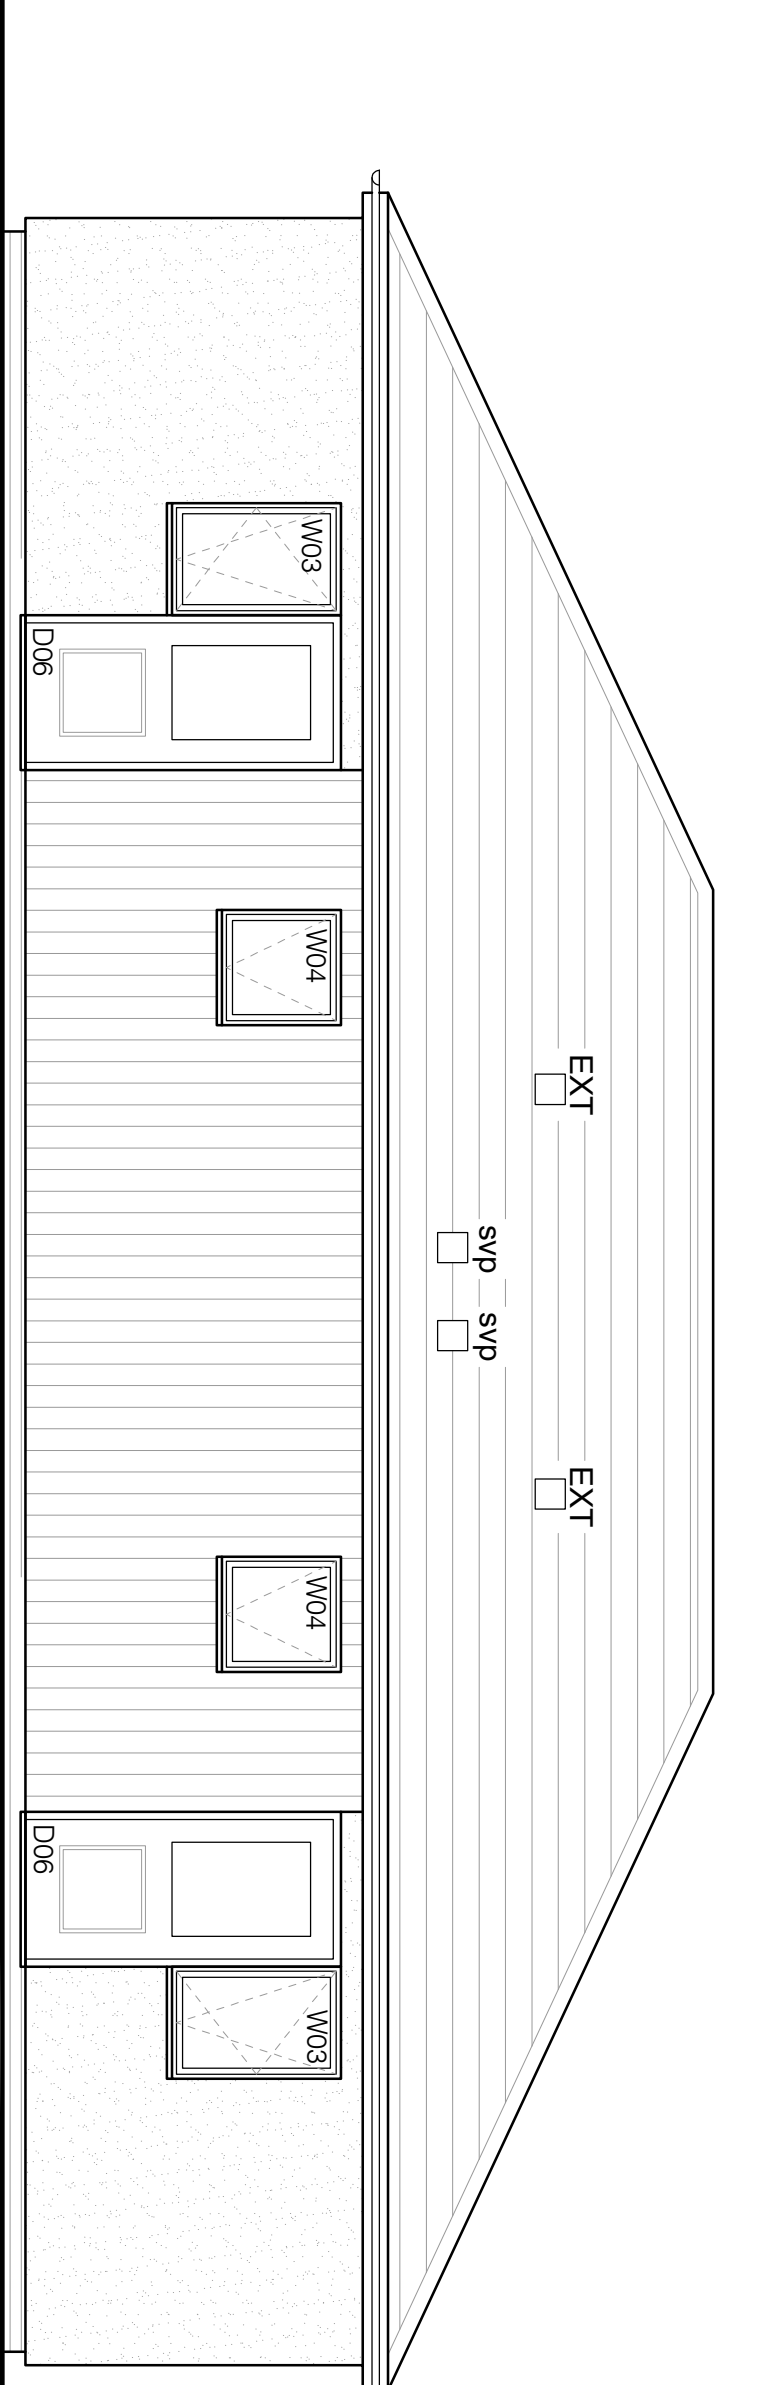


FRONT ELEVATION UNIT 15 & 16 (B)

- MARLEY MENDIP CONCRETE ROOF TILE - ANTIQUE BROWN (G) - INSTALLED WITH ROOM HEAD LAP SUITABLE FOR A 25 DEGREE PITCH
- IBSTOCK BRICK - ANGLIAN RUSKIN MULTI 73MM CO356A FOR USE BELOW DPM/MORTAR COLOUR MATCH TO EXISTING HOSPITAL
- WEBBERPRL M THROUGH COLOUR MONOCOUCHE PEARL APPLIED TO CEMENT BOARD
- 18MMX144MM RED CEDAR TIMBER CLADDING PLANKS MECHANICALLY FIXED TO HORIZONTAL COUNTER BATTENS AS RAIN SCREEN CLADDING
- UPVC FASCIA AND SOFFIT CLADDING BOARDS IN BLACK TO MATCH EXISTING HOSPITAL
- UPVC HR2 115MM HALF ROUND GUTTERS AND ROUND 75MM DOWN PIPES IN BLACK TO MATCH EXISTING HOSPITAL - GUTTER REQUIRED FLOW = 0.57 / OUTLET REQUIRED FLOW = 1.15 L/S
- UPVC DOUBLE GLAZED WINDOWS AND DOORS COLOUR RAL7016 ANTHRACITE GREY

THIS DRAWING IS COPYRIGHTED BY RICHARD ANDREWS ARCHITECTS. NO PART OF THIS DRAWING MAY BE REPRODUCED OR TRANSMITTED IN ANY FORM OR BY ANY MEANS, WITHOUT PERMISSION IN WRITING FROM RICHARD ANDREWS ARCHITECTS.

THIS DRAWING HAS BEEN PRODUCED BY RICHARD ANDREWS ARCHITECTS IN ACCORDANCE WITH THE BUILDING REGULATIONS 2010 AND THE BUILDING ACT 2011. IT IS THE SOLE RESPONSIBILITY OF THE ARCHITECT TO ENSURE THAT THE DRAWING COMPLIES WITH ALL APPLICABLE LEGISLATION AND STANDARDS.

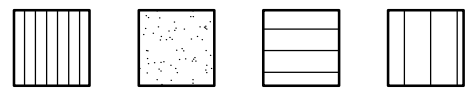

REVISIONS
1
2
RICHARD ANDREWS ARCHITECTS
SUSTAINABLE DESIGN CONSULTANTS
SUITE 2.3 THE ESTATES OFFICE 25-26 GOLD TOPS, NEWPORT, NP20 4PG
PHONE: 01923 74444
EMAIL: adam@richardandrews.co.uk
Richard Andrews Architects Ltd
Registered Office: 25-26 Gold Tops, Newport, NP20 4PG
www.richardandrews.co.uk

LAND ADJACENT TO THE FORMER
GELLINUDD HOSPITAL,
LON CATING,
SWANSEA,
SA8 3DX
GENERAL ARRANGEMENT
ELEVATIONS