

THIS DRAWING IS COPYRIGHT
RICHARD ANDREWS ARCHITECTS
WORK TO SPECIFIC DIMENSIONS ONLY.
ANY DISCREPANCIES TO BE NOTIFIED TO THE ARCHITECT.


THIS DRAWING HAS BEEN PRODUCED FOR PLANNING AND BUILDING REGULATIONS PURPOSES ONLY. IT IS NOT TO BE USED FOR CONSTRUCTION PURPOSES.
CONSTRUCTION DETAILS OF MATERIALS ADAPTED IN DRAWING.

REVISIONS	
-	-



RICHARD ANDREWS ARCHITECTS
SUSTAINABLE DESIGN CONSULTANTS
SUITE 2.3, THE ESTATES OFFICE 25-26
GOLD TOPS, NEWPORT, NP20 4PG
PHONE: 01933 241414
EMAIL: info@richardandrews.co.uk
Richard Andrews Architects Ltd
177
Princes Road, Newport, South Wales, Newport, NP20 4JZ
Registered Office: Newport, South Wales, Newport, NP20 4JZ
www.richardandrews.co.uk

L10
LAND ADJACENT TO THE FORMER
GELLINUDD HOSPITAL,
LON CATWIG,
SWANSEA,
SA8 3DX
Drawing
GENERAL ARRANGEMENT PLANS

Number
R967-PLA01 A1
Scale
1:50
Date
10/25
Drawn
LS
Checked

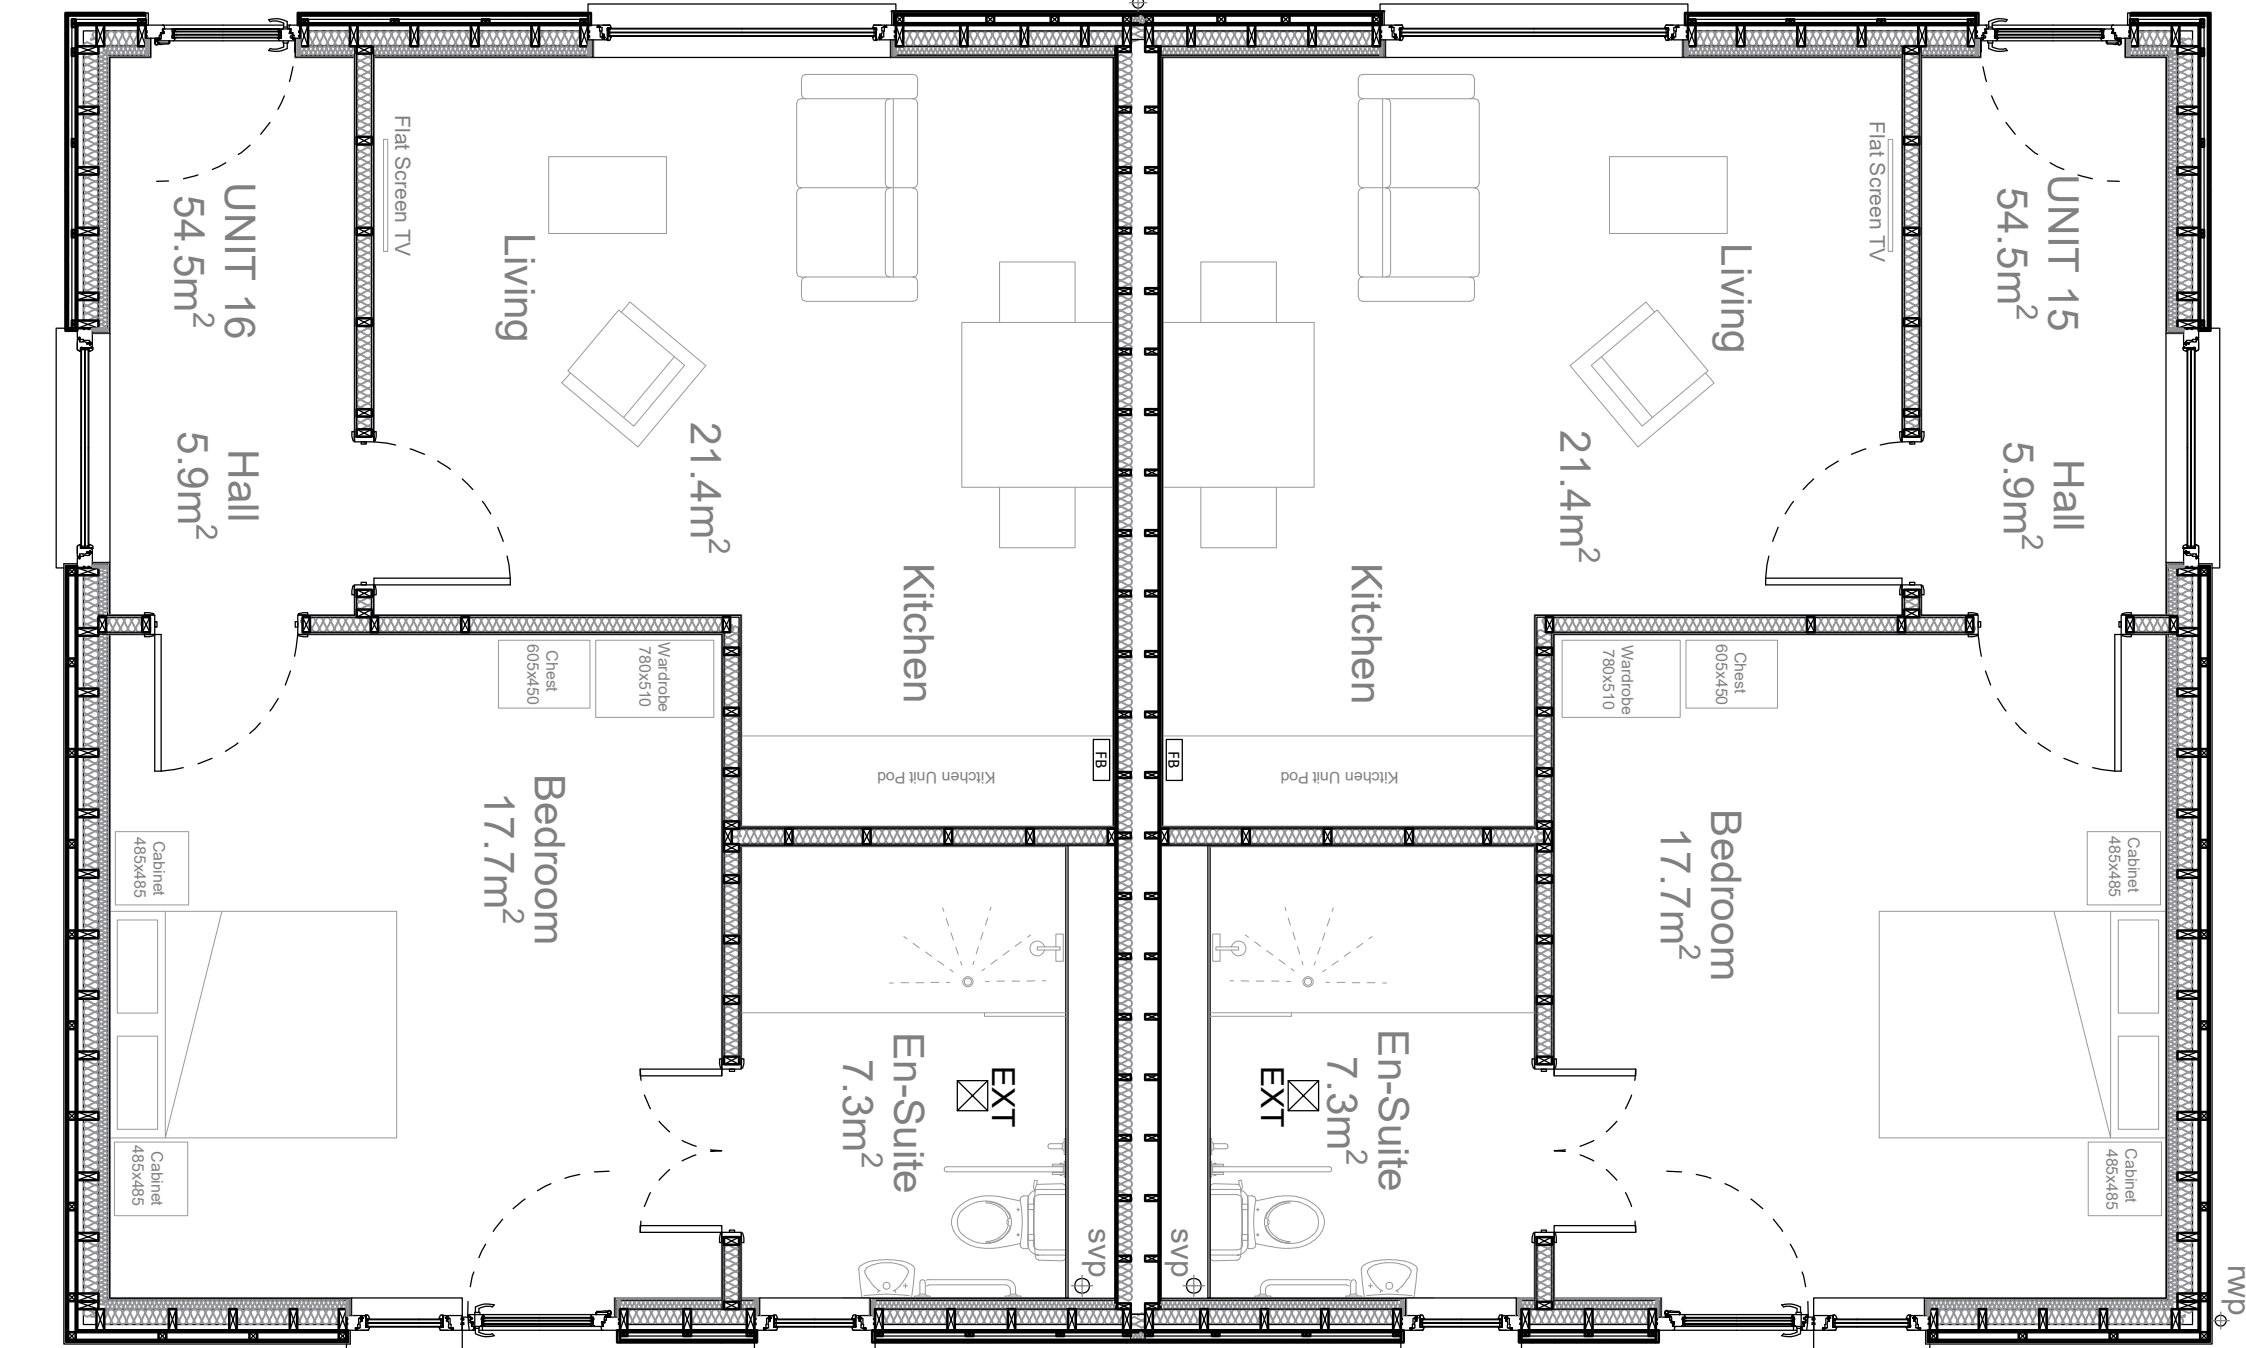

GROUND FLOOR UNIT 15 & 16 (B)

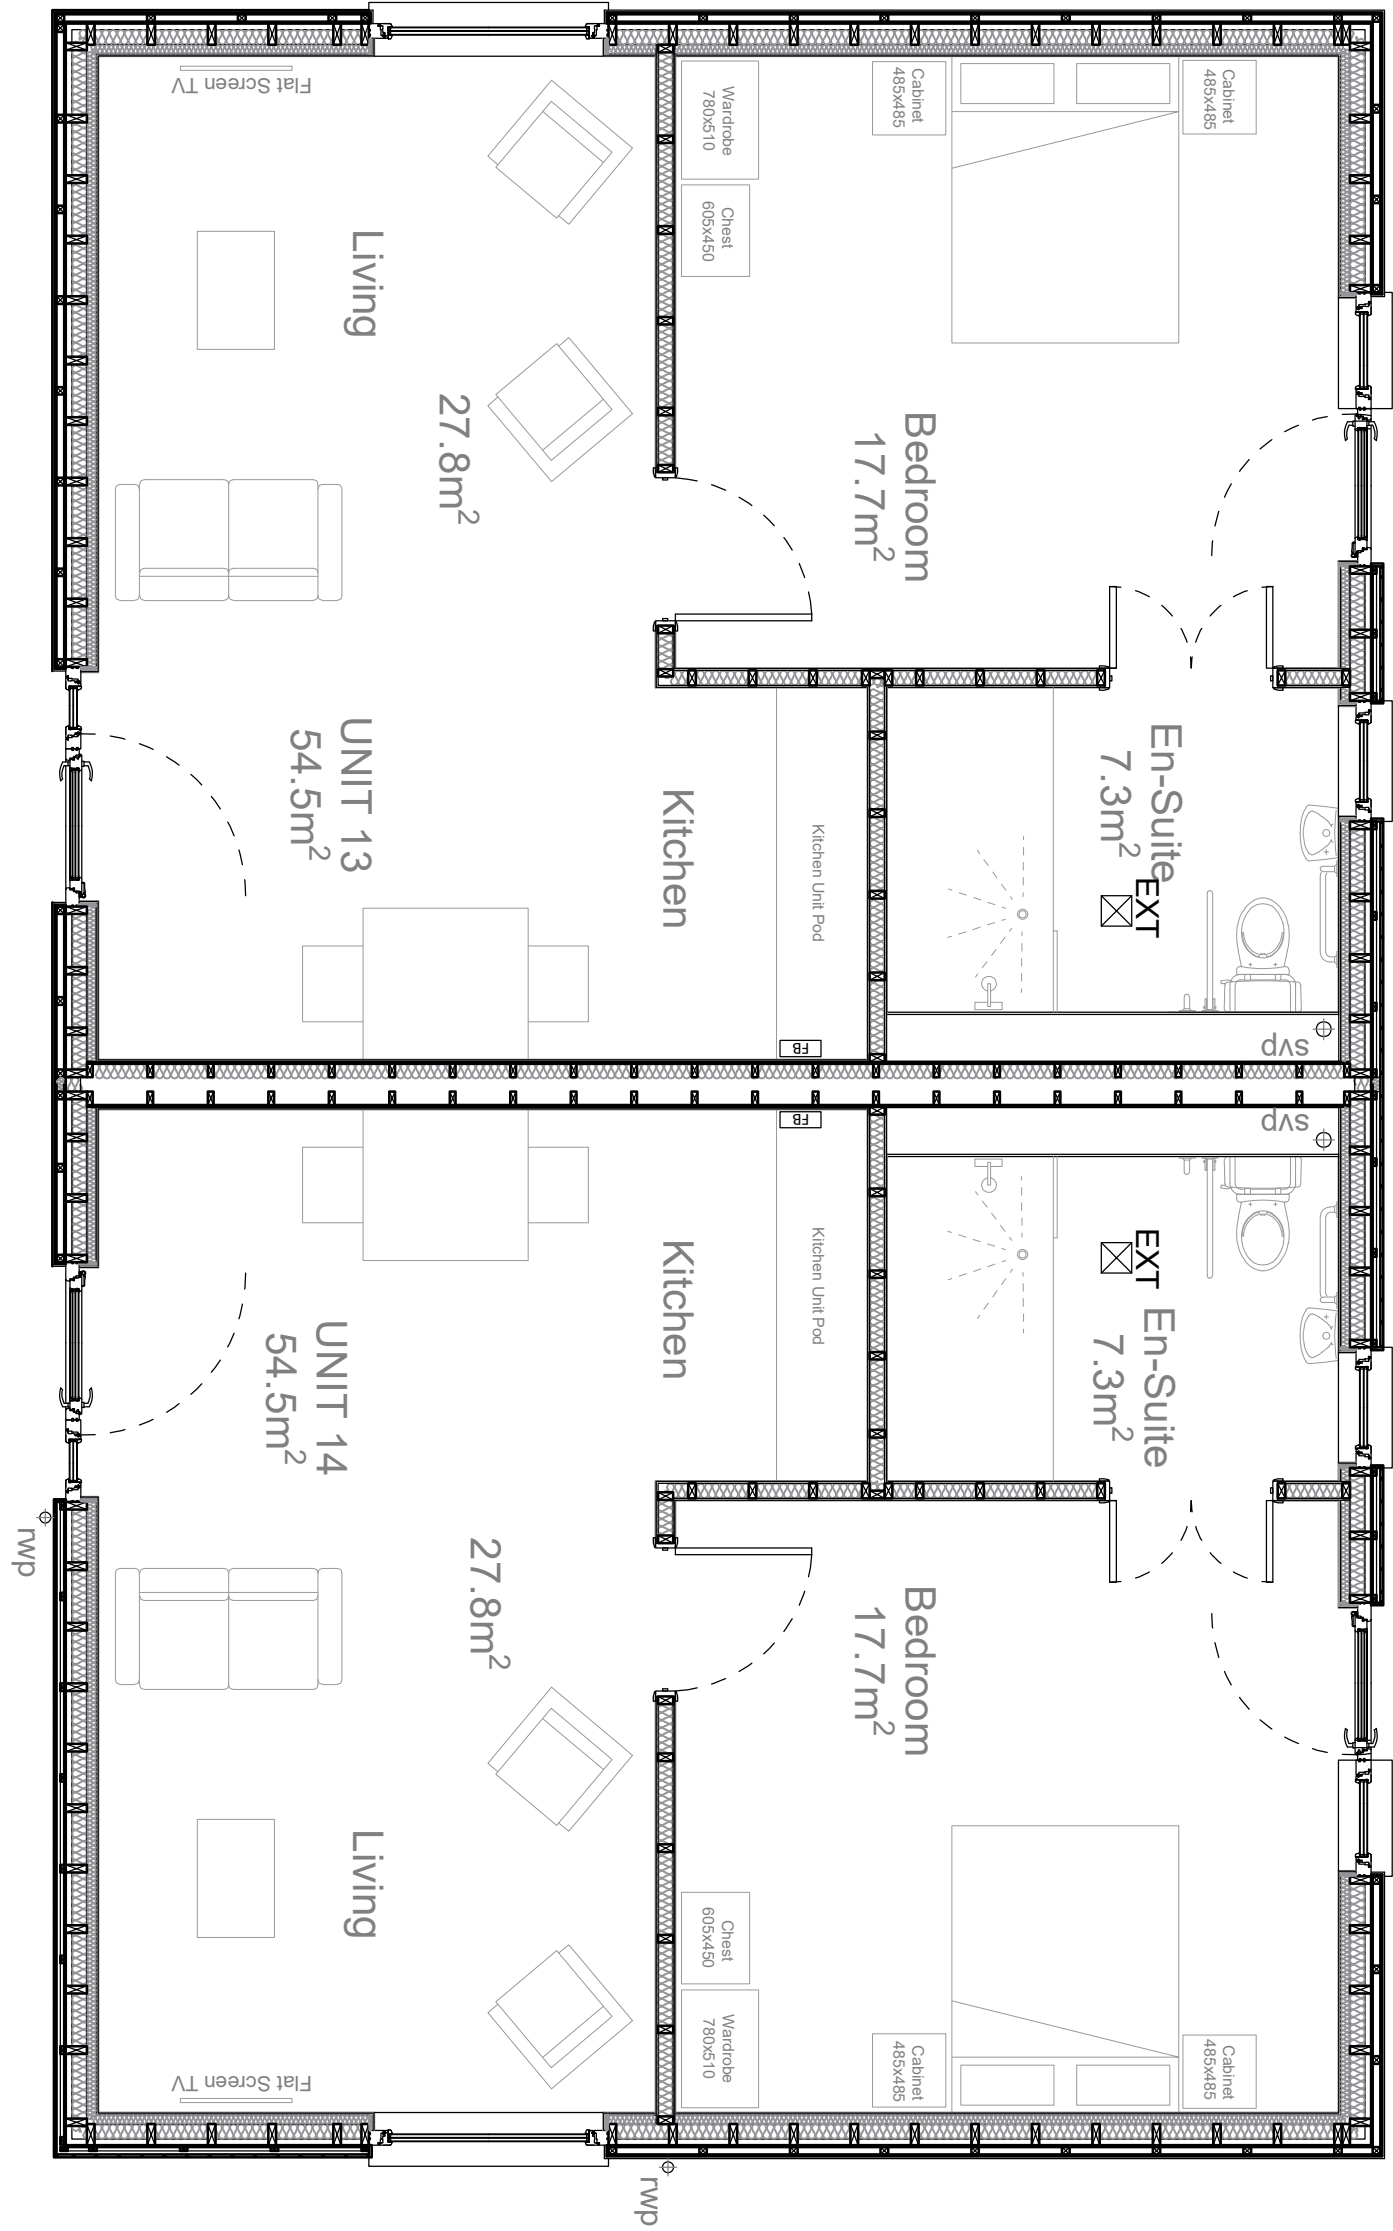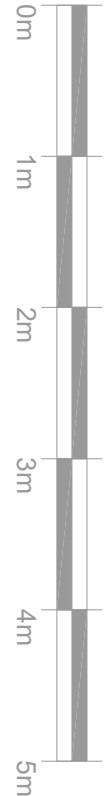

GROUND FLOOR UNIT 13 & 14 (A)

