Existing Floor Plans and Elevations - Option 1
40 Pen y Rhiw, Cwmllynfell, SA9 2RN

Chartered Institute of Architectural Technologists
Registered Practice

THIS SCHEME IS SUBJECT TO LOCAL PLANNING AND ALL OTHER NECESSARY CONSENTS. ALL DIMENSIONS, SITE LEVELS AND AREAS WHERE GIVEN ARE APPROXIMATE AND SUBJECT TO SITE SURVEY UNLESS STATED OTHERWISE. ALL DIMENSIONS MUST BE CHECKED ON SITE. DO NOT SCALE OFF THIS DRAWING.
THIS DRAWING IS TO BE READ IN CONJUNCTION WITH ALL RELEVANT CONSULTANTS AND/OR SPECIALISTS DRAWINGS OR DOCUMENTS."SAURO ARCHITECTURAL DESIGN" MUST BE NOTIFIED OF ANY VARIATIONS OR DISCREPANCIES BEFORE THE AFFECTED WORK COMMENCES. ALL QUERIES RELATING TO DESIGN OF FOUNDATIONS, FLOOR SLABS AND ANY OTHER STRUCTURAL ELEMENTS ARE TO BE REFERRED TO THE STRUCTURAL ENGINEER FOR CLARIFCATION.

1 **Front Elevation**
1 : 100

2 **Side 1 Elevation**
1 : 100

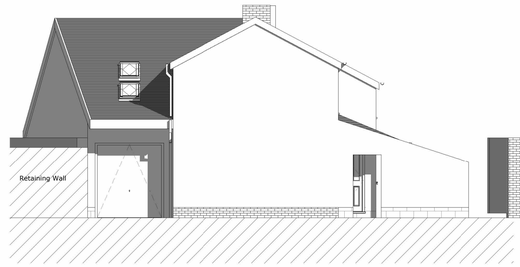

3 **Side 2 Elevation**
1 : 100

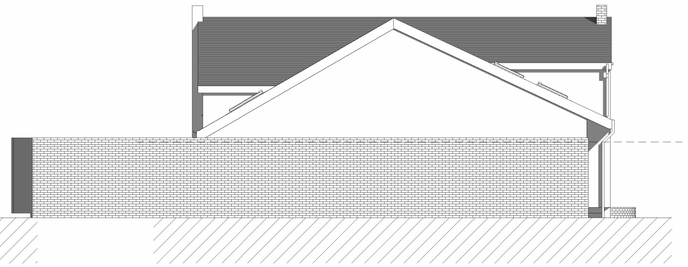

4 **Rear Elevation**
1 : 100

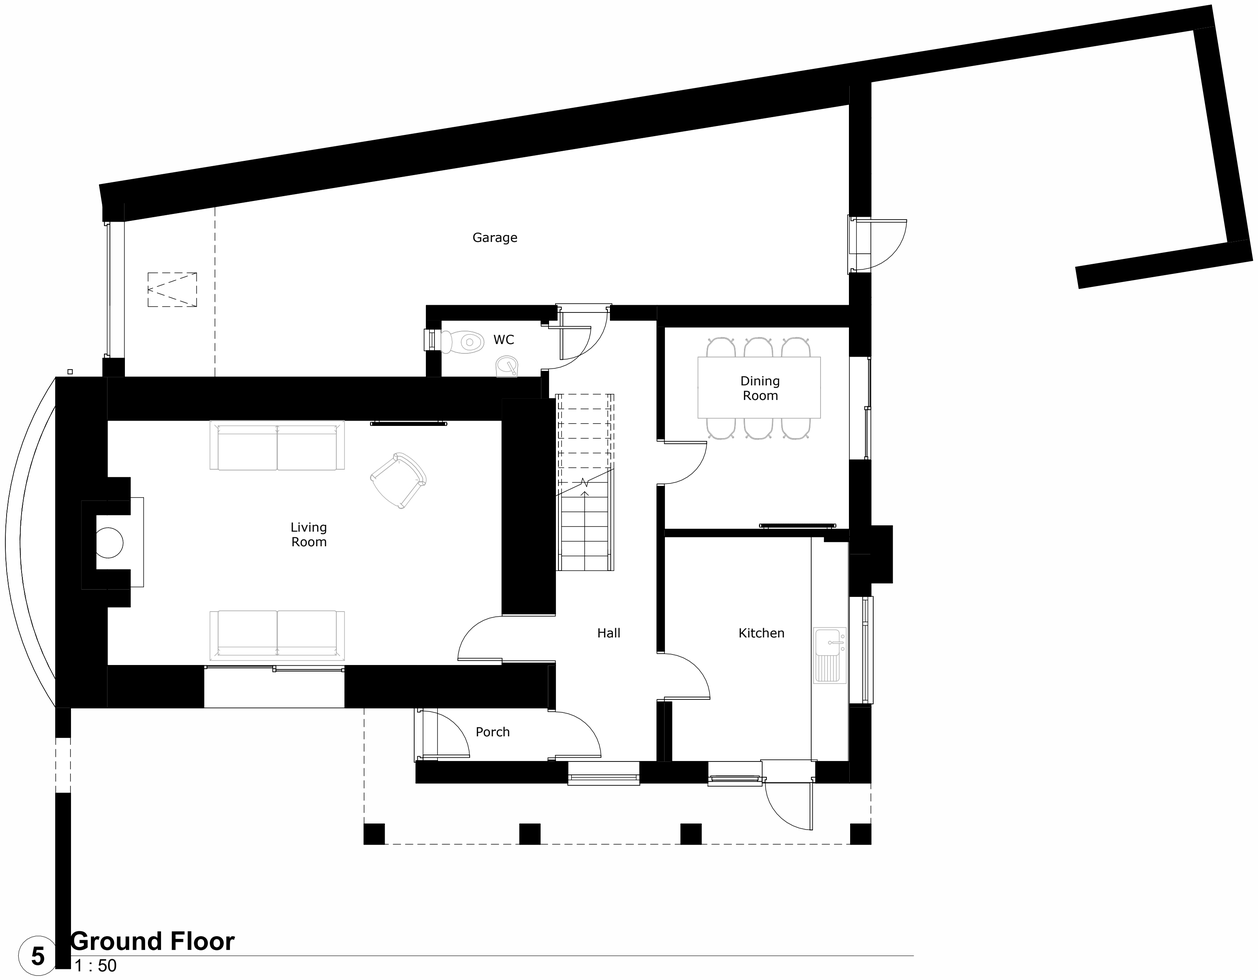

5 **Ground Floor**
1 : 50

6 **First Floor**
1 : 50

0 1 5 10m
Scale 1:100

0 1 5m
Scale 1:50

Rev.	Description	By	Date

PURPOSE OF ISSUE
Planning

SAURO ARCHITECTURAL DESIGN

SAURO ARCHITECTURAL DESIGN LTD
9 Elliston Terrace,
Carmarthen, SA31 1HA
Tel : (01267) 233 684
Email: design@sauro.co.uk
© Drawing Copyright Sauro Architectural Design

Client
Mr & Mrs Dooher

Project Title
Domestic Extension
40 Pen Y Rhiw, Cwmllynfell, SA9 2RN

Drawing Title
Existing Floor Plans and Elevations

Scale (on A1)	Sheet Size	
As indicated	**A1**	
Date	Drawn by	Checked by
08/07/24	07	01
Job No.	Drawing No.	Revision
1282	**01**	