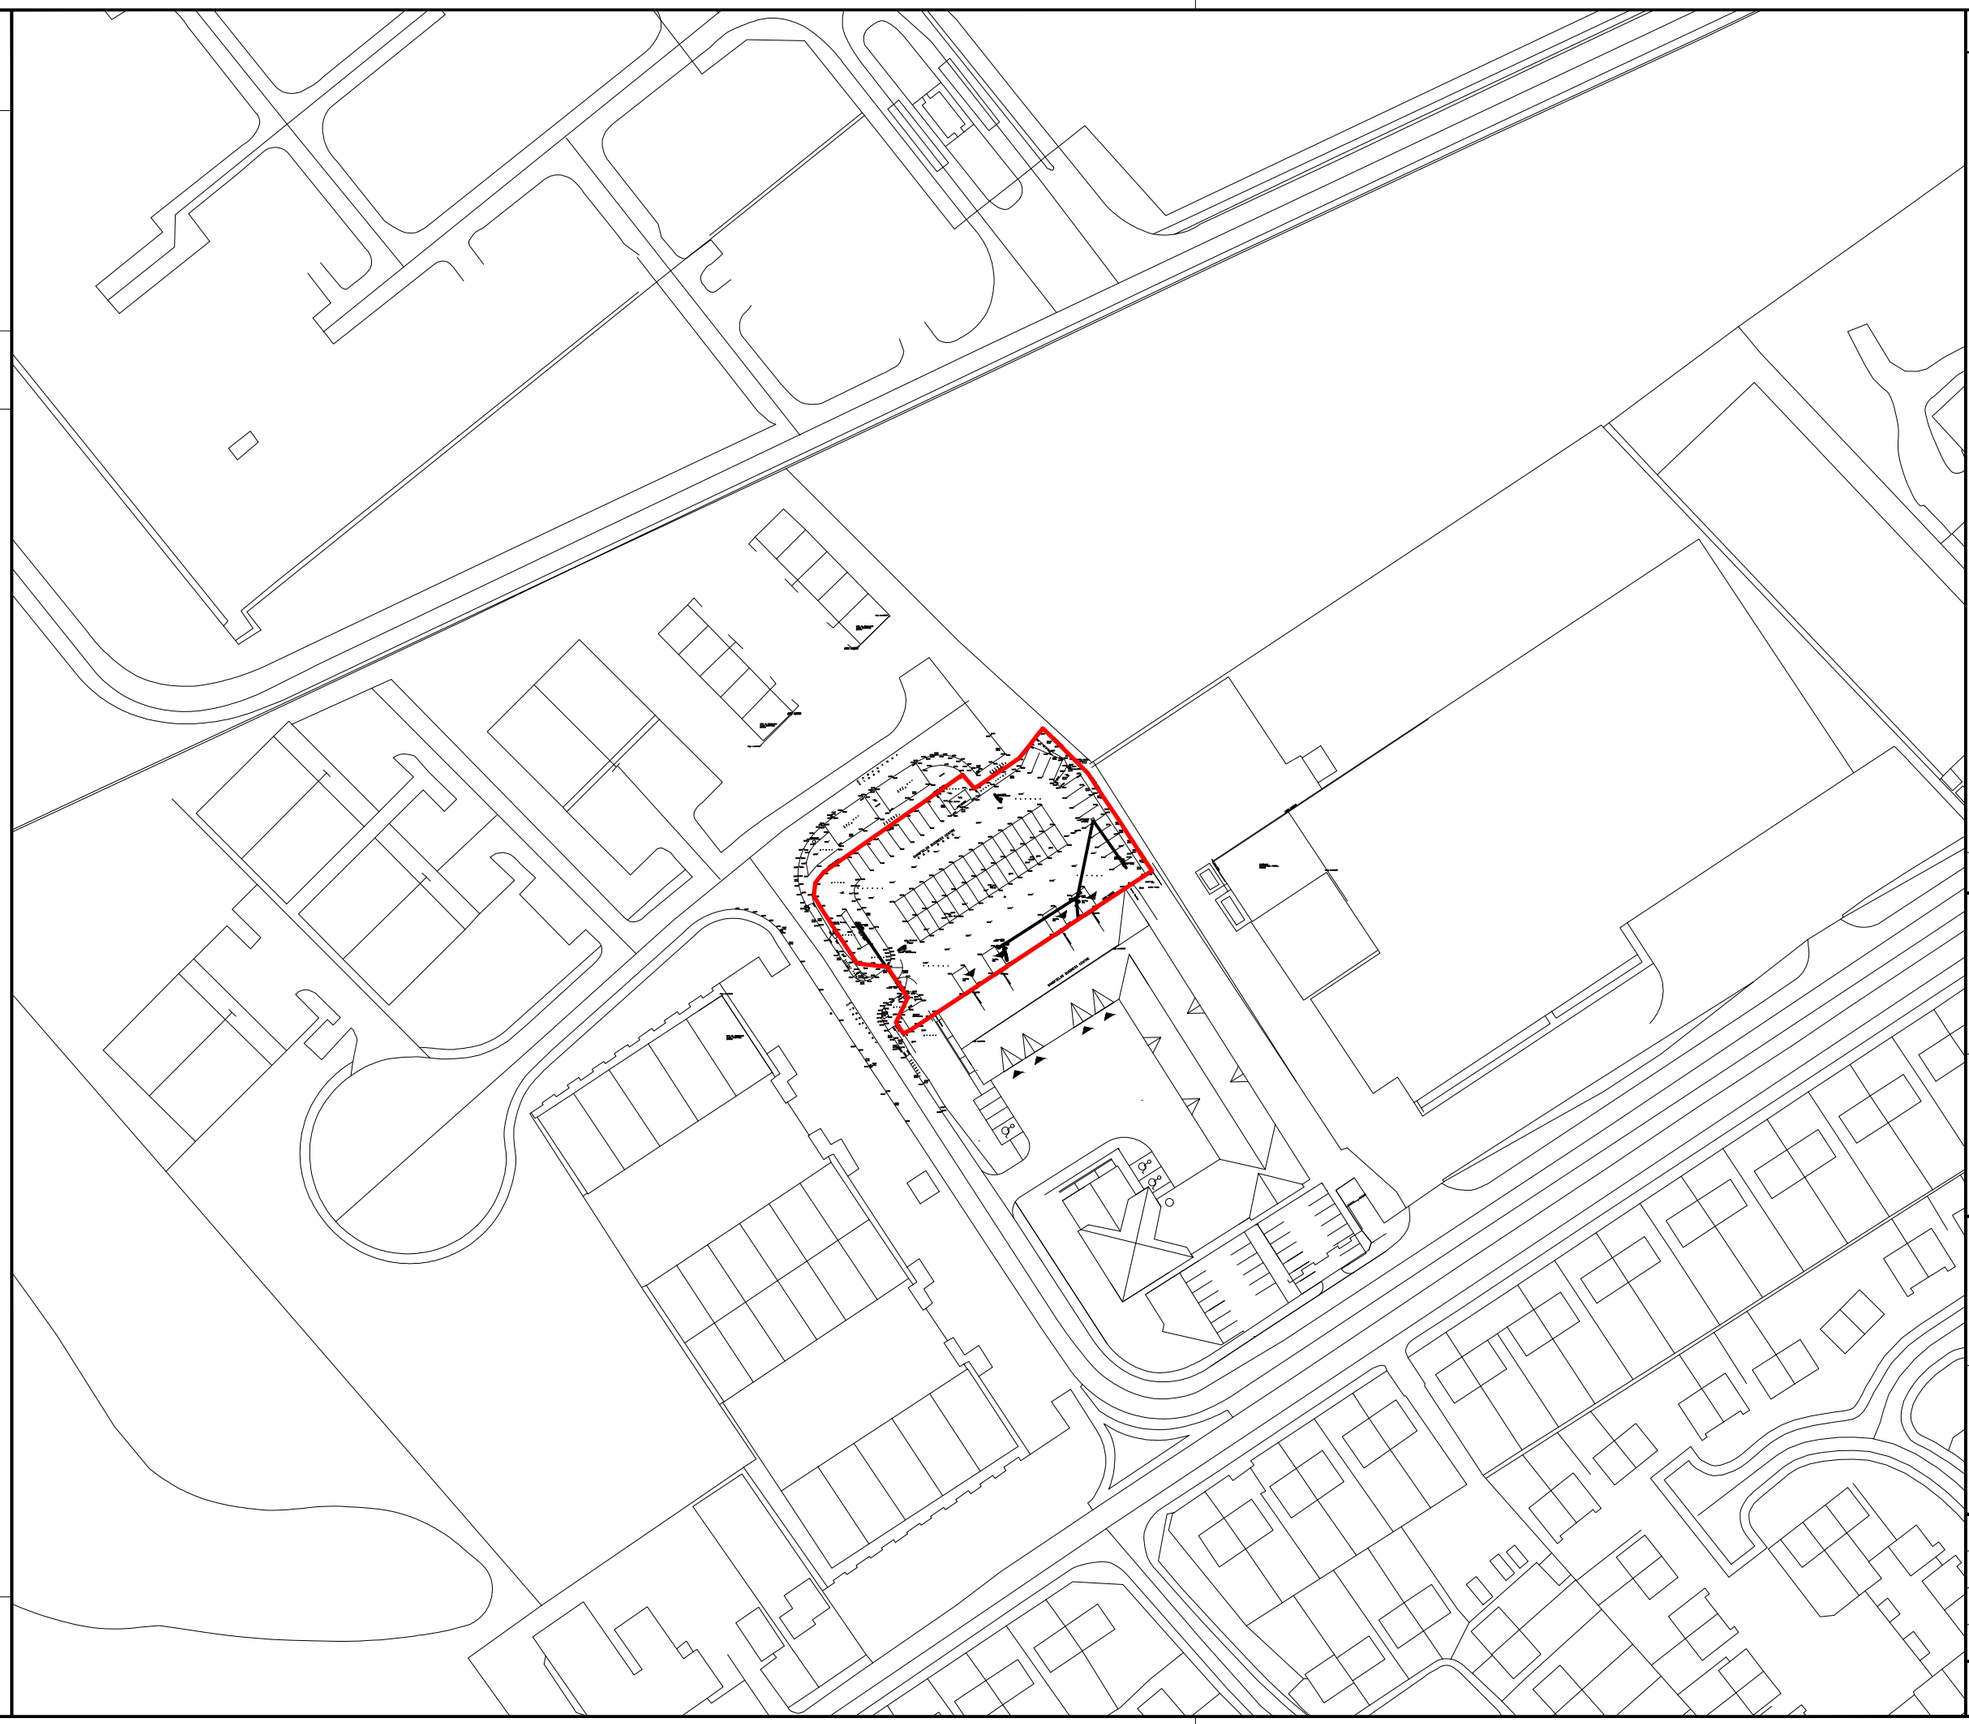

Rev.

Drg. No.

Project

NOTES

1. All dimensions in millimetres unless otherwise stated.

Rev	Details	Dr	Ch	Apr	Date
B	Topo information added	TP			01.07.25

Neath Port Talbot
Castell-nedd Port Talbot
County Borough Council Cyngor Bwrdeistref Sirol
Making a difference Gwahaniaeth er gwell

PROPERTY & REGENERATION
Nicola Pearce BSc(Hons) DipTP MRTPI
DIRECTOR OF ENVIRONMENT AND REGENERATION
THE QUAYS, BRUNEL WAY
BAGLAN ENERGY PARK SA11 2GG
www.npt.gov.uk

Project

Sandfields Young Business Centre
Proposed New Units

Drawing Title

Site Location Plan

File No.		Property Ref. No.	A1220		
Drawn	TP	Checked		Approved	
Date		Date		Date	
Scales	1:1250				

Drawing No.	Rev.
001	B

THIS IS A C.A.D. PRODUCED DRAWING AND SHOULD NOT BE AMENDED BY HAND.