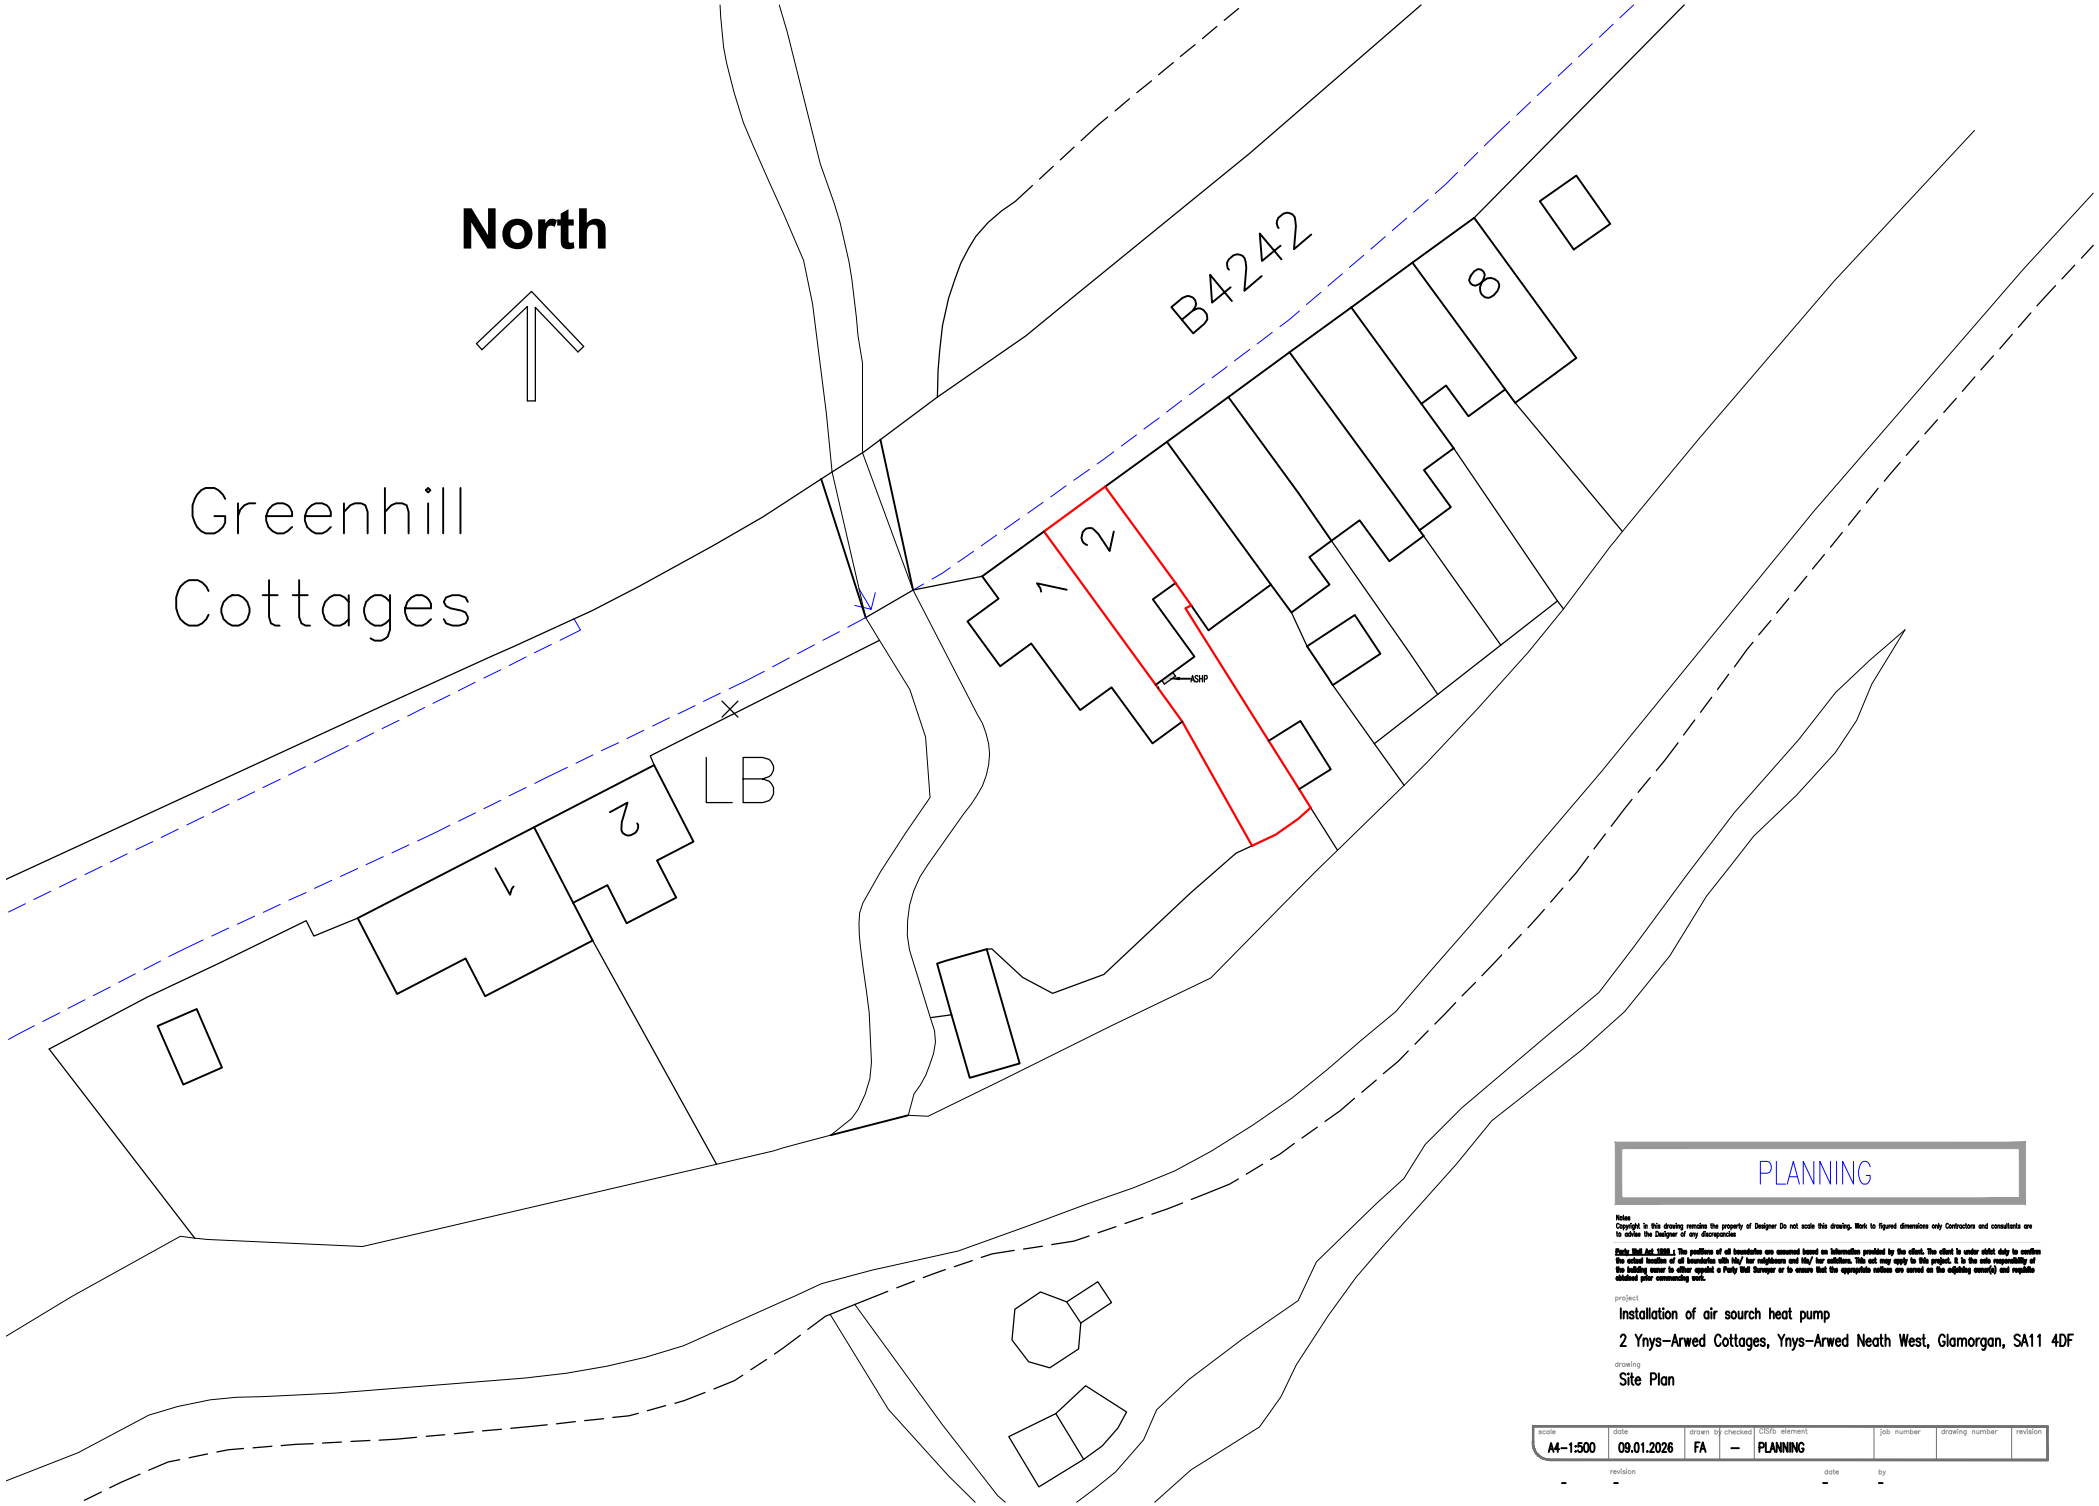

PLANNING

Notes
Copyright: In this drawing remains the property of Designer Do not scale this drawing. Work to figured dimensions only Contractors and consultants are to advise the Designer of any discrepancies

Party Wall Act 1996 : The positions of all boundaries are assumed based on information provided by the client. The client is under strict duty to confirm the actual location of all boundaries with his/ her neighbours and his/ her solicitors. This act may apply to this project. It is the sole responsibility of the building owner to either appoint a Party Wall Surveyor or to ensure that the appropriate notices are served on the adjoining owner(s) and requisite obtained prior commencing work.

project
Installation of air sourch heat pump
2 Ynys-Arwed Cottages, Ynys-Arwed Neath West, Glamorgan, SA11 4DF

drawing
Site Plan

scale	date	drawn by	checked	CIStb element	job number	drawing number	revision
A4-1:500	09.01.2026	FA	–	PLANNING			

revision		date	by
-	-	-	-