





Existing Site Layout
1:200 @ A1

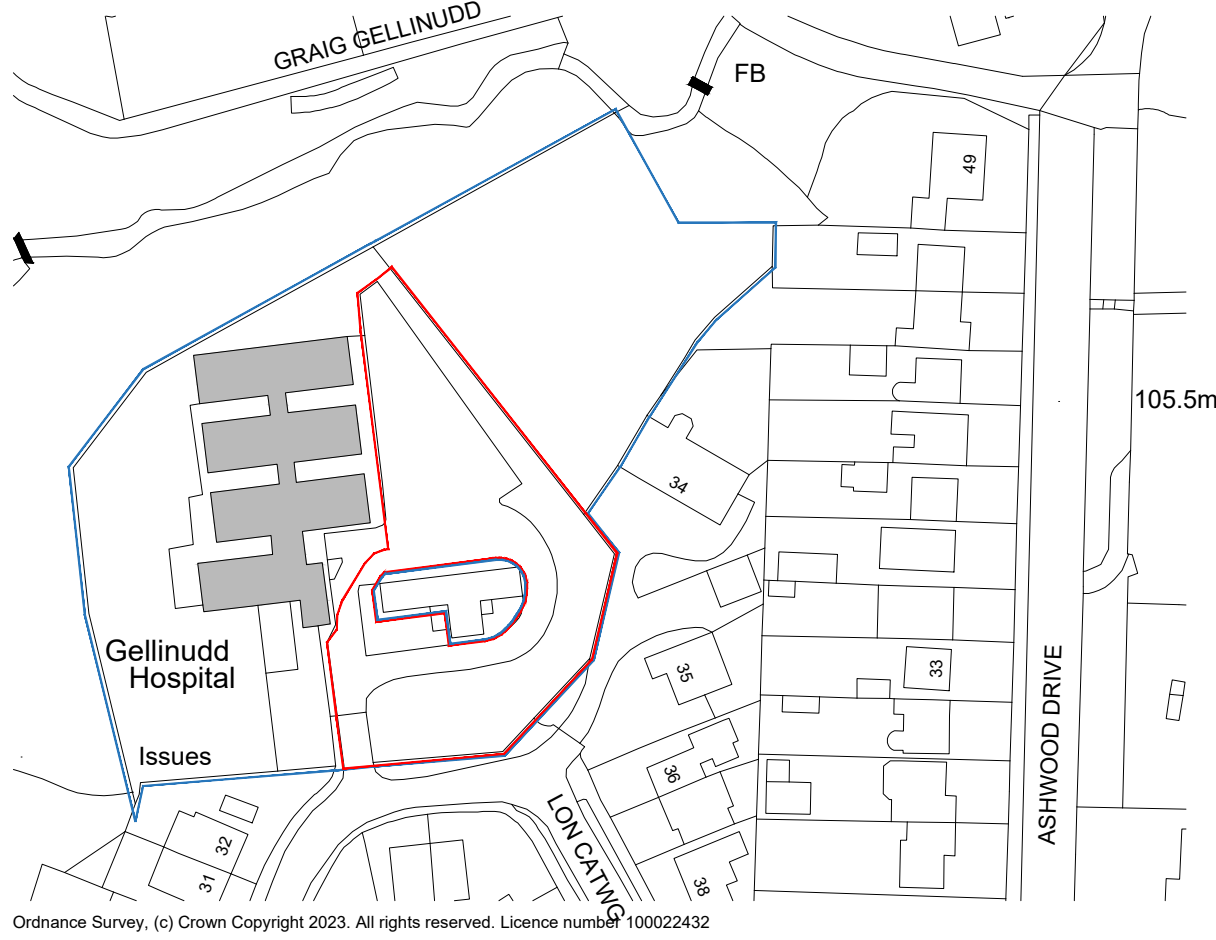

Site Location Plan
1:1250 @ A1

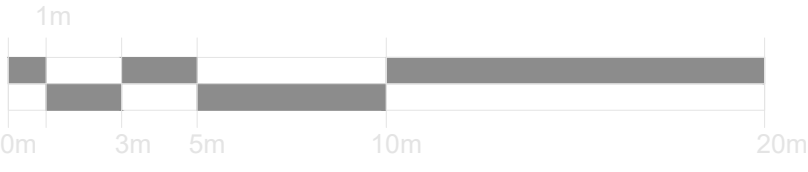

12 Axis Court,
Riverside Business Park
Swansea, SA7 8AJ
TEL : 01792 791100
FAX : 01792 541110
www.hurleyanddaves.co.uk

206 High Street,
Blackwood, Caerphilly,
NP12 1AJ
TEL : 01495 23281

Revisions:

Rev	Date	Init	Description
A	23/03/24	PH	First Issue
B	08/03/24	PH	Site area added
C	24/03/24	PH	Red and blue line amendments for Planning Issue

DRAWING STATUS:
Planning

Drawing No.
HD5089 AR.01.00.099

Rev.

Client: SWP
Project: Gelli Nudd
Title: Existing Site / Location Plan - New Units

Scale: as shown
Date: 24/10/23
Drawn: PH
Checked: LH
Approved: