


27, HEOL TABOR

EXTERNAL BOUNDARY TREATMENT  
DWARF WALL TO MATCH EXISTING  
BOUNDARIES ALONG HEOL TABOR.

PROPOSED DWELLING

PAVEMENT/ WALKWAY  
EXISTING PAVEMENT TO BE  
EXTENDED AROUND PERIMETER OF  
BOUNDARY WALL WITH DROPPED  
KERB TO ALLOW ACCESS TO  
DRIVEWAY.

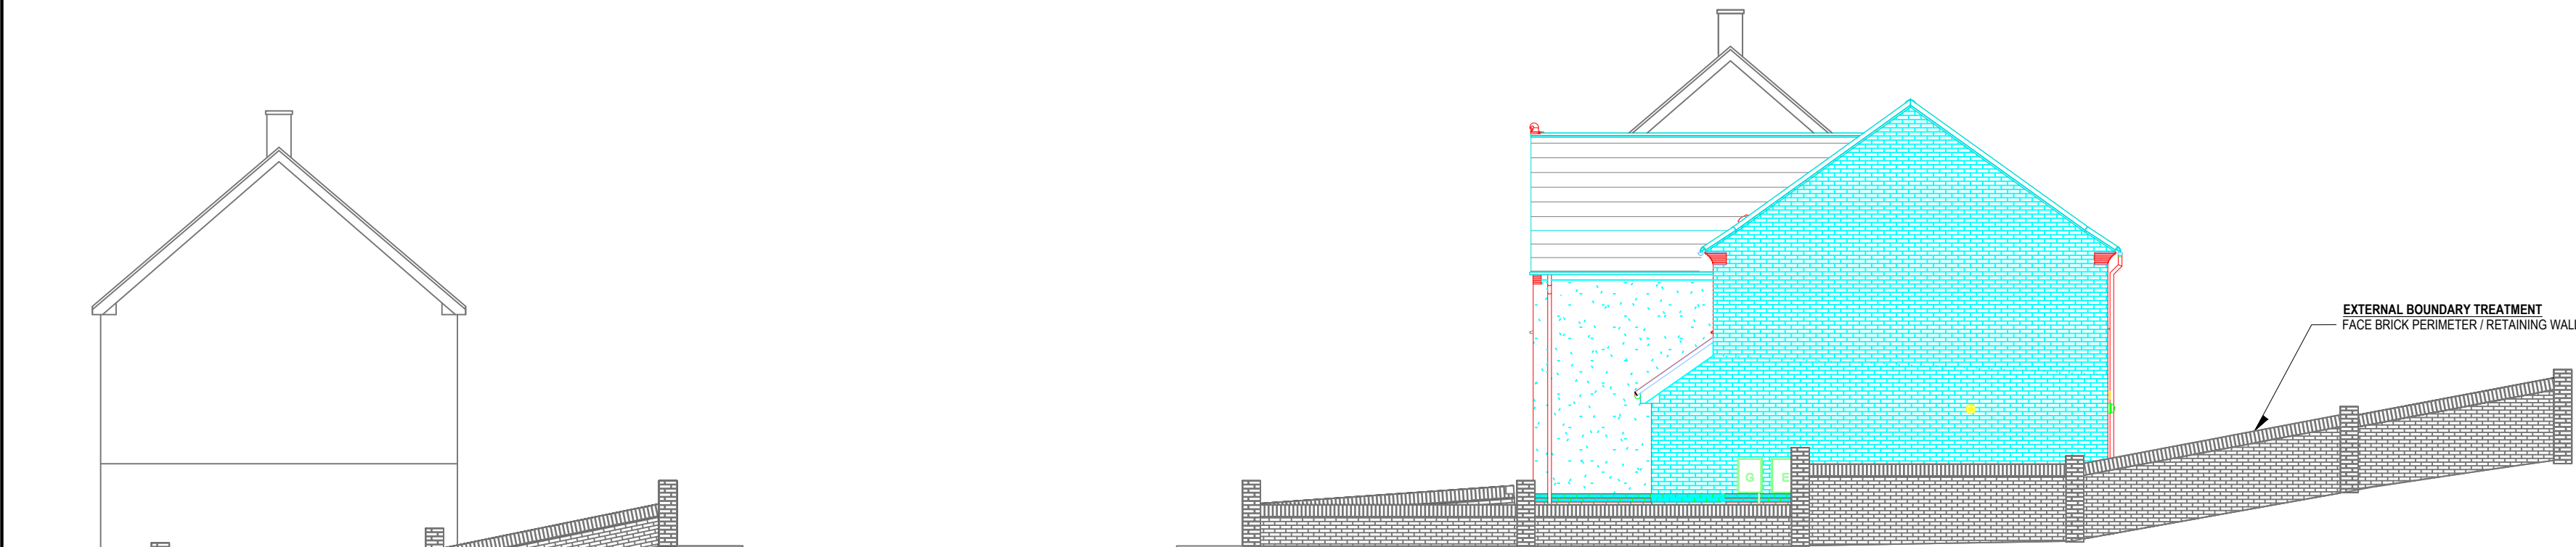

24, HEOL TABOR

HIGHWAY RESURFACING  
EXISTING HIGHWAY TO BE  
RESURFACED AND MADE SERVICEABLE.  
TARMAC FINISH TO MATCH EXISTING  
HIGHWAY

PAVEMENT/ WALKWAY  
EXISTING PAVEMENT TO BE  
EXTENDED AROUND PERIMETER OF  
BOUNDARY WALL WITH DROPPED  
KERB TO ALLOW ACCESS TO  
DRIVEWAY.

PROPOSED DWELLING

EXTERNAL BOUNDARY TREATMENT  
FACE BRICK PERIMETER / RETAINING WALL

|                                                                                       |             |        |
|---------------------------------------------------------------------------------------|-------------|--------|
|                                                                                       |             |        |
|                                                                                       |             |        |
|                                                                                       |             |        |
| Rev                                                                                   | Description | Date   |
| Client                                                                                |             |        |
| Mr J Camps                                                                            |             |        |
| Project                                                                               |             |        |
| Land Adj.<br>27, Heol Tabor<br>Cwmavon                                                |             |        |
| Title                                                                                 |             |        |
| Proposed Dwelling<br>Proposed Street Scene                                            |             |        |
| Drawn By                                                                              | Date        | Job No |
| PLN                                                                                   | 22/09/20    | PL875  |
| Scale                                                                                 | Rev         |        |
| 1:200 @ A3                                                                            | -           |        |
| Drawing No                                                                            |             |        |
| 875-007                                                                               |             |        |
|  |             |        |