



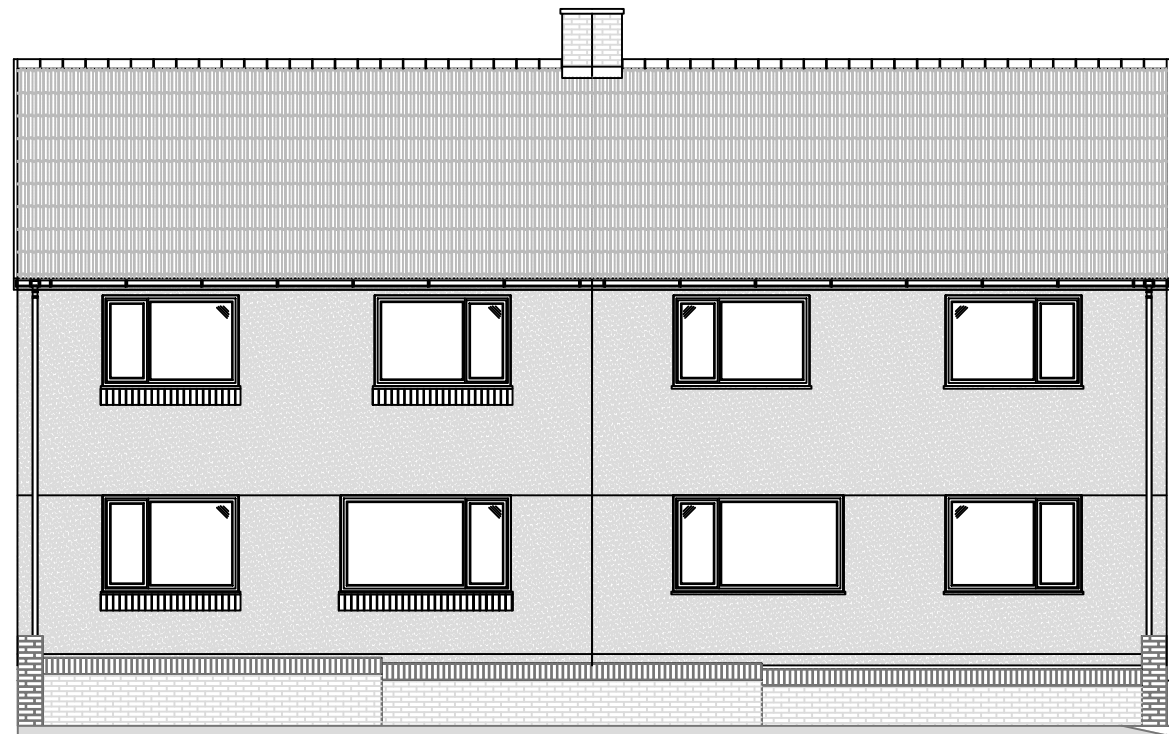


24, HEOL TABOR

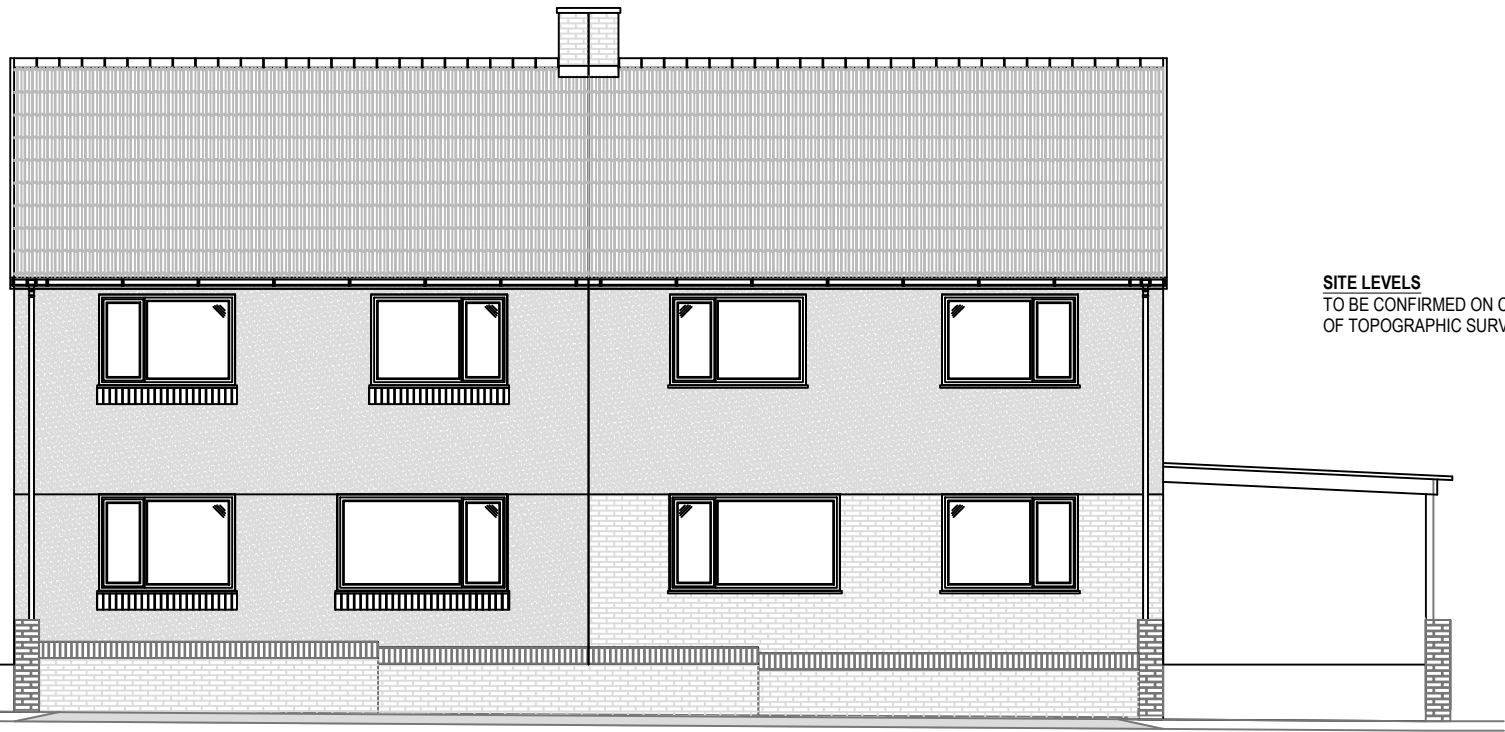

27, HEOL TABOR

SITE LEVELS
TO BE CONFIRMED ON COMPLETION
OF TOPOGRAPHIC SURVEY.

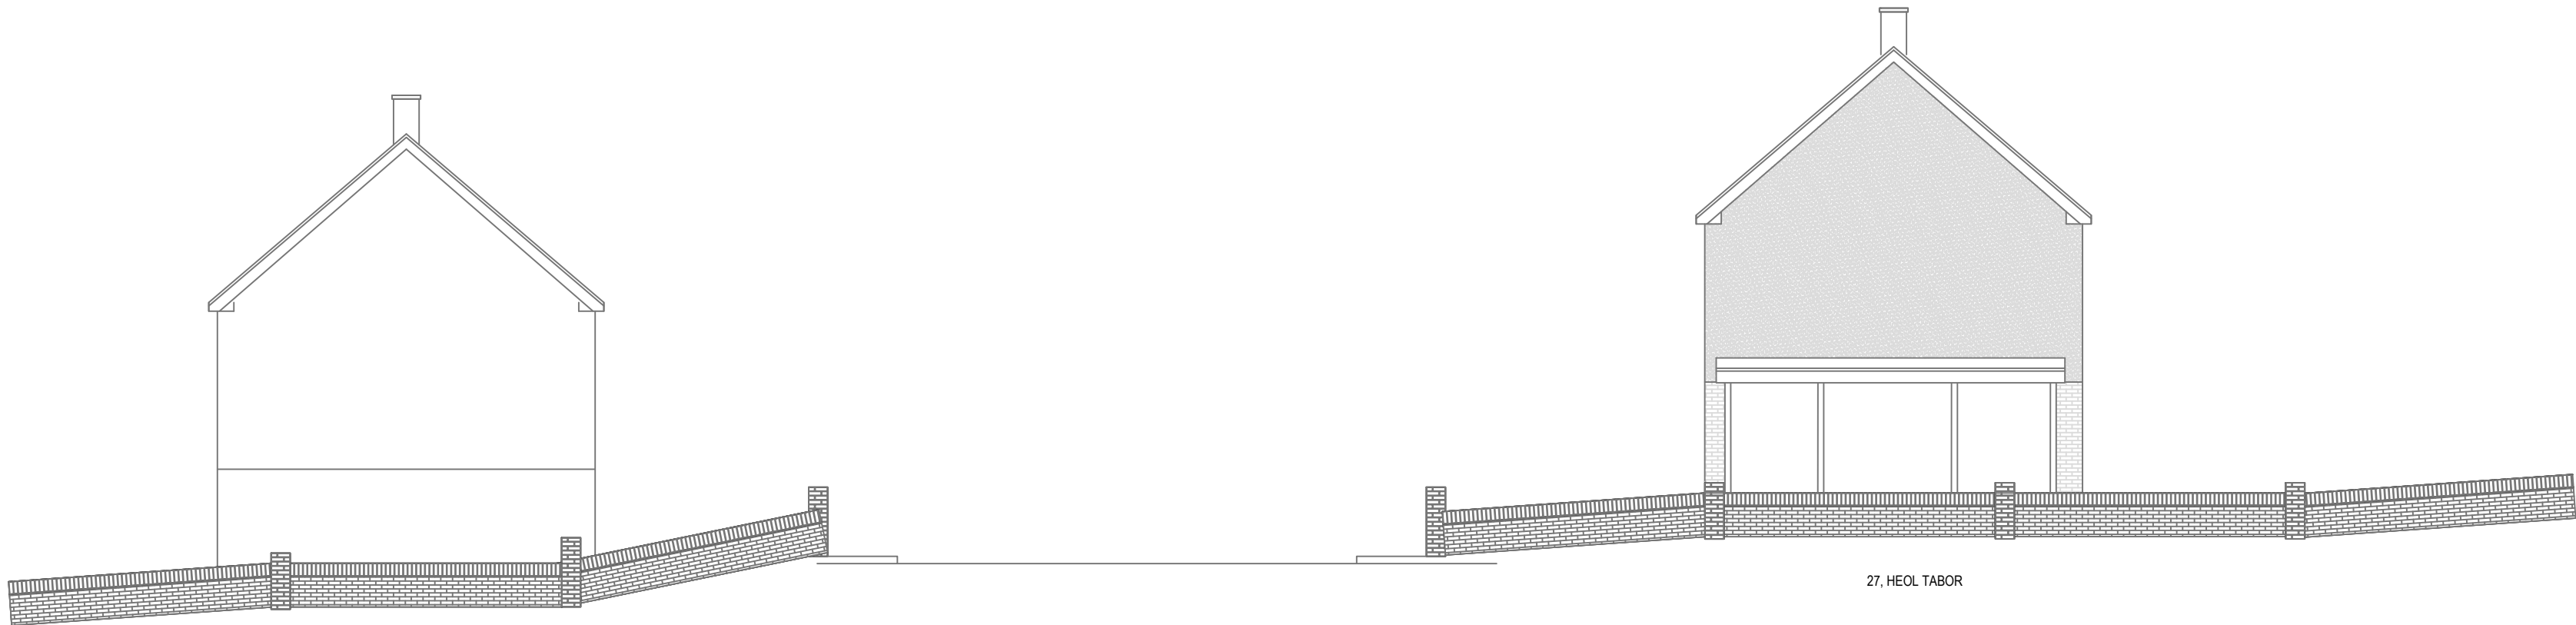

27, HEOL TABOR

Rev	Description	Date	
Client			
Mr J Camps			
Project			
Land Adj. 27, Heol Tabor Cwmavon			
Title			
Proposed Dwelling Existing Street Scene			
Drawn By	Date	Job No	Rev
PLN	22/09/20	PL875	-
Scale		Drawing No	
1:200 @ A3		875-008	
PLN DESIGN  <i>your ideas brought to life...</i>			