
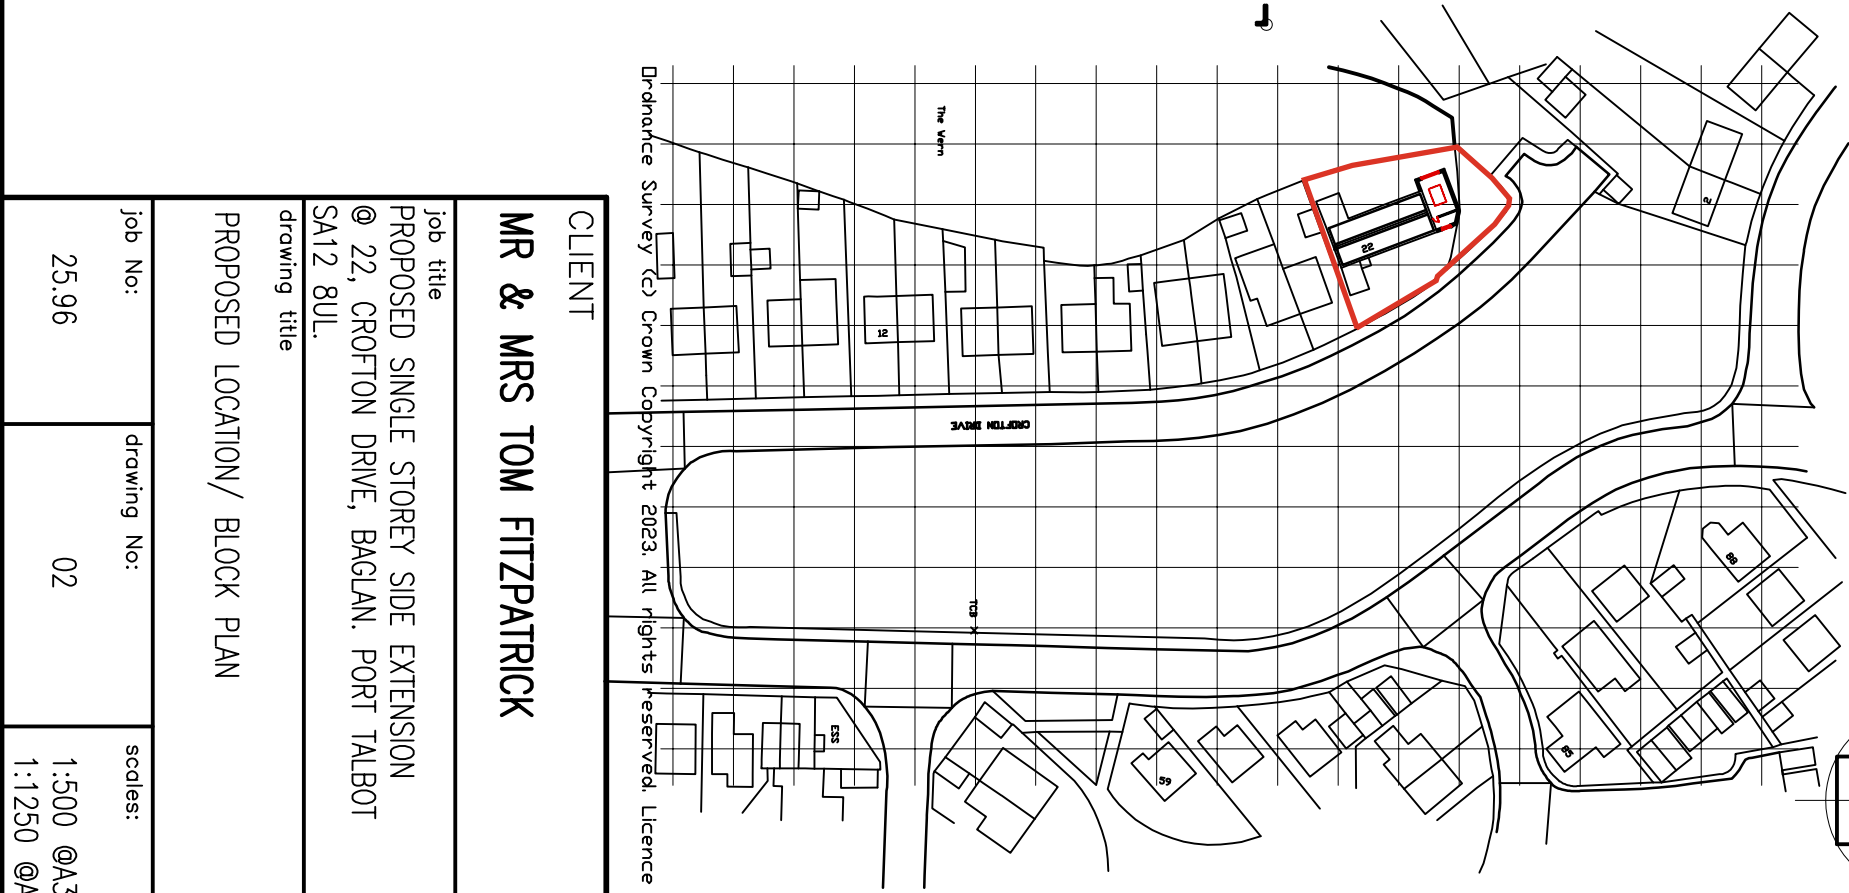
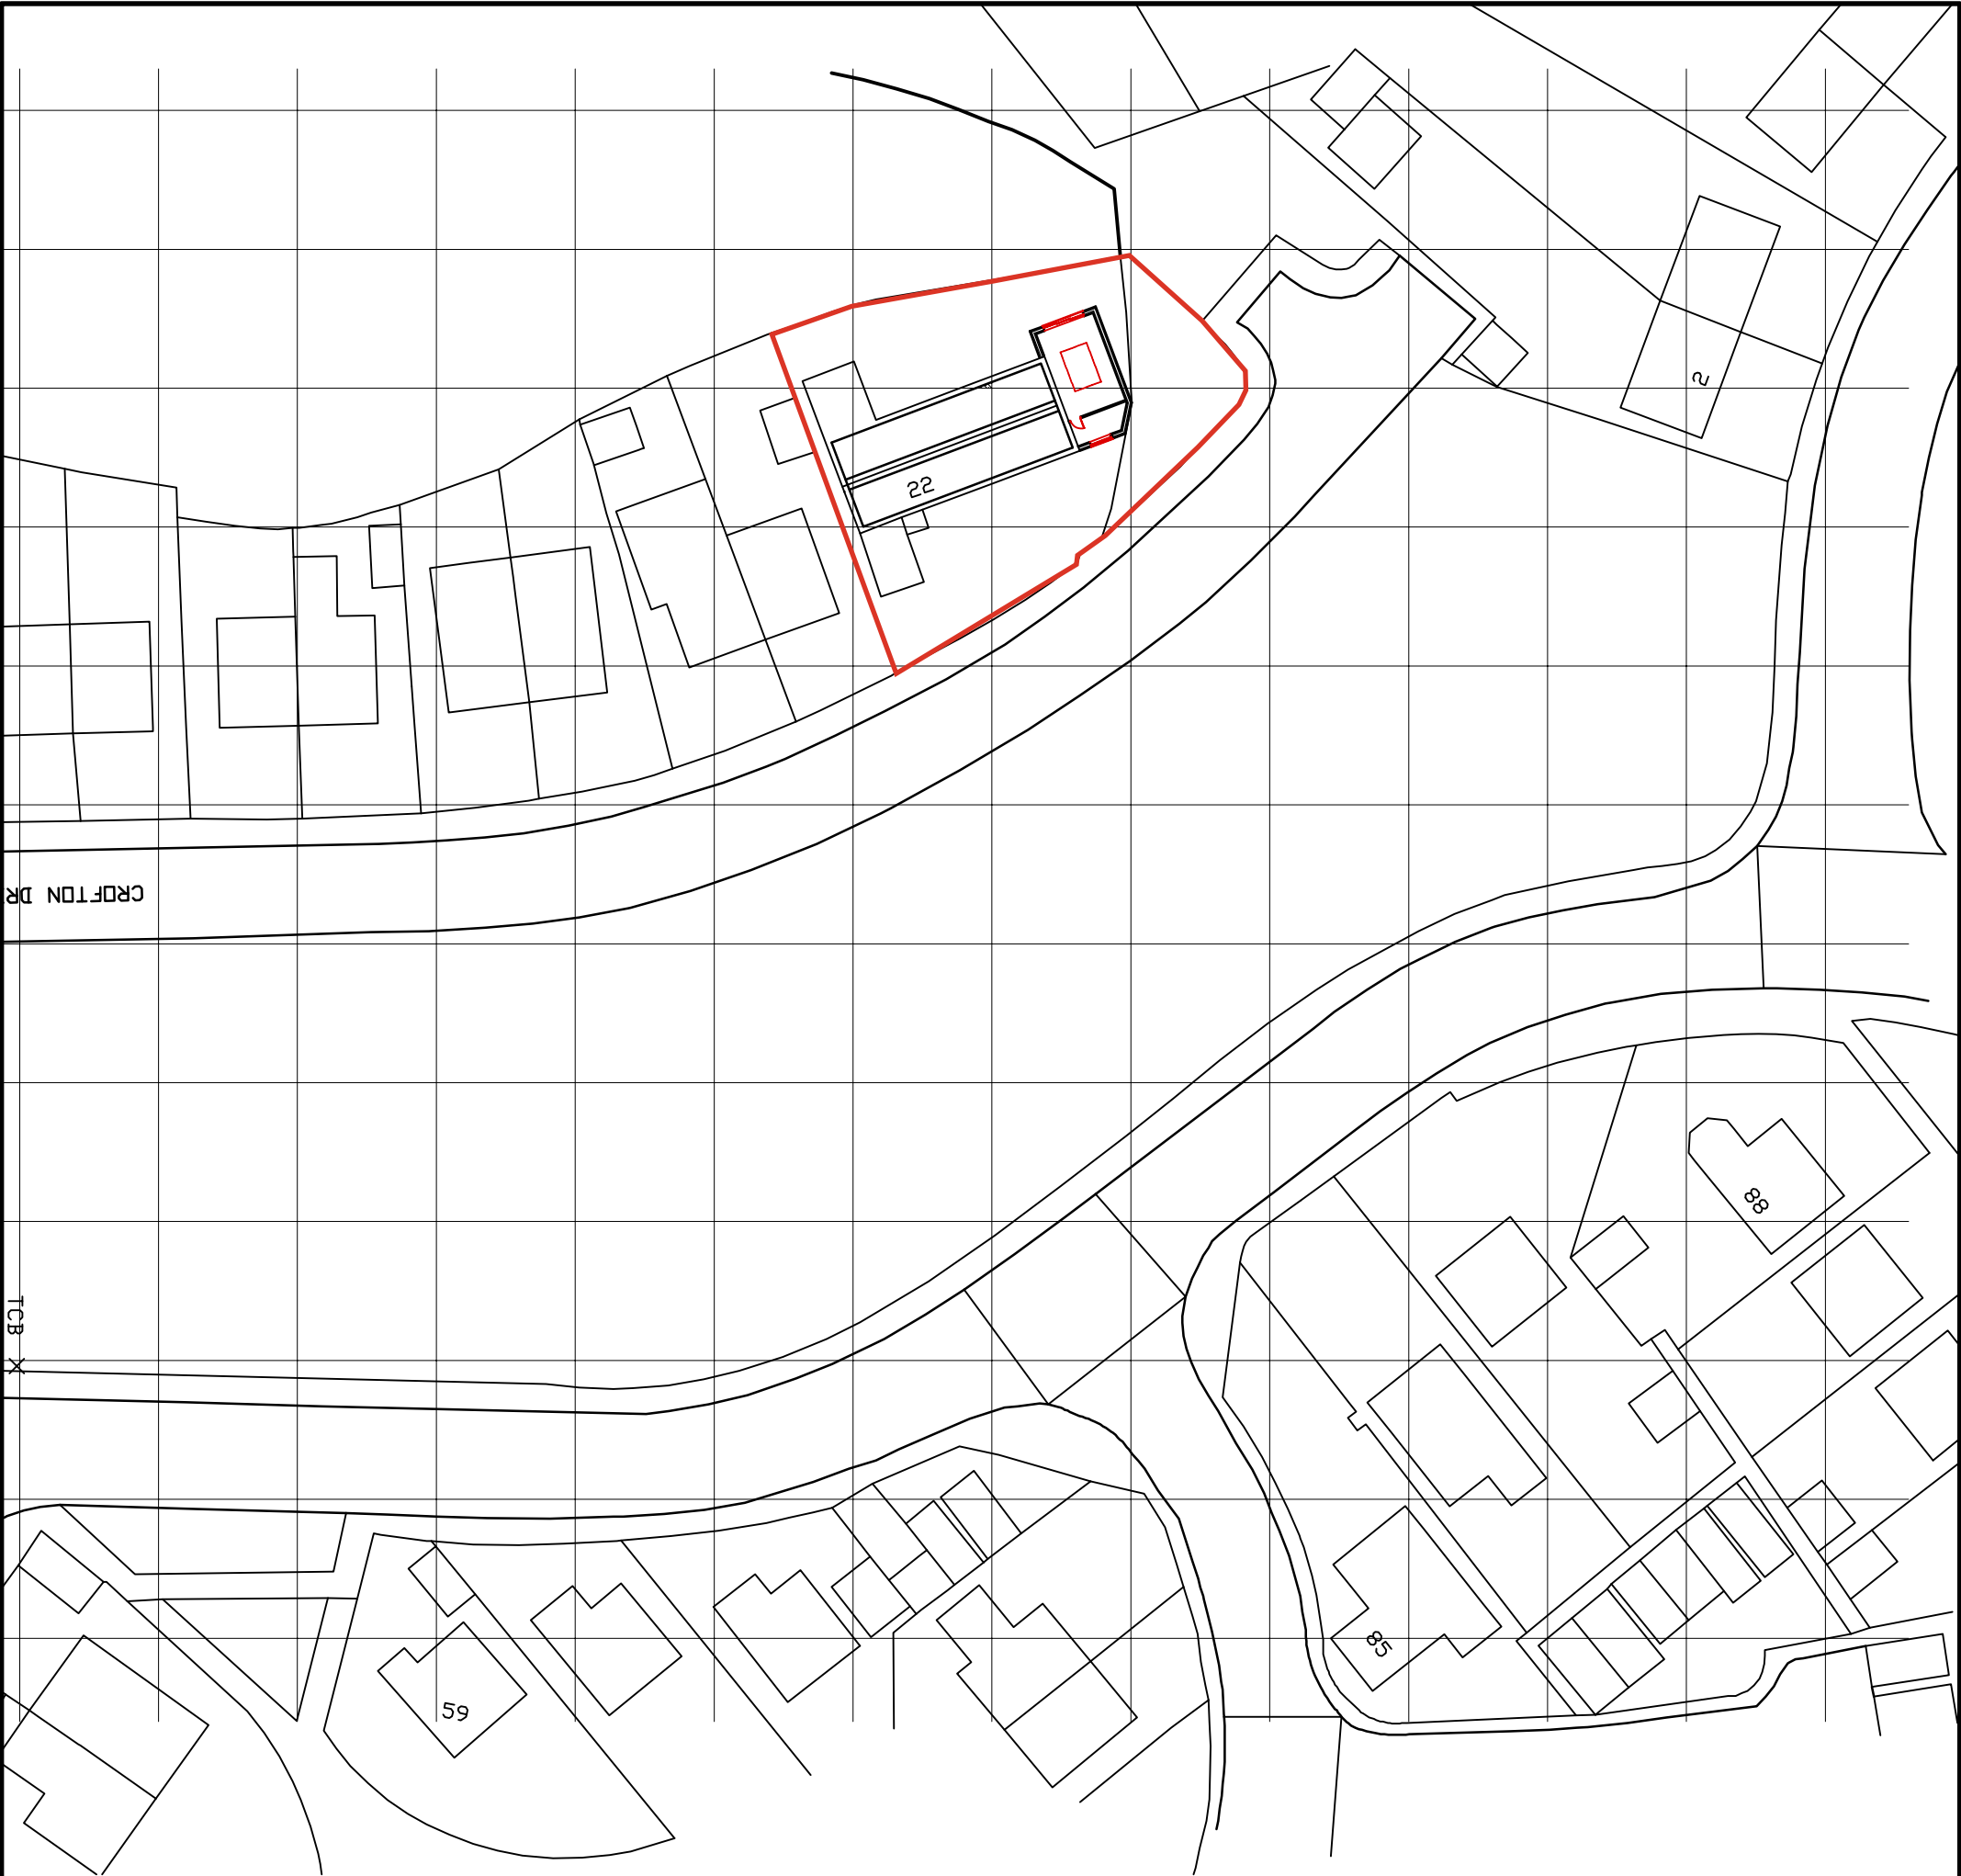


NORTH

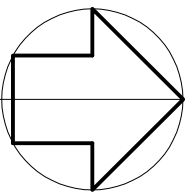

CLIENT		
MR & MRS TOM FITZPATRICK		
job title	PROPOSED SINGLE STOREY SIDE EXTENSION @ 22, CROFTON DRIVE, BAGLAN, PORT TALBOT SA12 8UL.	
drawing title	PROPOSED LOCATION/ BLOCK PLAN	
job No:	drawing No:	scales:
25.96	02	1:500 @A3 1:1250 @A3