


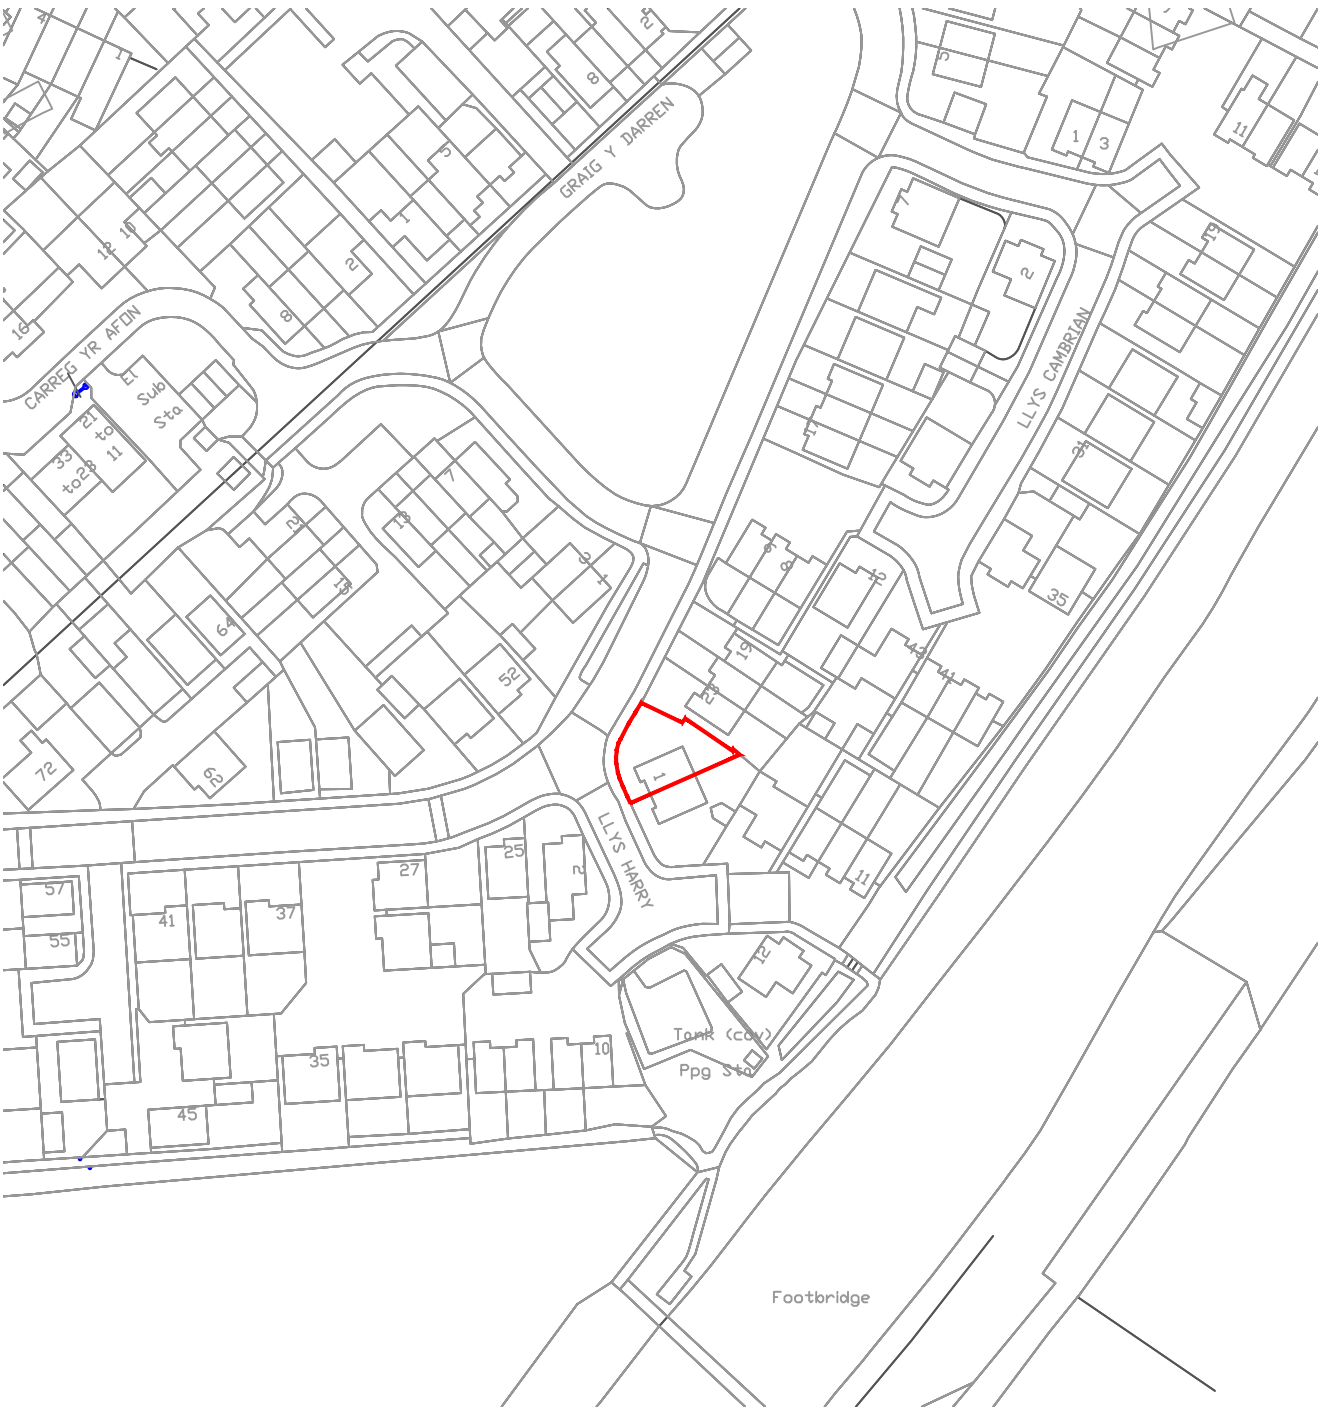

Reproduced from an Ordnance Survey map with the permission of the
Controller of Her Majesty's Stationary Office.
© Crown Copyright. All rights reserved. Licence no. 100051661



SITE LOCATION PLAN
Scale 1:1250

	Client: 1 LLYS HARRY, GODRERGRAIG, SA9 2EQ	Project Title: PROPOSED CONSERVATORY	General Notes: 1. Do not scale from this drawing, take figured dimensions only. 2. Dimensions are in millimeters unless otherwise stated.		Drawing Title: SITE LOCATION PLAN	
			Drawing Issue: PLANNING		Drawing No: 100	Revision:
					Date: JANUARY 2026	Revised:
					Scale(s): 1:1250	Paper Size: A4