



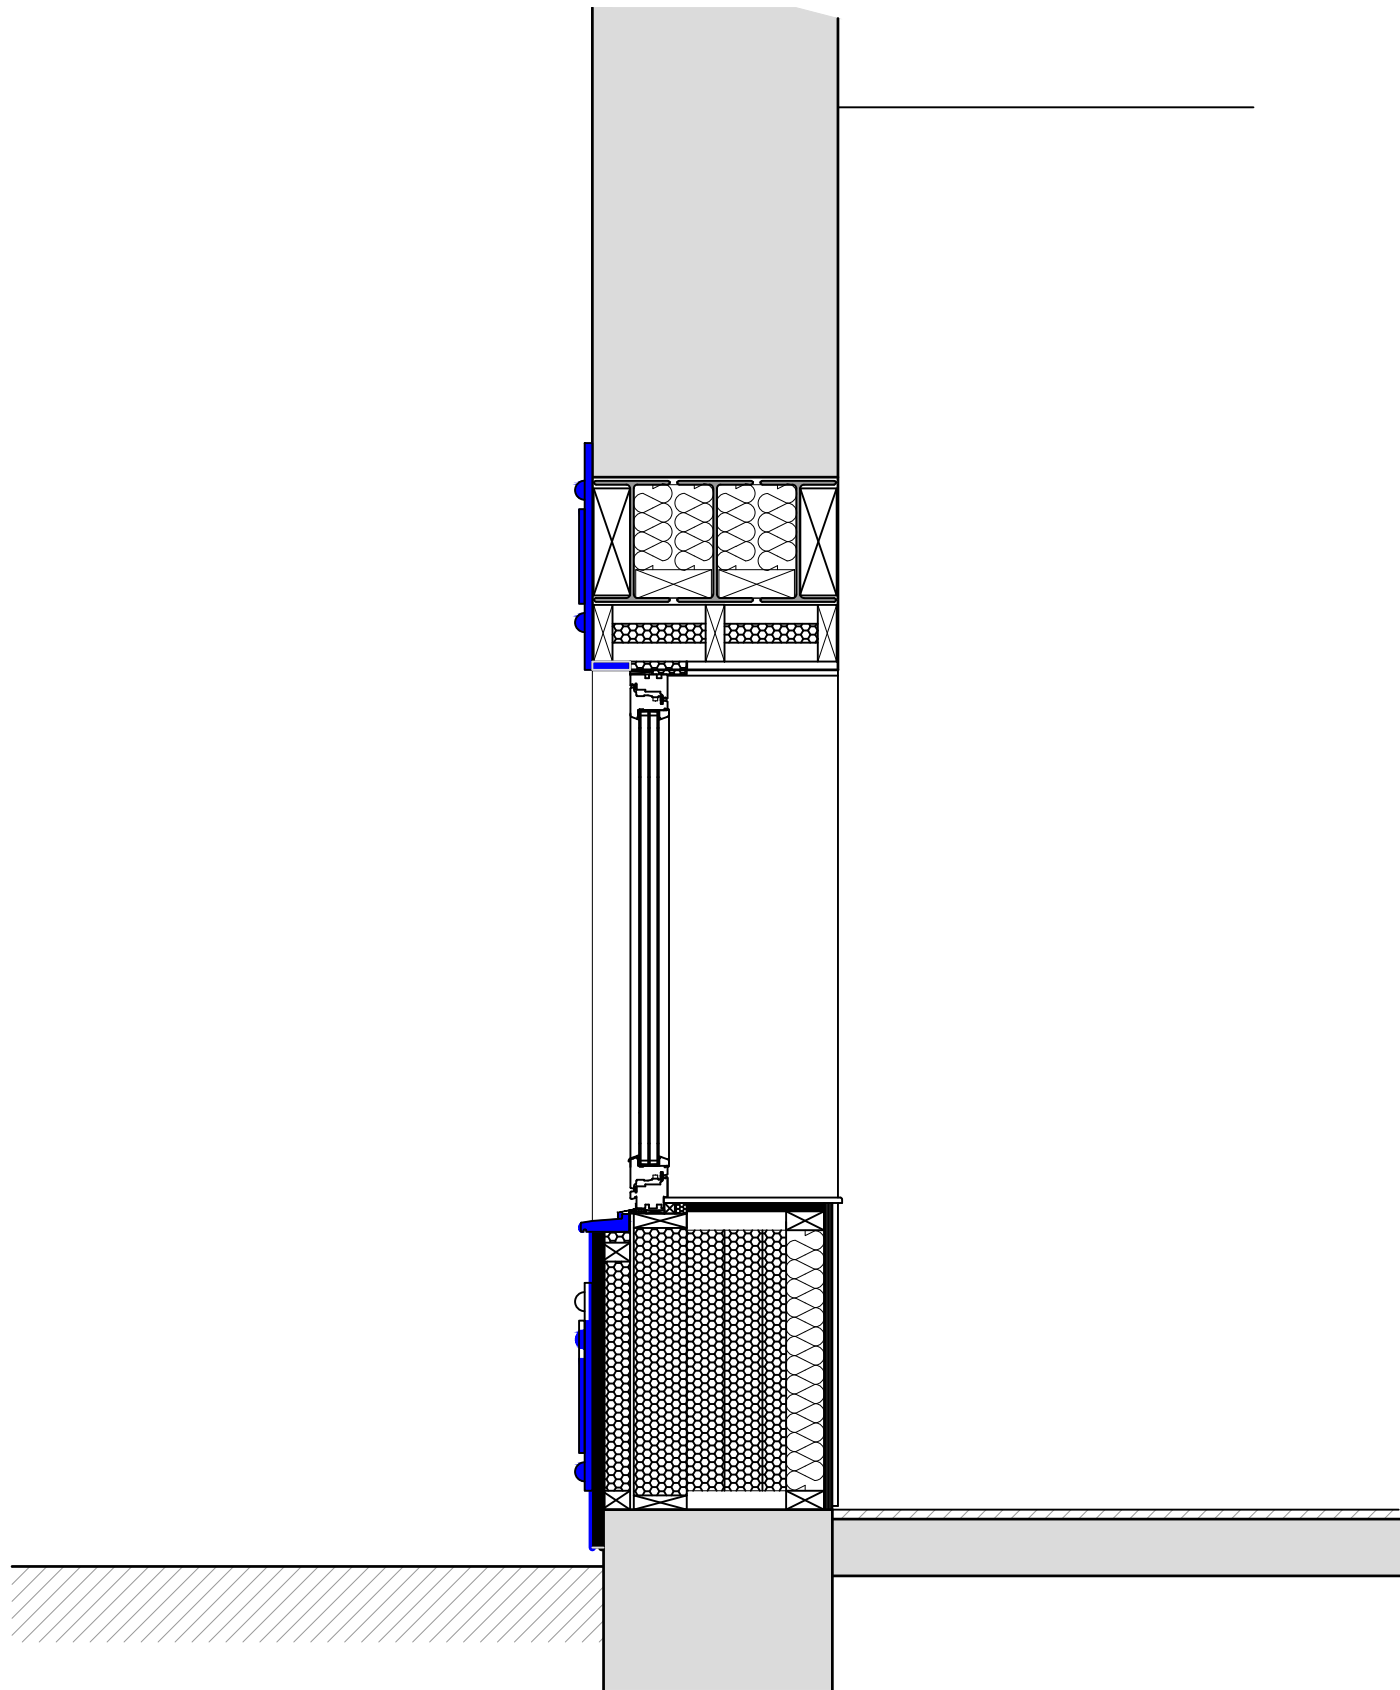

Typical Section Through Shop (Rear Elevation)
@ 1:20 Scale

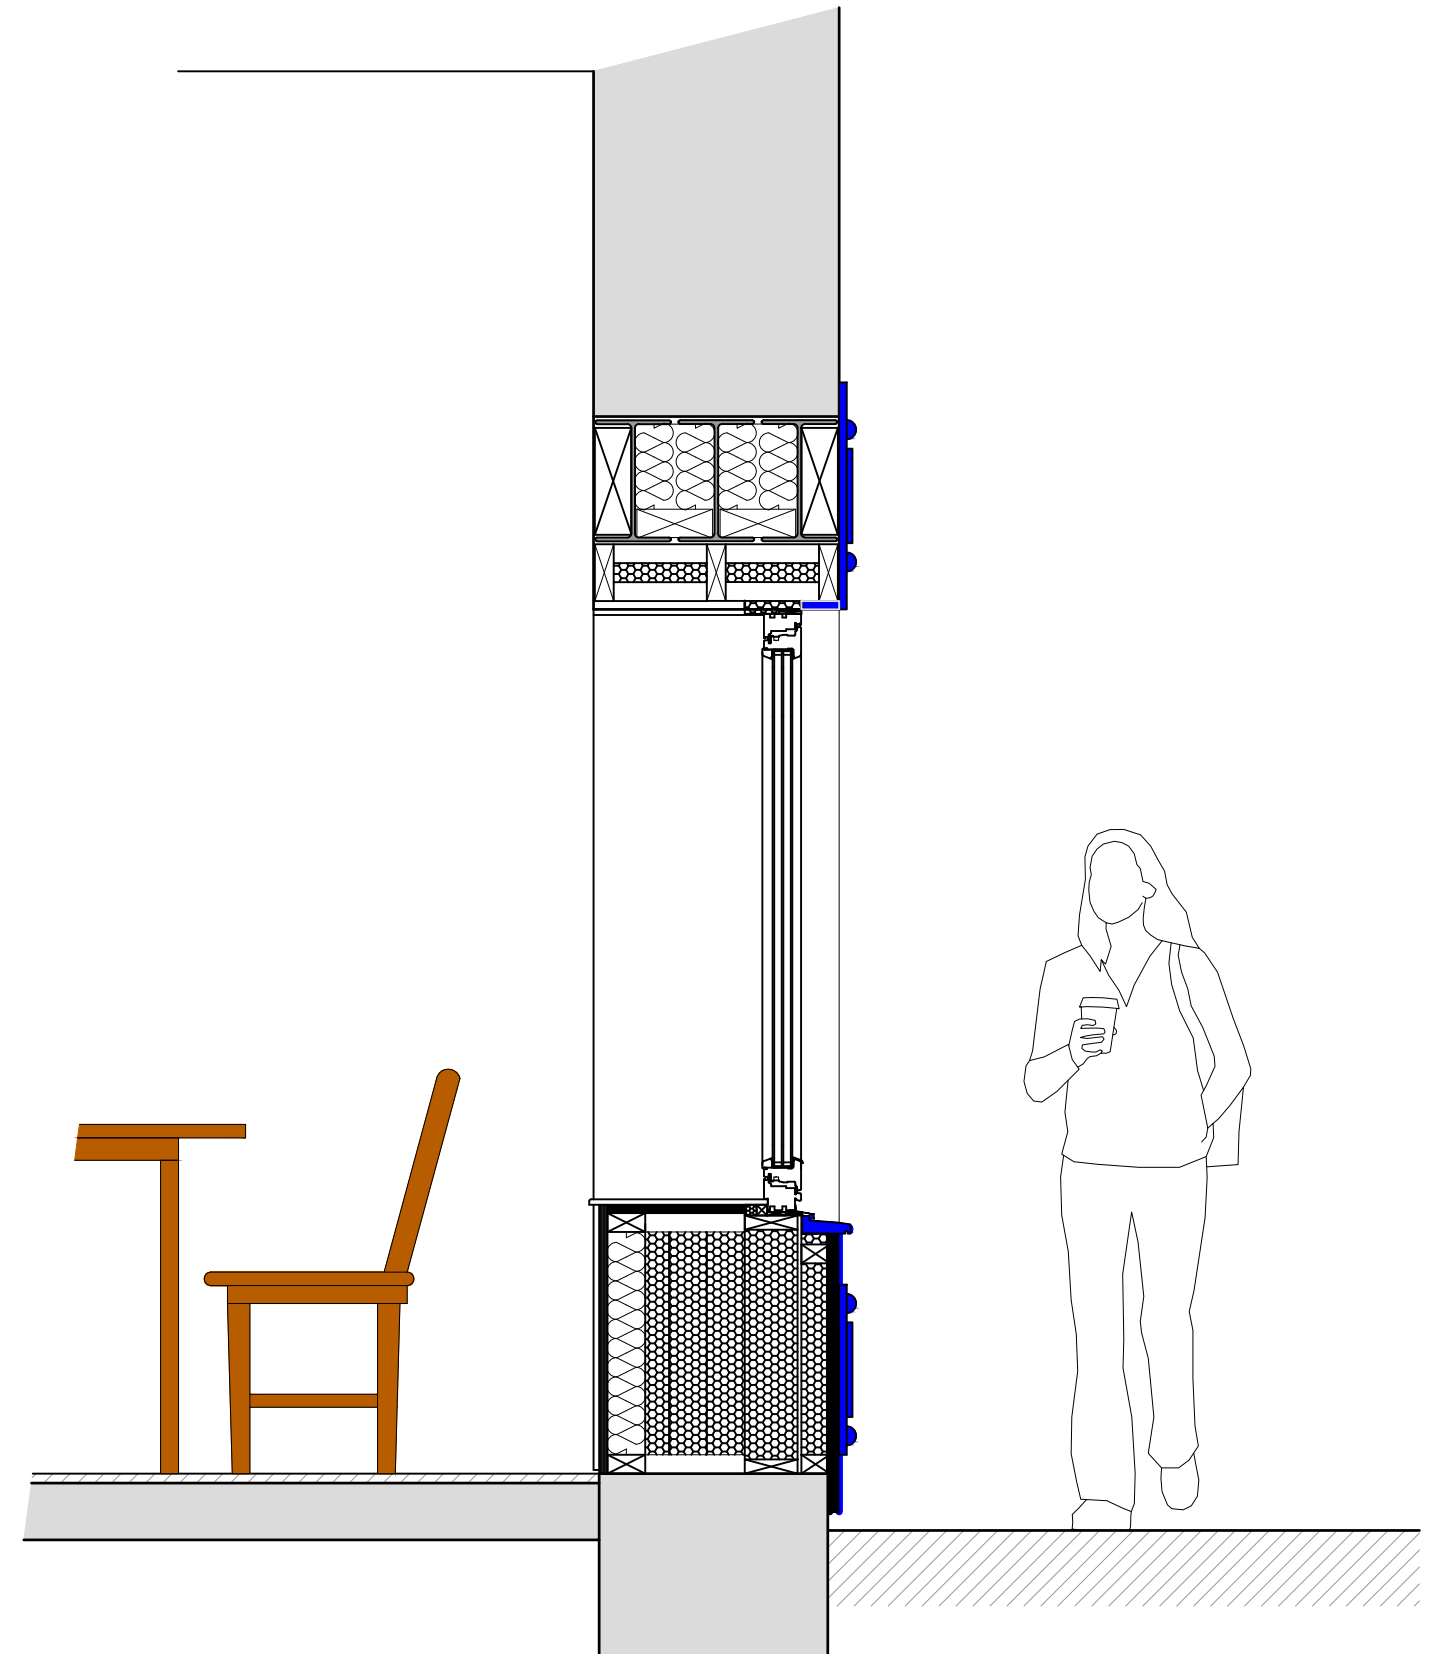

Typical Section Through Shop Front
@ 1:20 Scale