


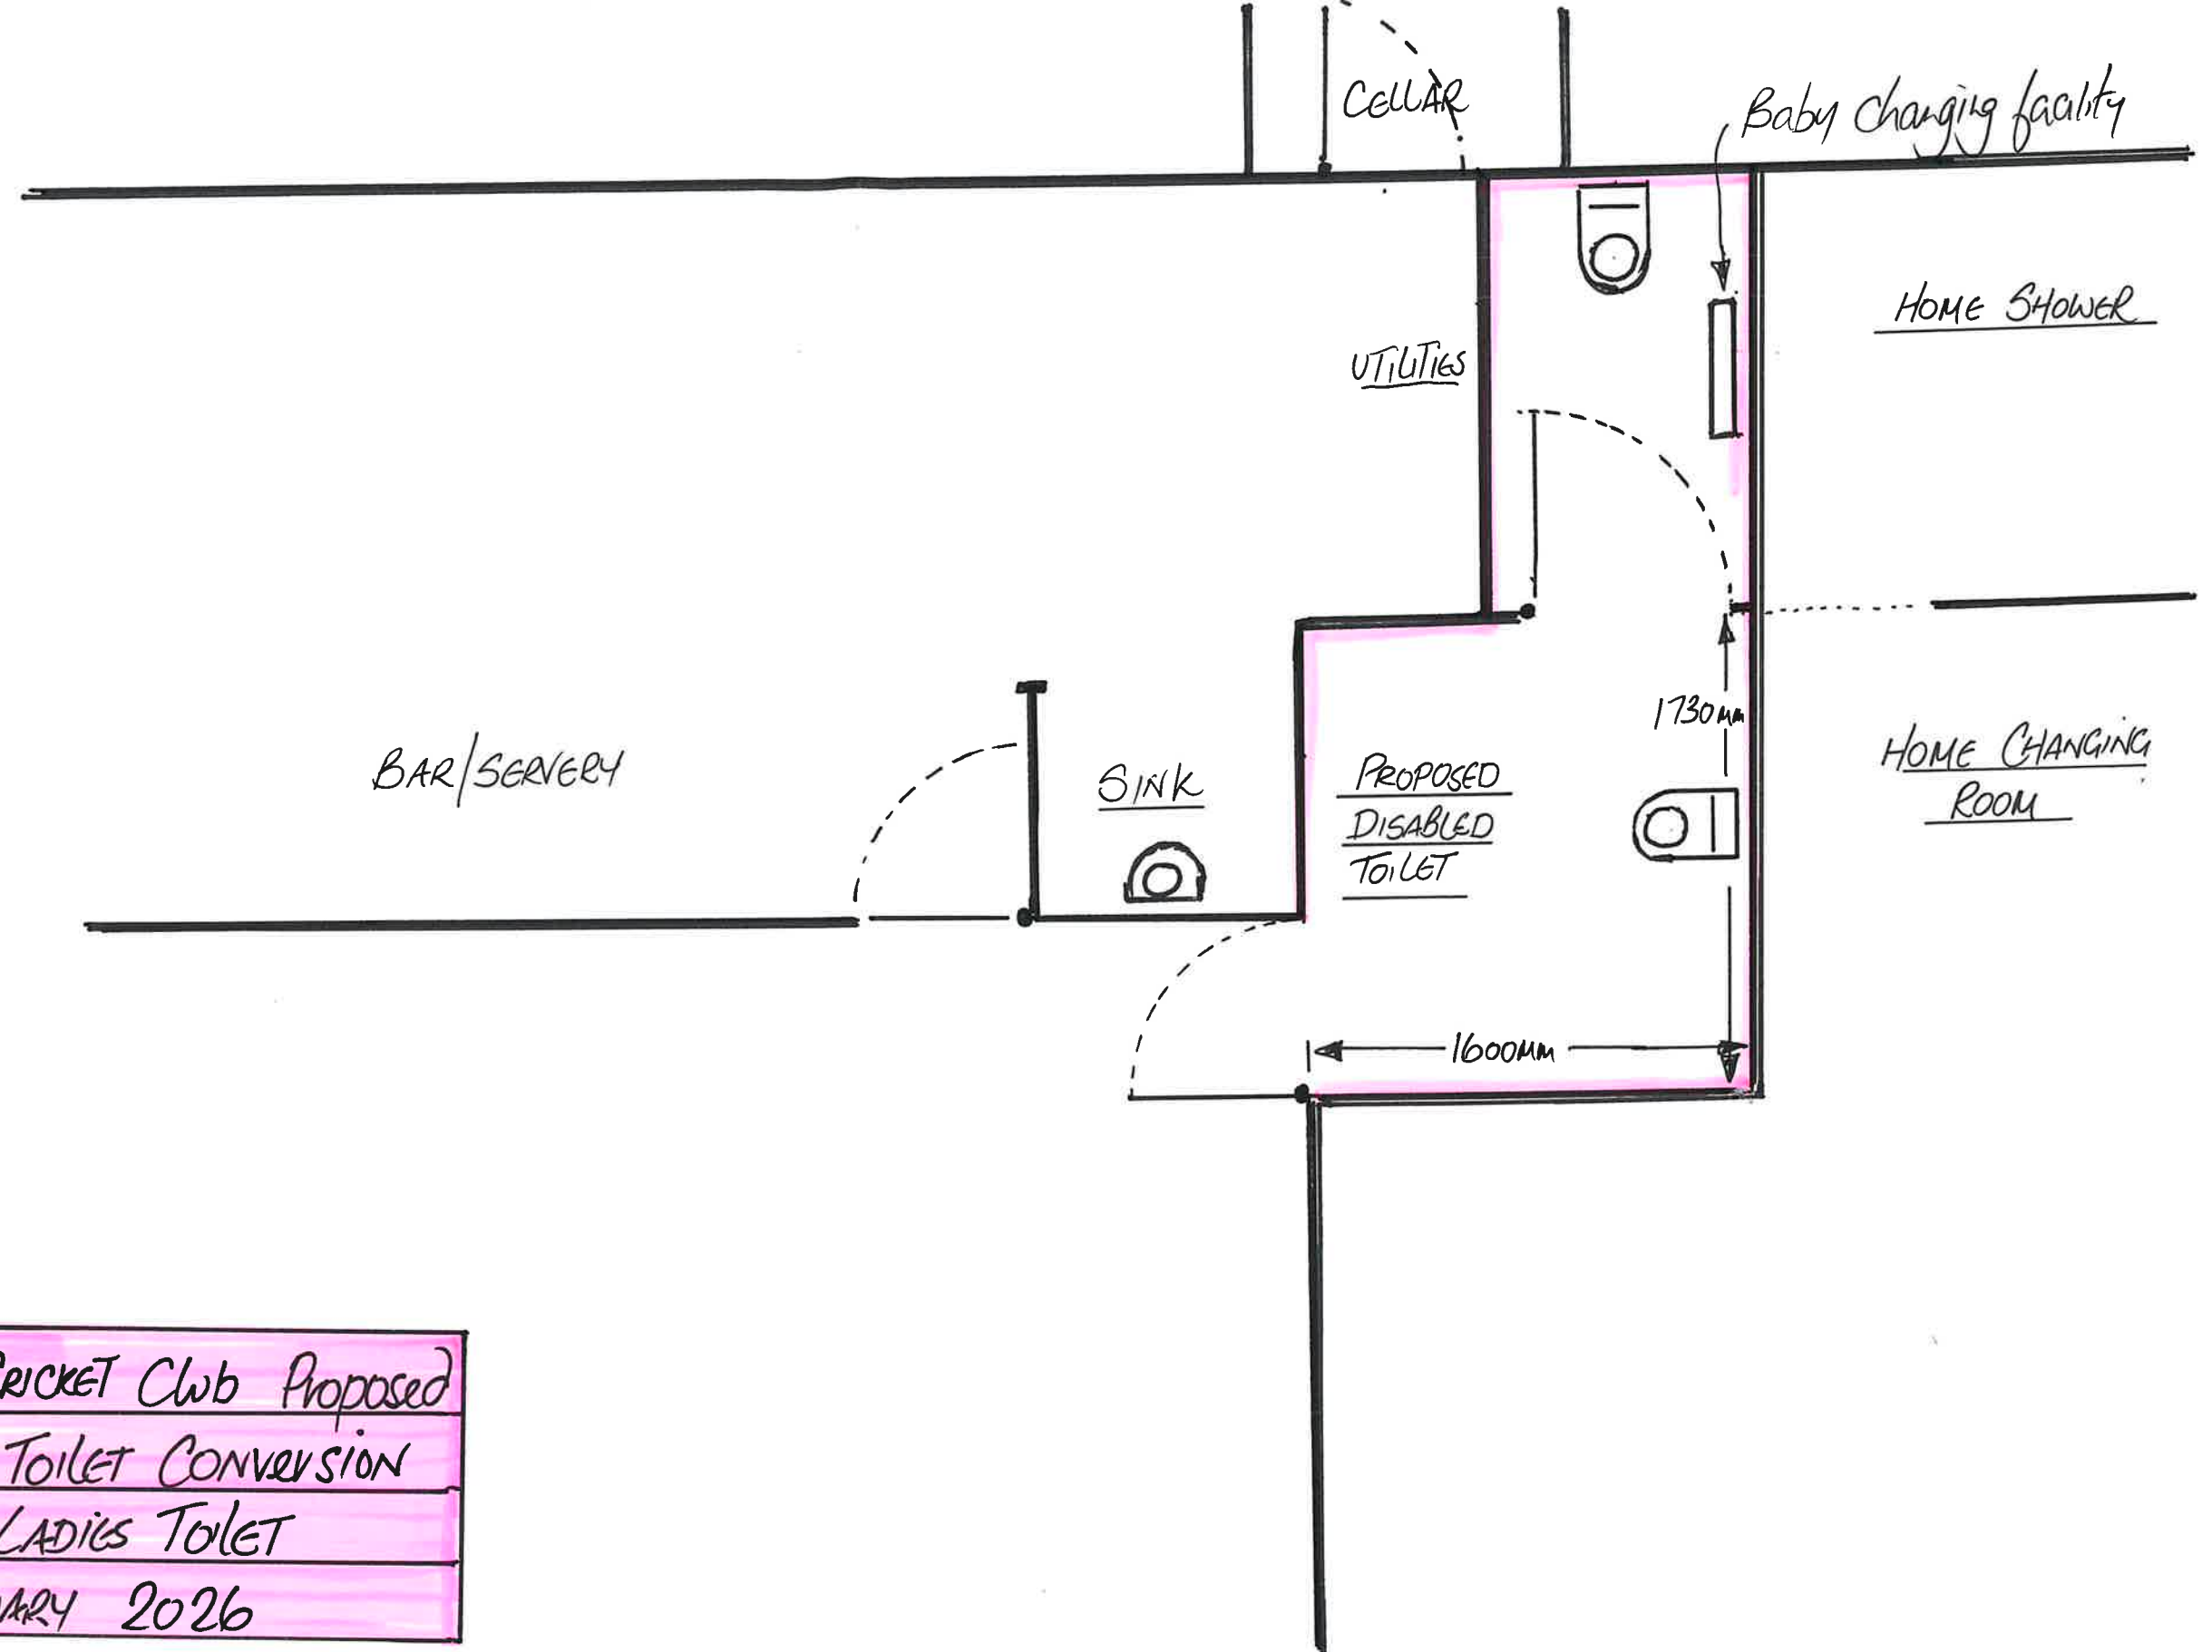

BREKEN CRICKET CLUB Proposed
 DISABLED TOILET CONVERSION
 EXISTING LADIES TOILET
 14th JANUARY 2026

Ⓑ Main drawing / plan view