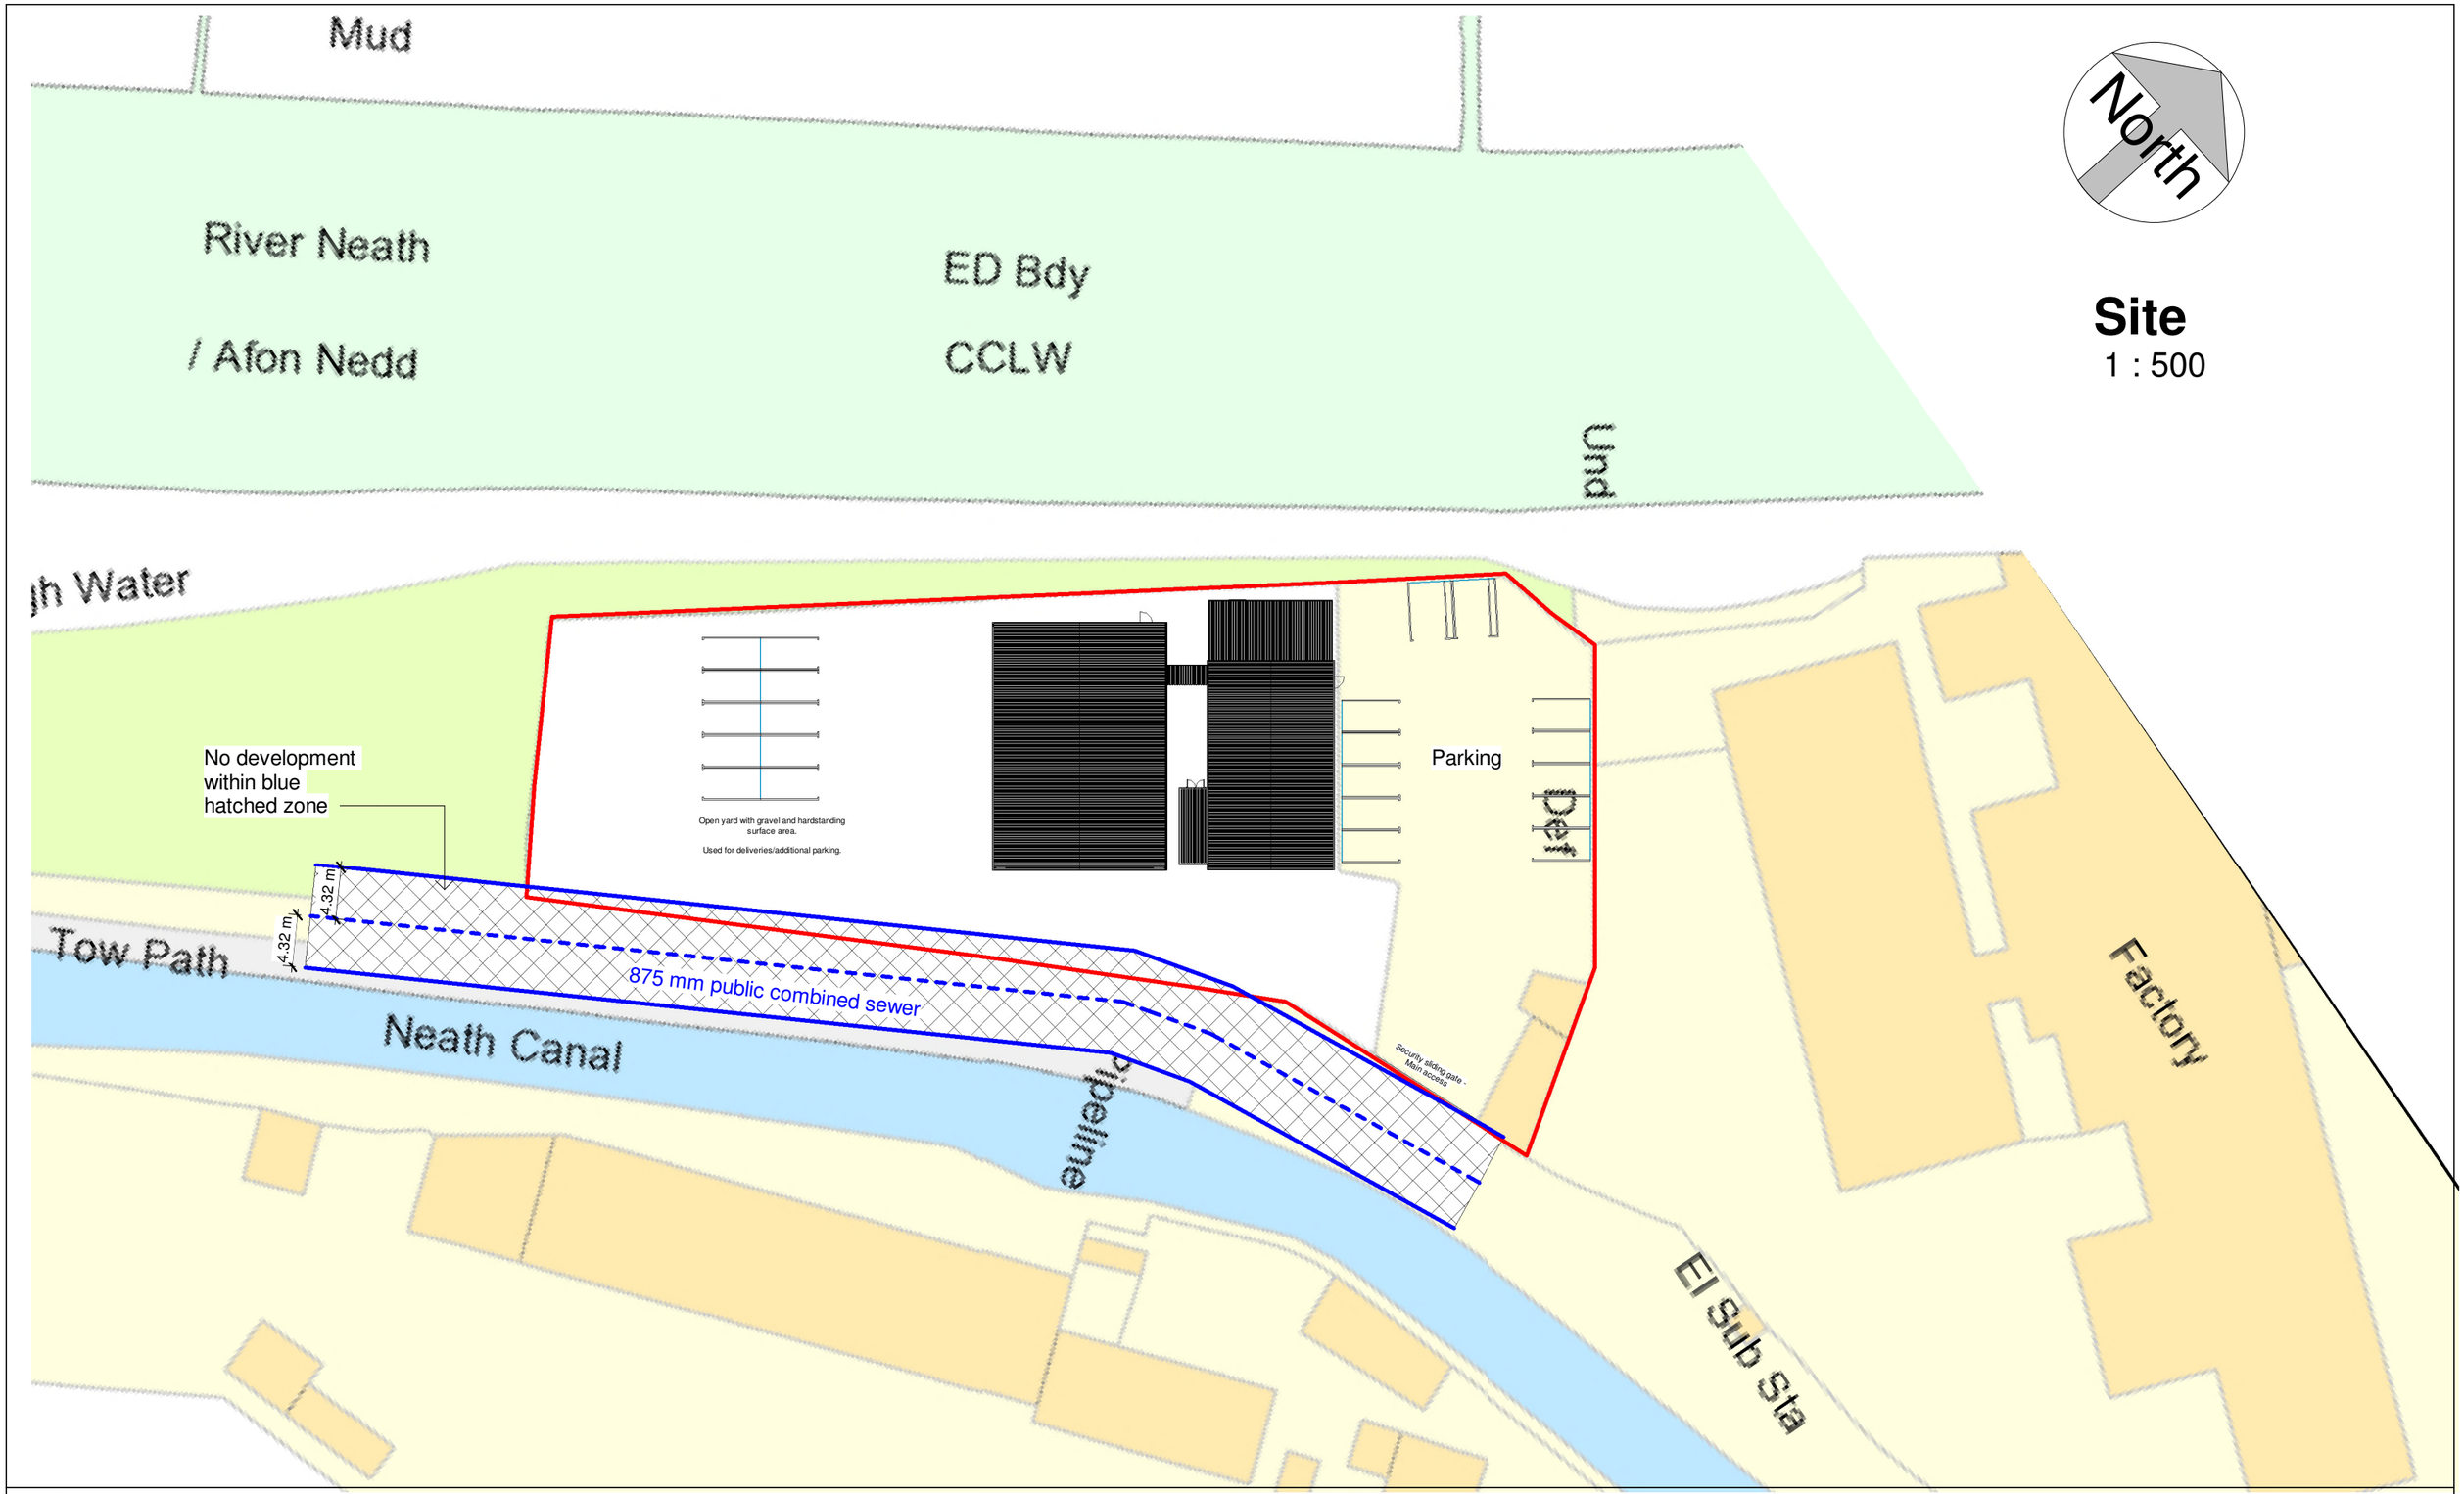

No.	Description	Date

www.ccs-solutions.co.uk

CODE	STATUS	SUITABILITY DESCRIPTION	PURPOSE OF ISSUE

PROJECT
Phillips & Son Roofing

SHEET
Proposed Site Plan

CLIENT
Mr Liam Phillips

Date	Project number	Scale (@ A3)
19/12/2025	28092025	1 : 500

Drawn by	DRAWING NUMBER	REV
CCS	A305	C
Checked by Client		

03/02/2026 09:17:05