


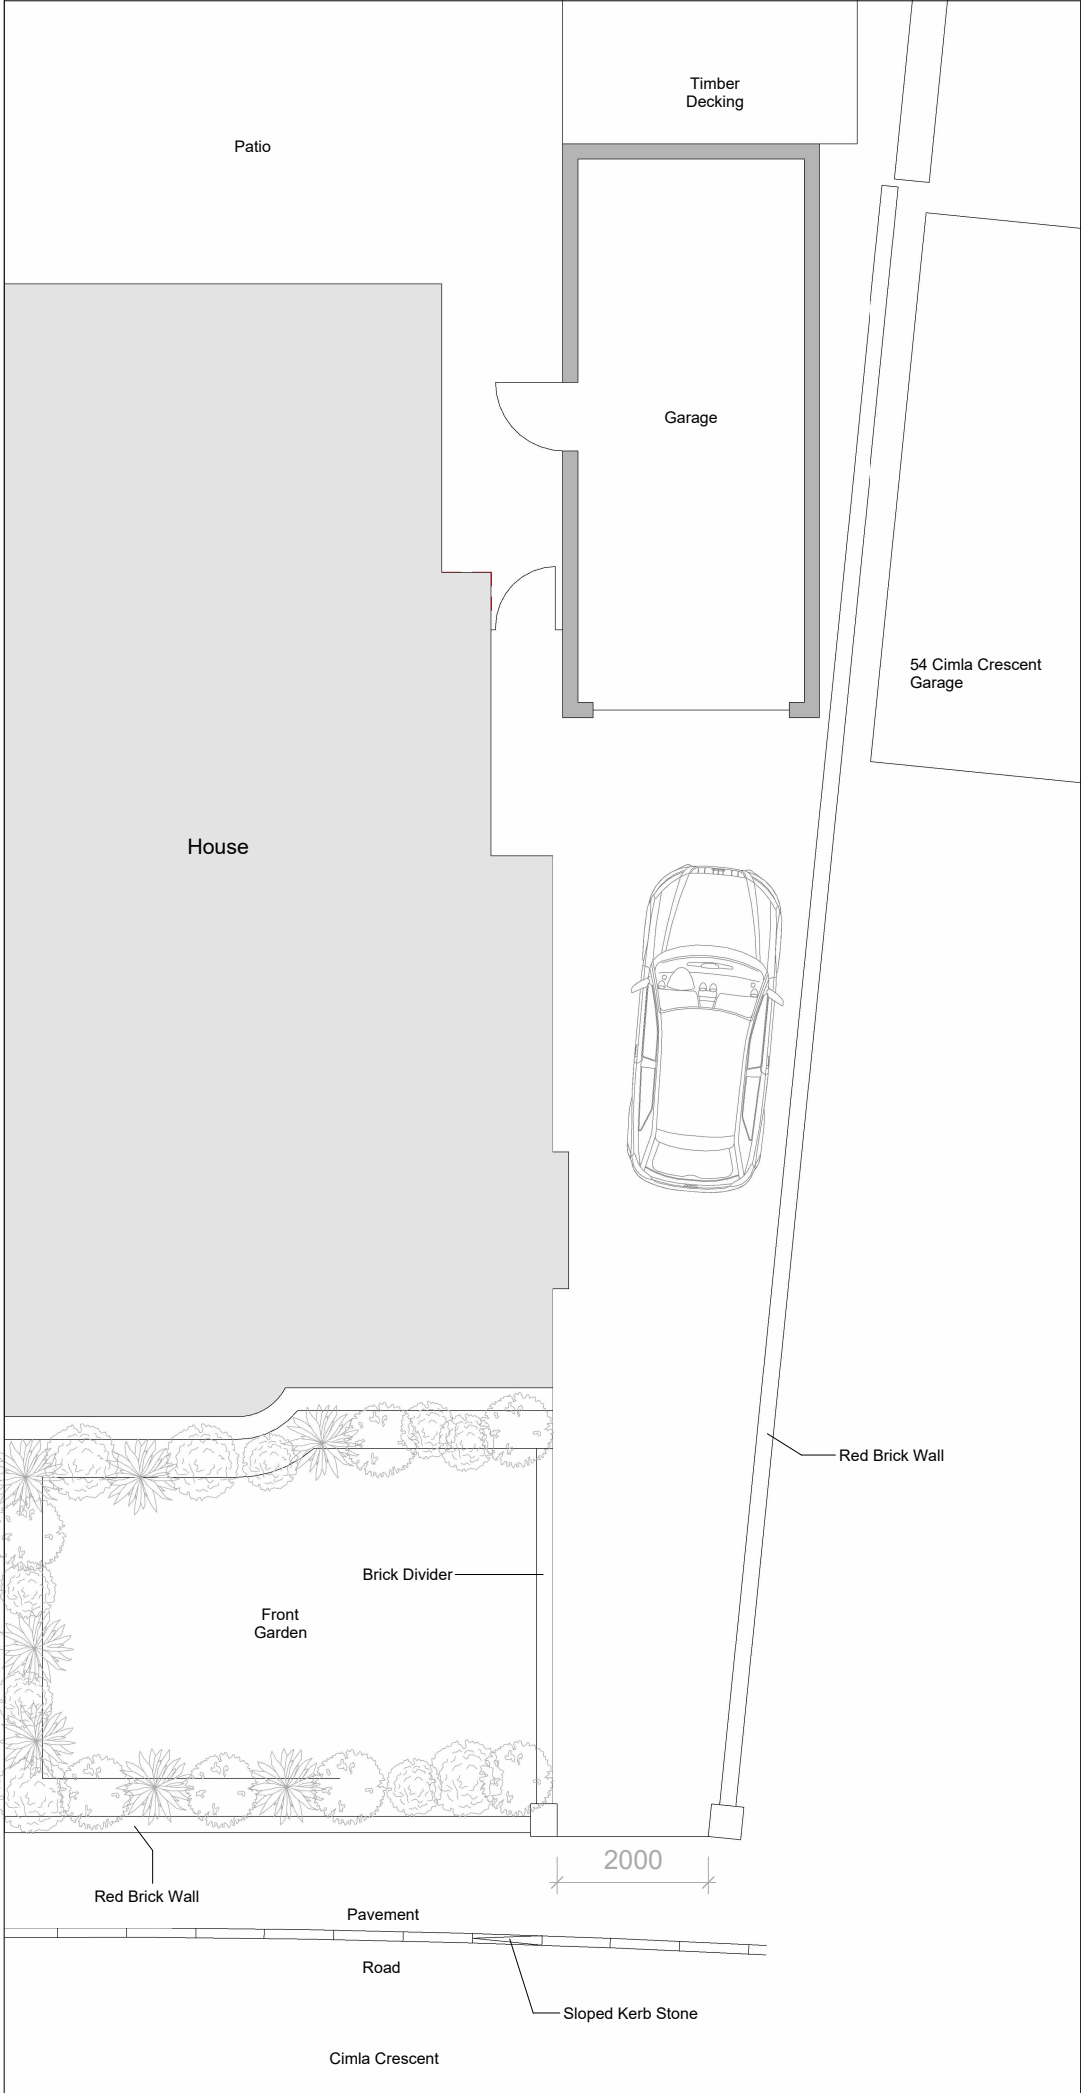


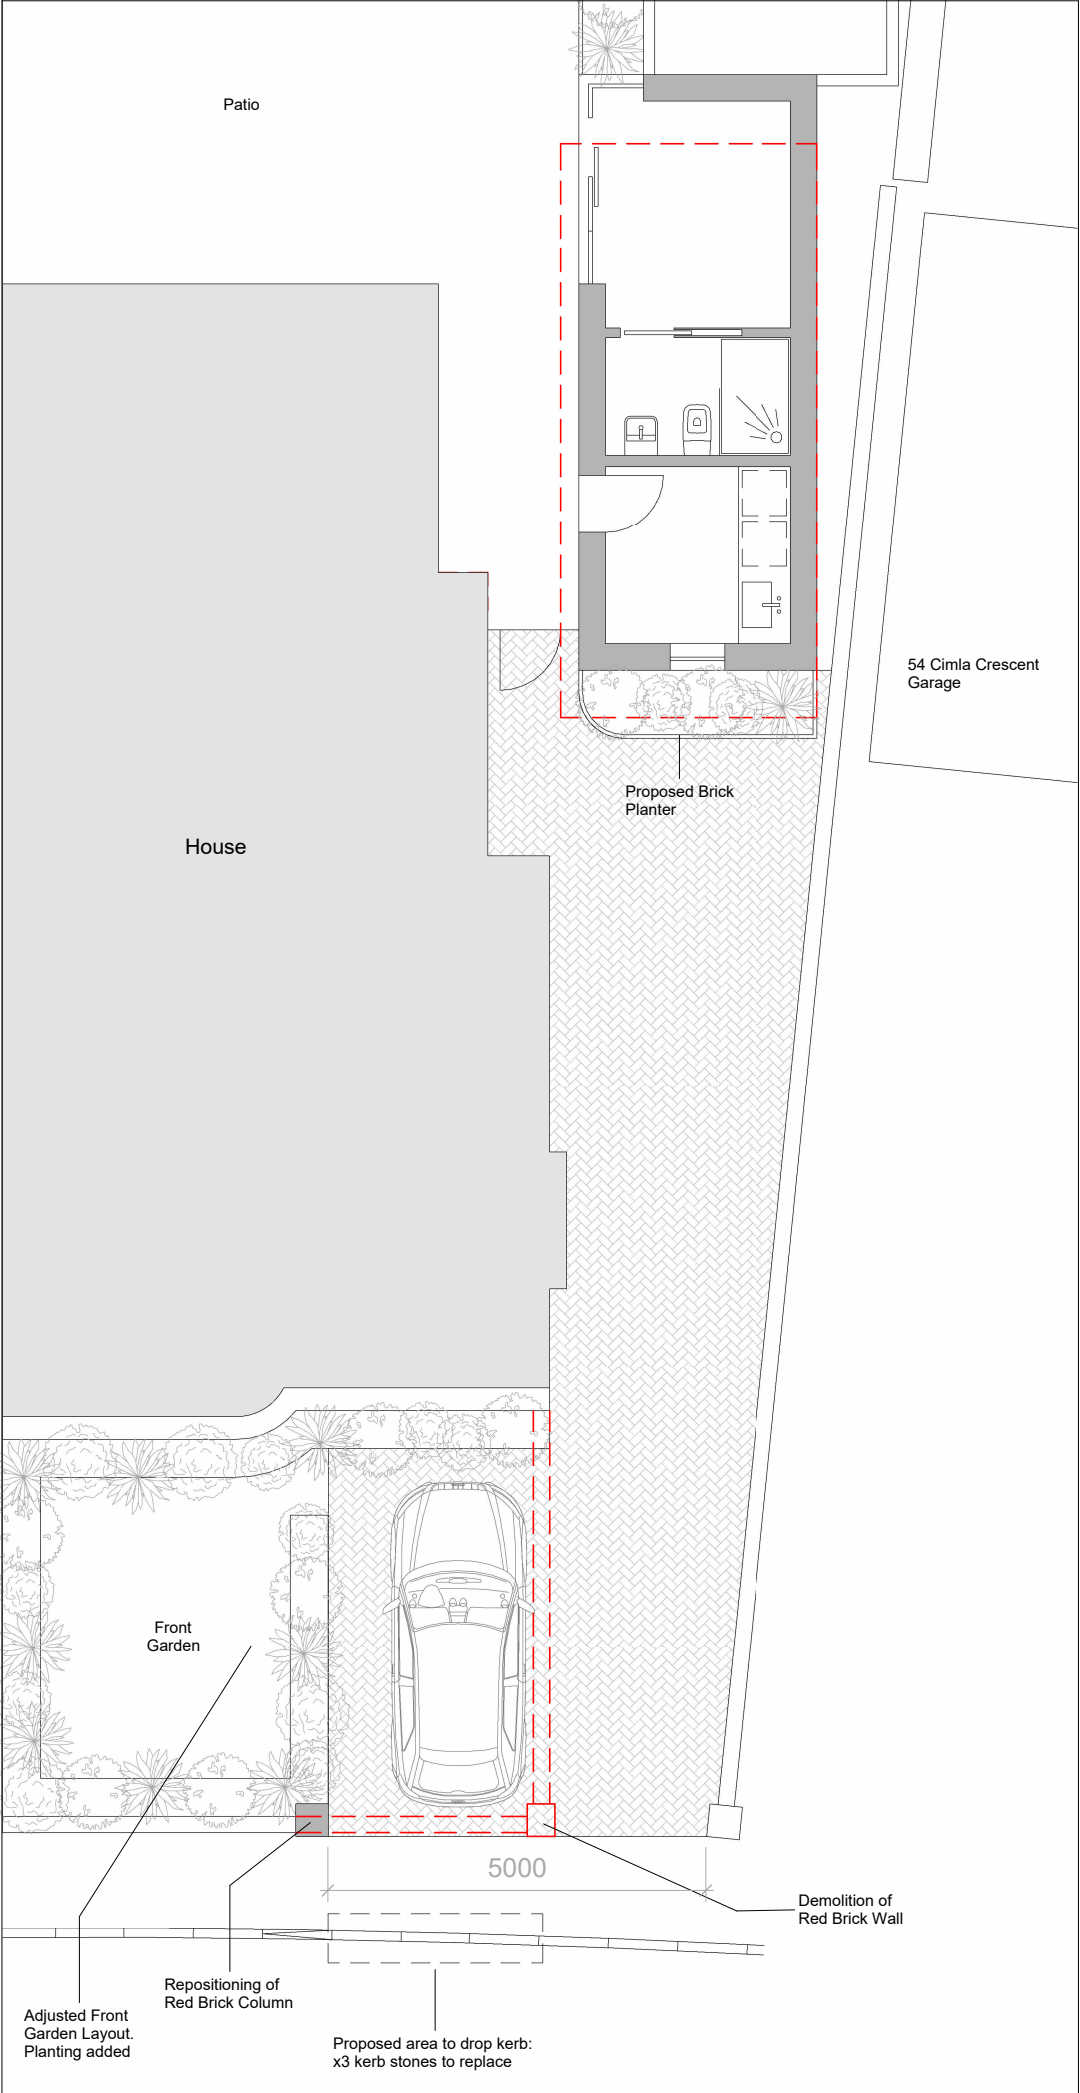

Driveway Plan - Existing

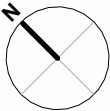

Driveway Plan - Proposed

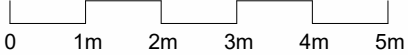

Client
Denise and Stephen Turner

Site Address
52 Cimla Crescent, Neath, SA11 3NN

Drawing
Driveway Plans - Existing & Proposed

Revision
P01

Drawn by
Steffan Turner

Scale
1:100@A3

Date
03 February 2026