


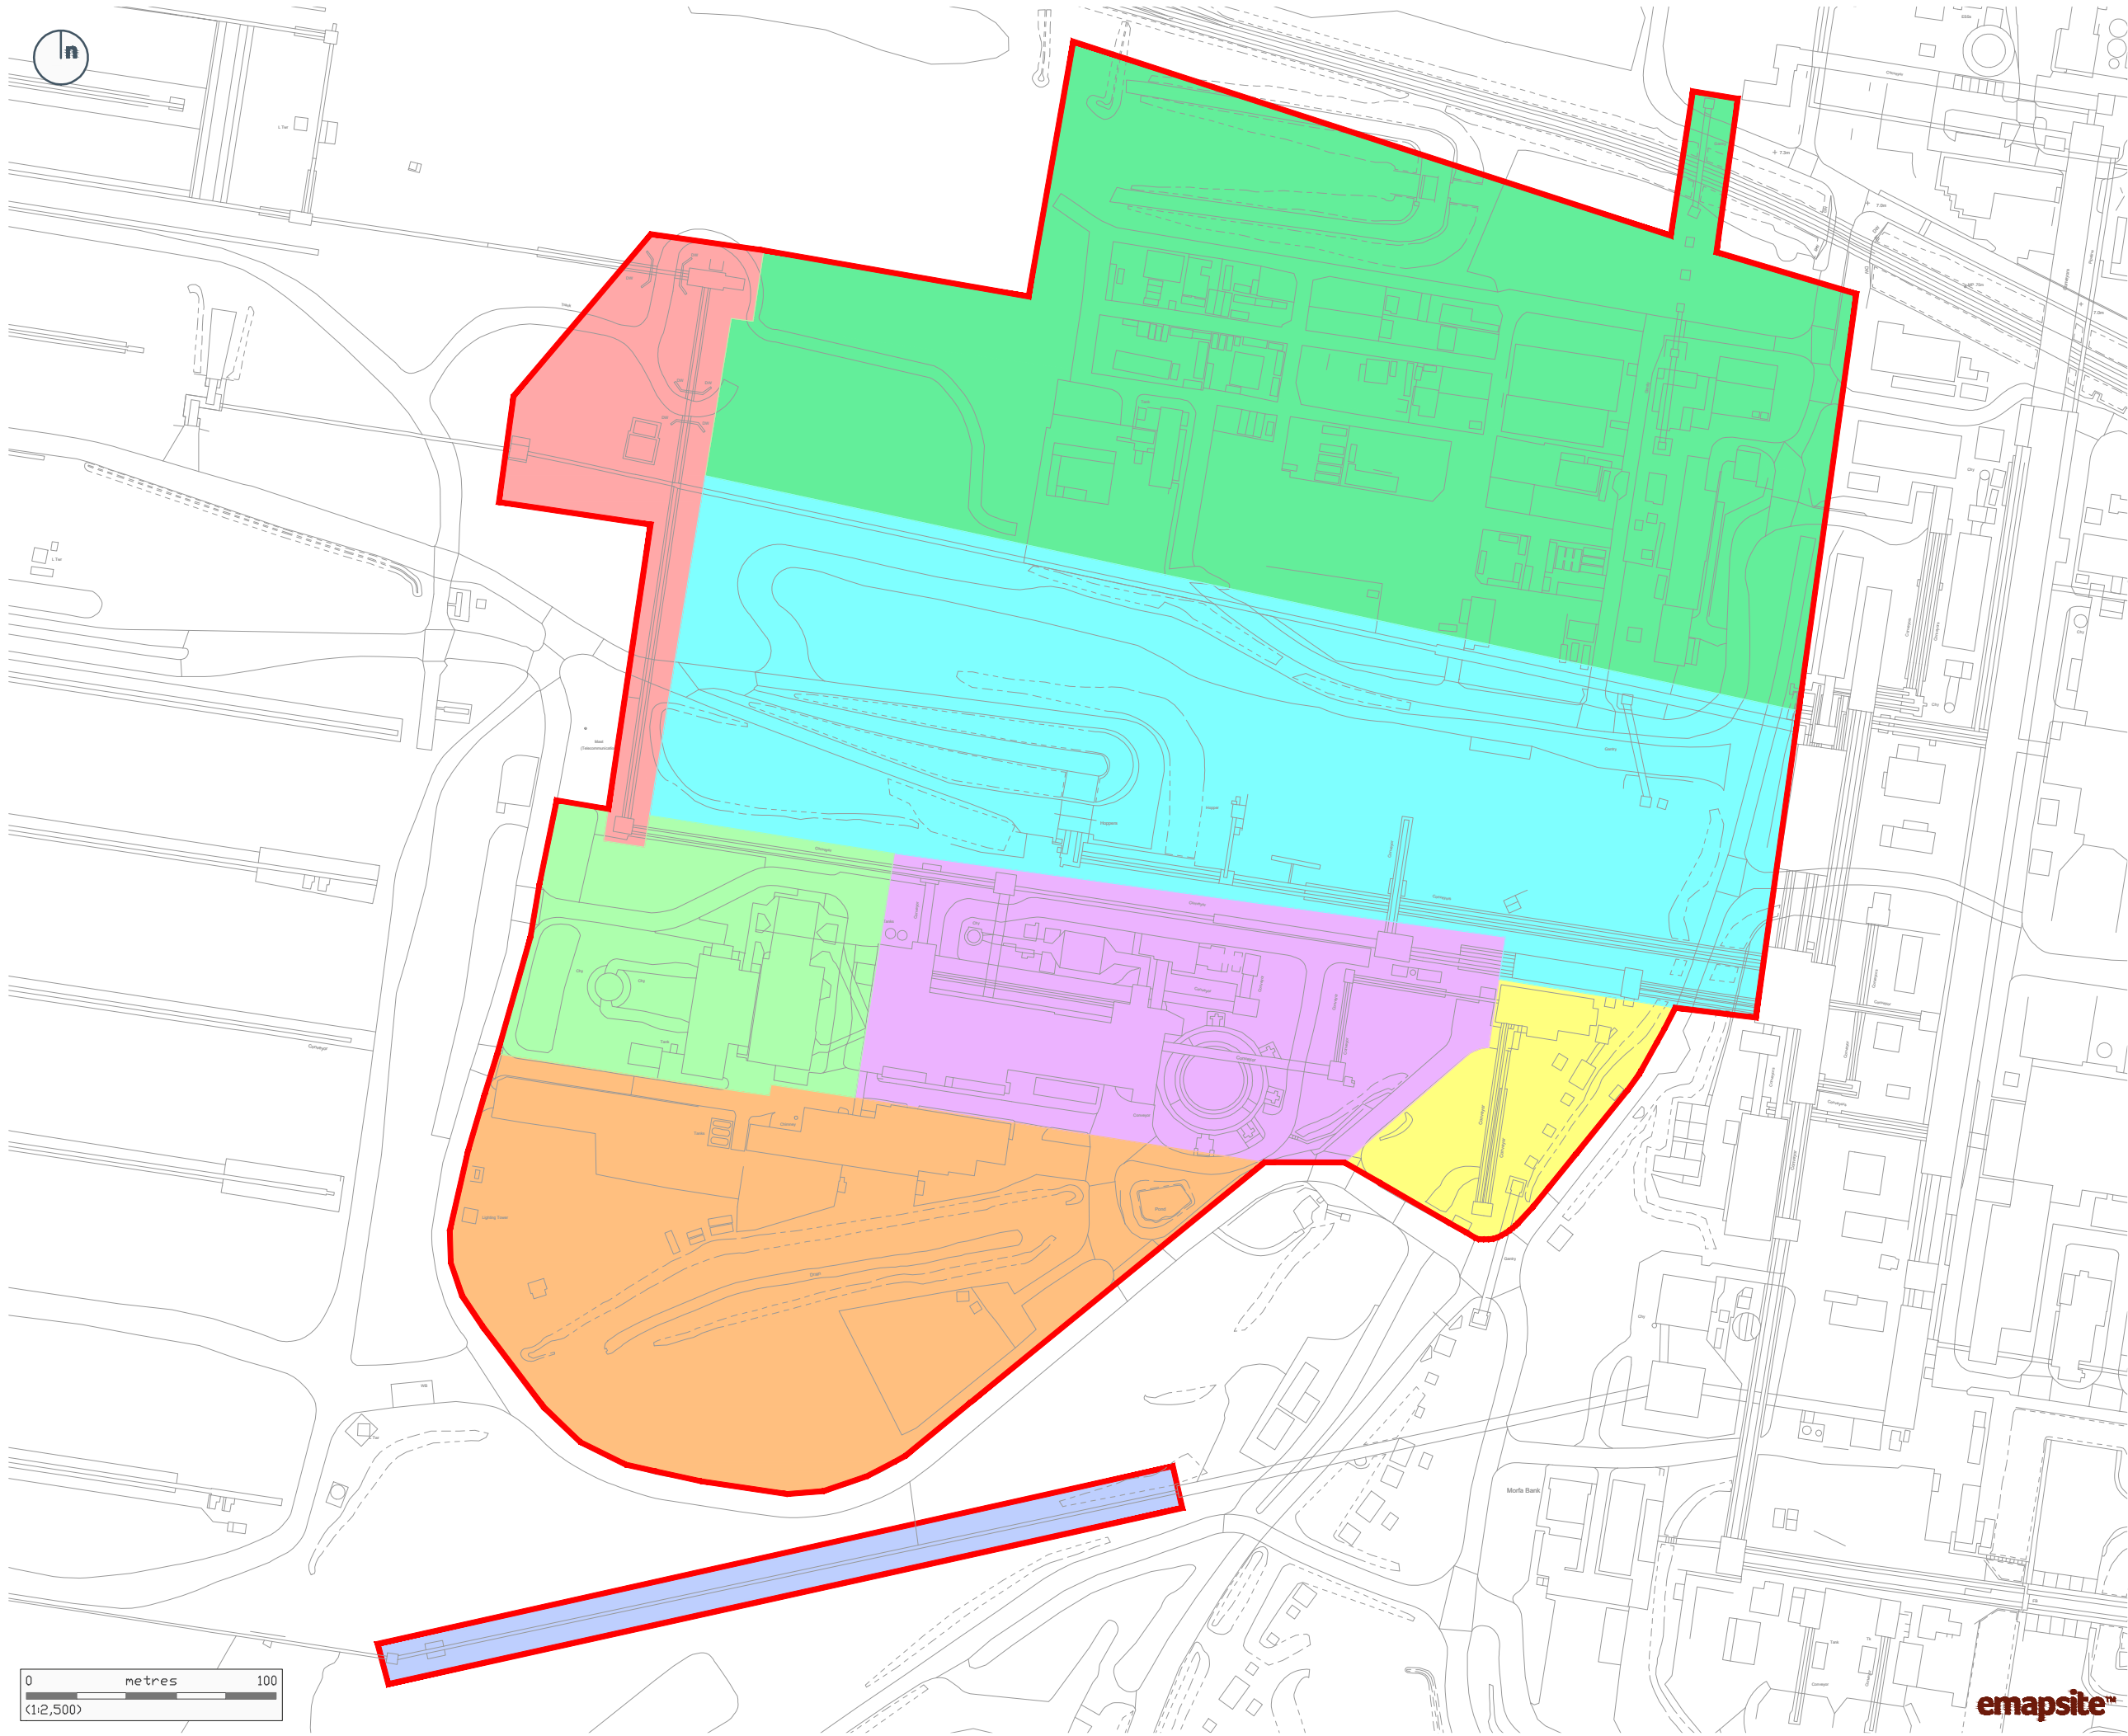

Copyright of Turley

This drawing is for illustrative purposes only and should not be used for any construction or estimation purposes. To be scaled for planning application purposes only. No liability or responsibility is accepted arising from reliance upon the information contained within this drawing.

Plans reproduced by permission of Ordnance Survey on behalf of The Controller of His Majesty's Stationery Office. © Crown Copyright and database right [2025]. Ordnance Survey Licence number [0100031673].

KEY

- Site Boundary
- Phase A
- Phase B
- Phase C
- Phase D
- Phase E
- Phase F
- Phase G
- Phase H

CLIENT
Tata

PROJECT
Port Talbot

DRAWING
Phase A-H

PROJECT NUMBER

DRAWING NUMBER
1013

CHECKED BY
DH

REVISION
-

STATUS
Draft

DATE
February 2026

SCALE
1:2,500 @ A3

emapsite™

Turley