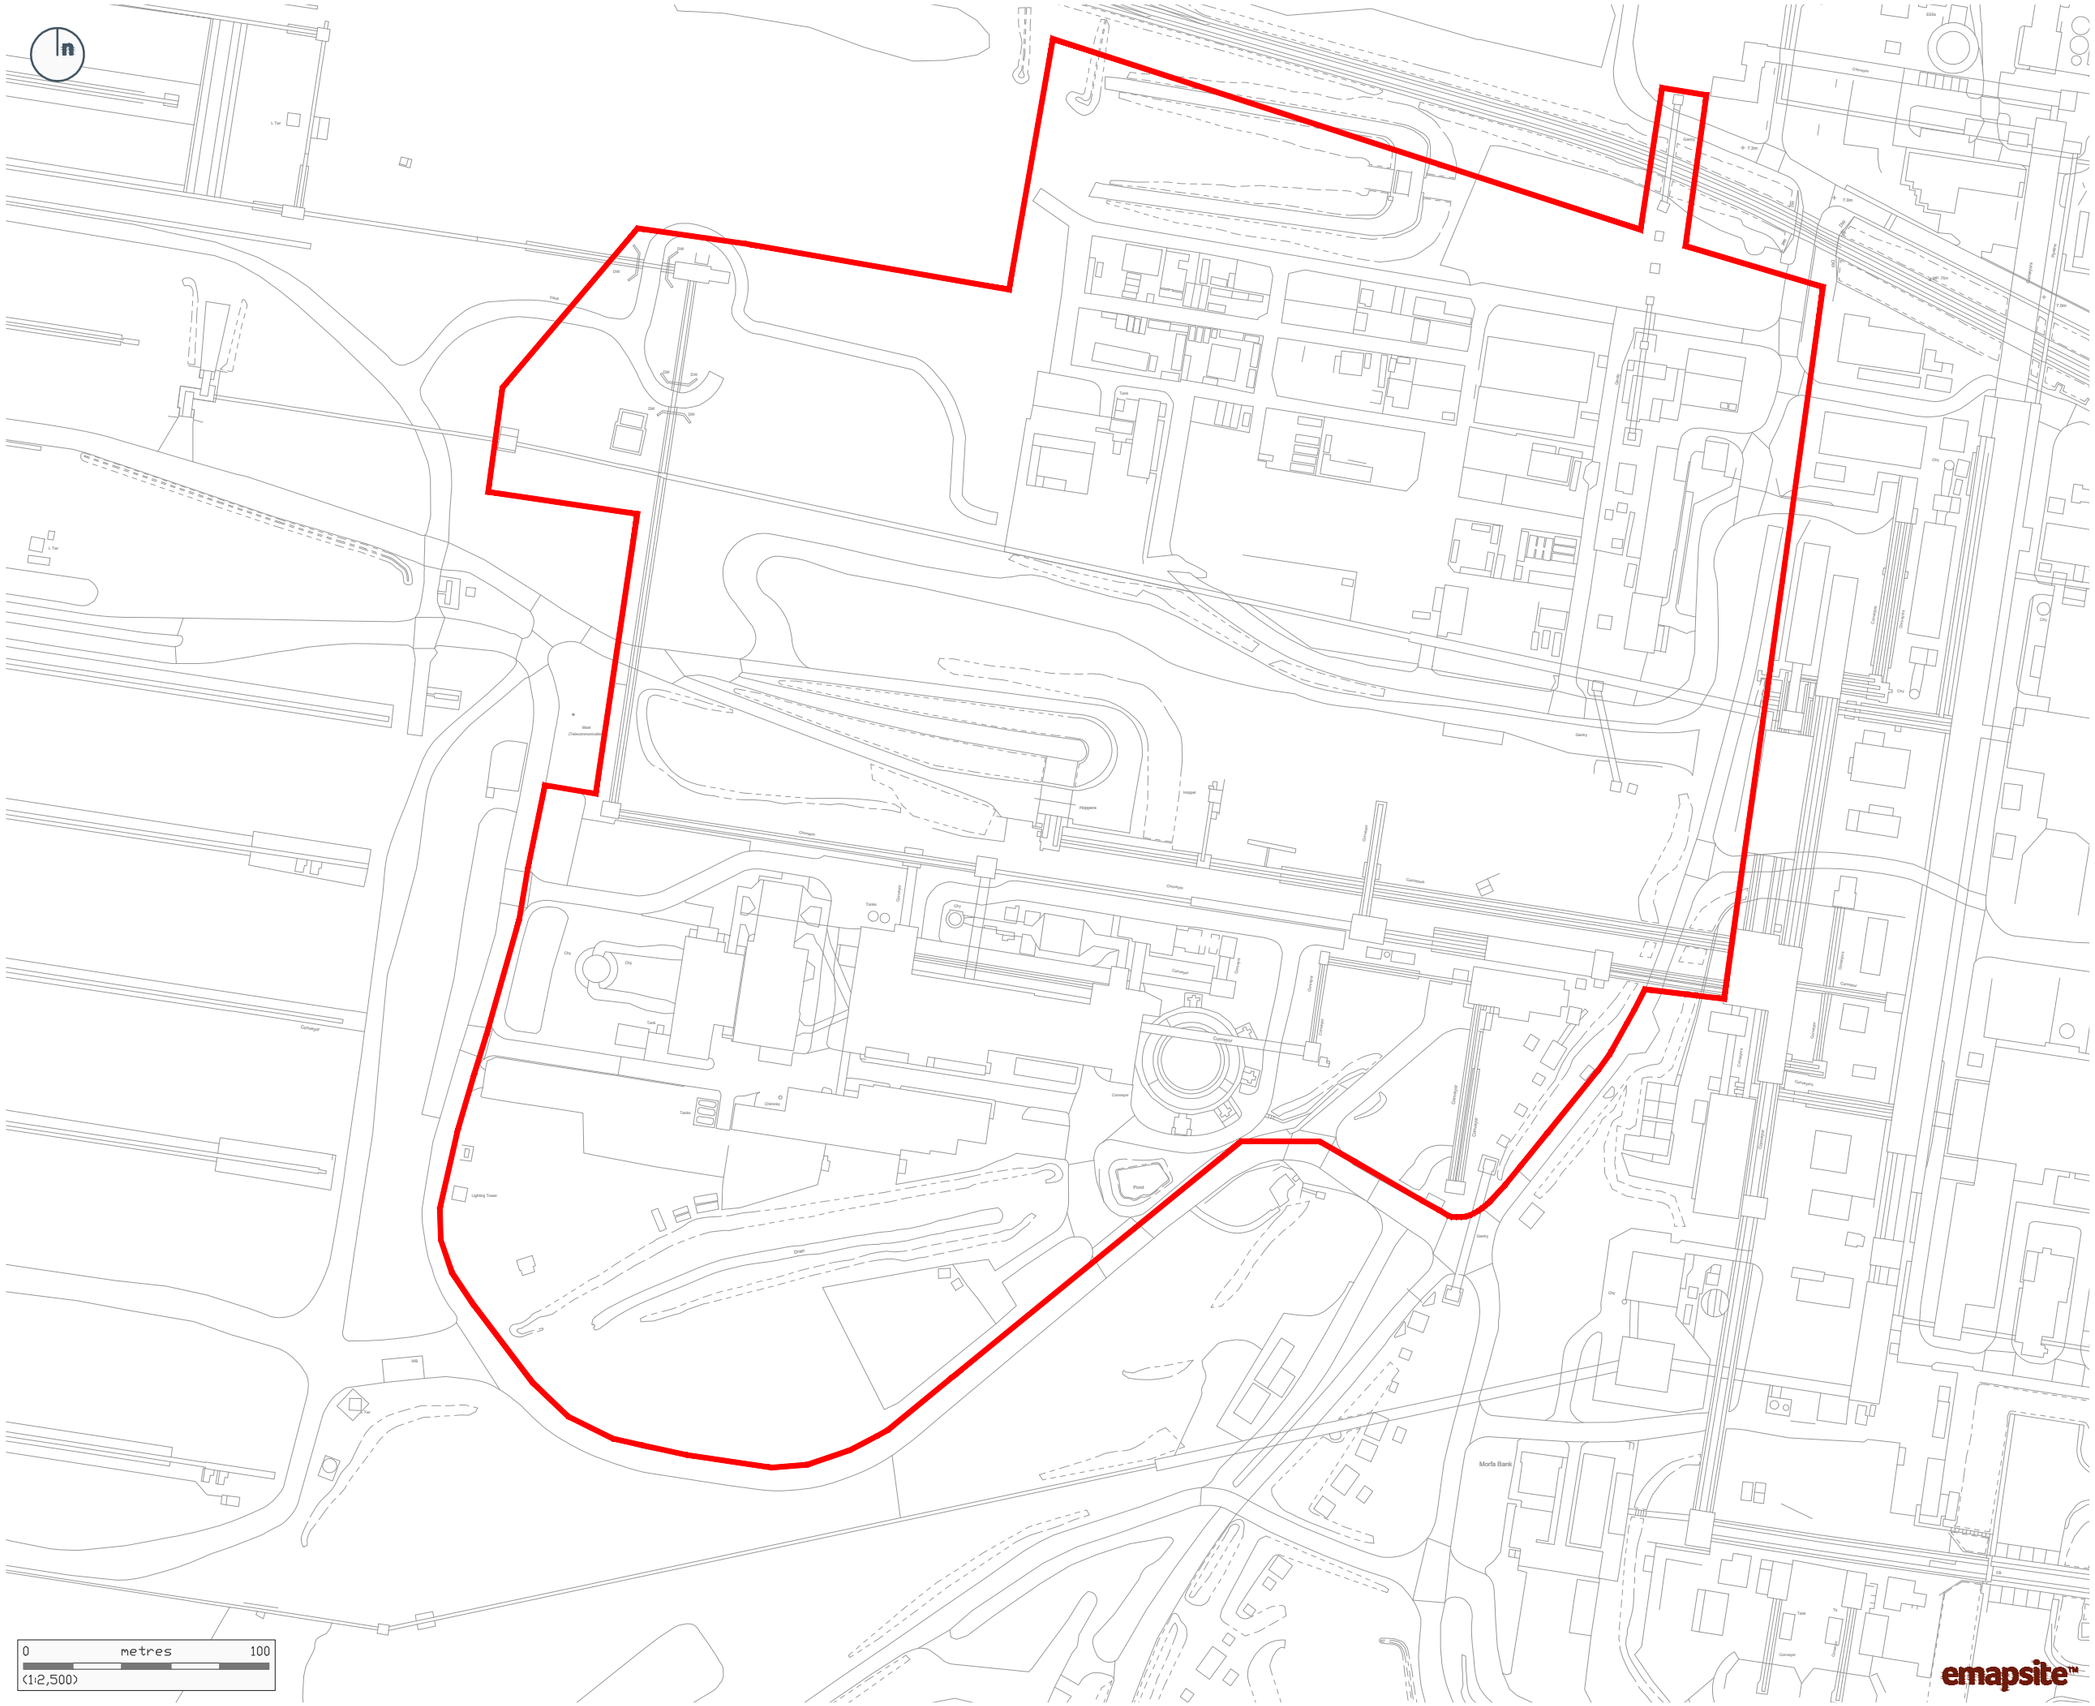

Copyright of Turley

This drawing is for illustrative purposes only and should not be used for any construction or estimation purposes. To be scaled for planning application purposes only. No liability or responsibility is accepted arising from reliance upon the information contained within this drawing.

Plans reproduced by permission of Ordnance Survey on behalf of The Controller of His Majesty s Stationery Office. © Crown Copyright and database right [2025]. Ordnance Survey Licence number [0100031673].

KEY

Site Boundary

CLIENT
Tata

PROJECT
Port Talbot - Sinter Plant

DRAWING
Site Boundary

PROJECT NUMBER
02132

DRAWING NUMBER	CHECKED BY
1013	**DH**
REVISION	STATUS
A	**Draft**
DATE	SCALE
February 2026	**1:2,500 @ A3**

Turley