


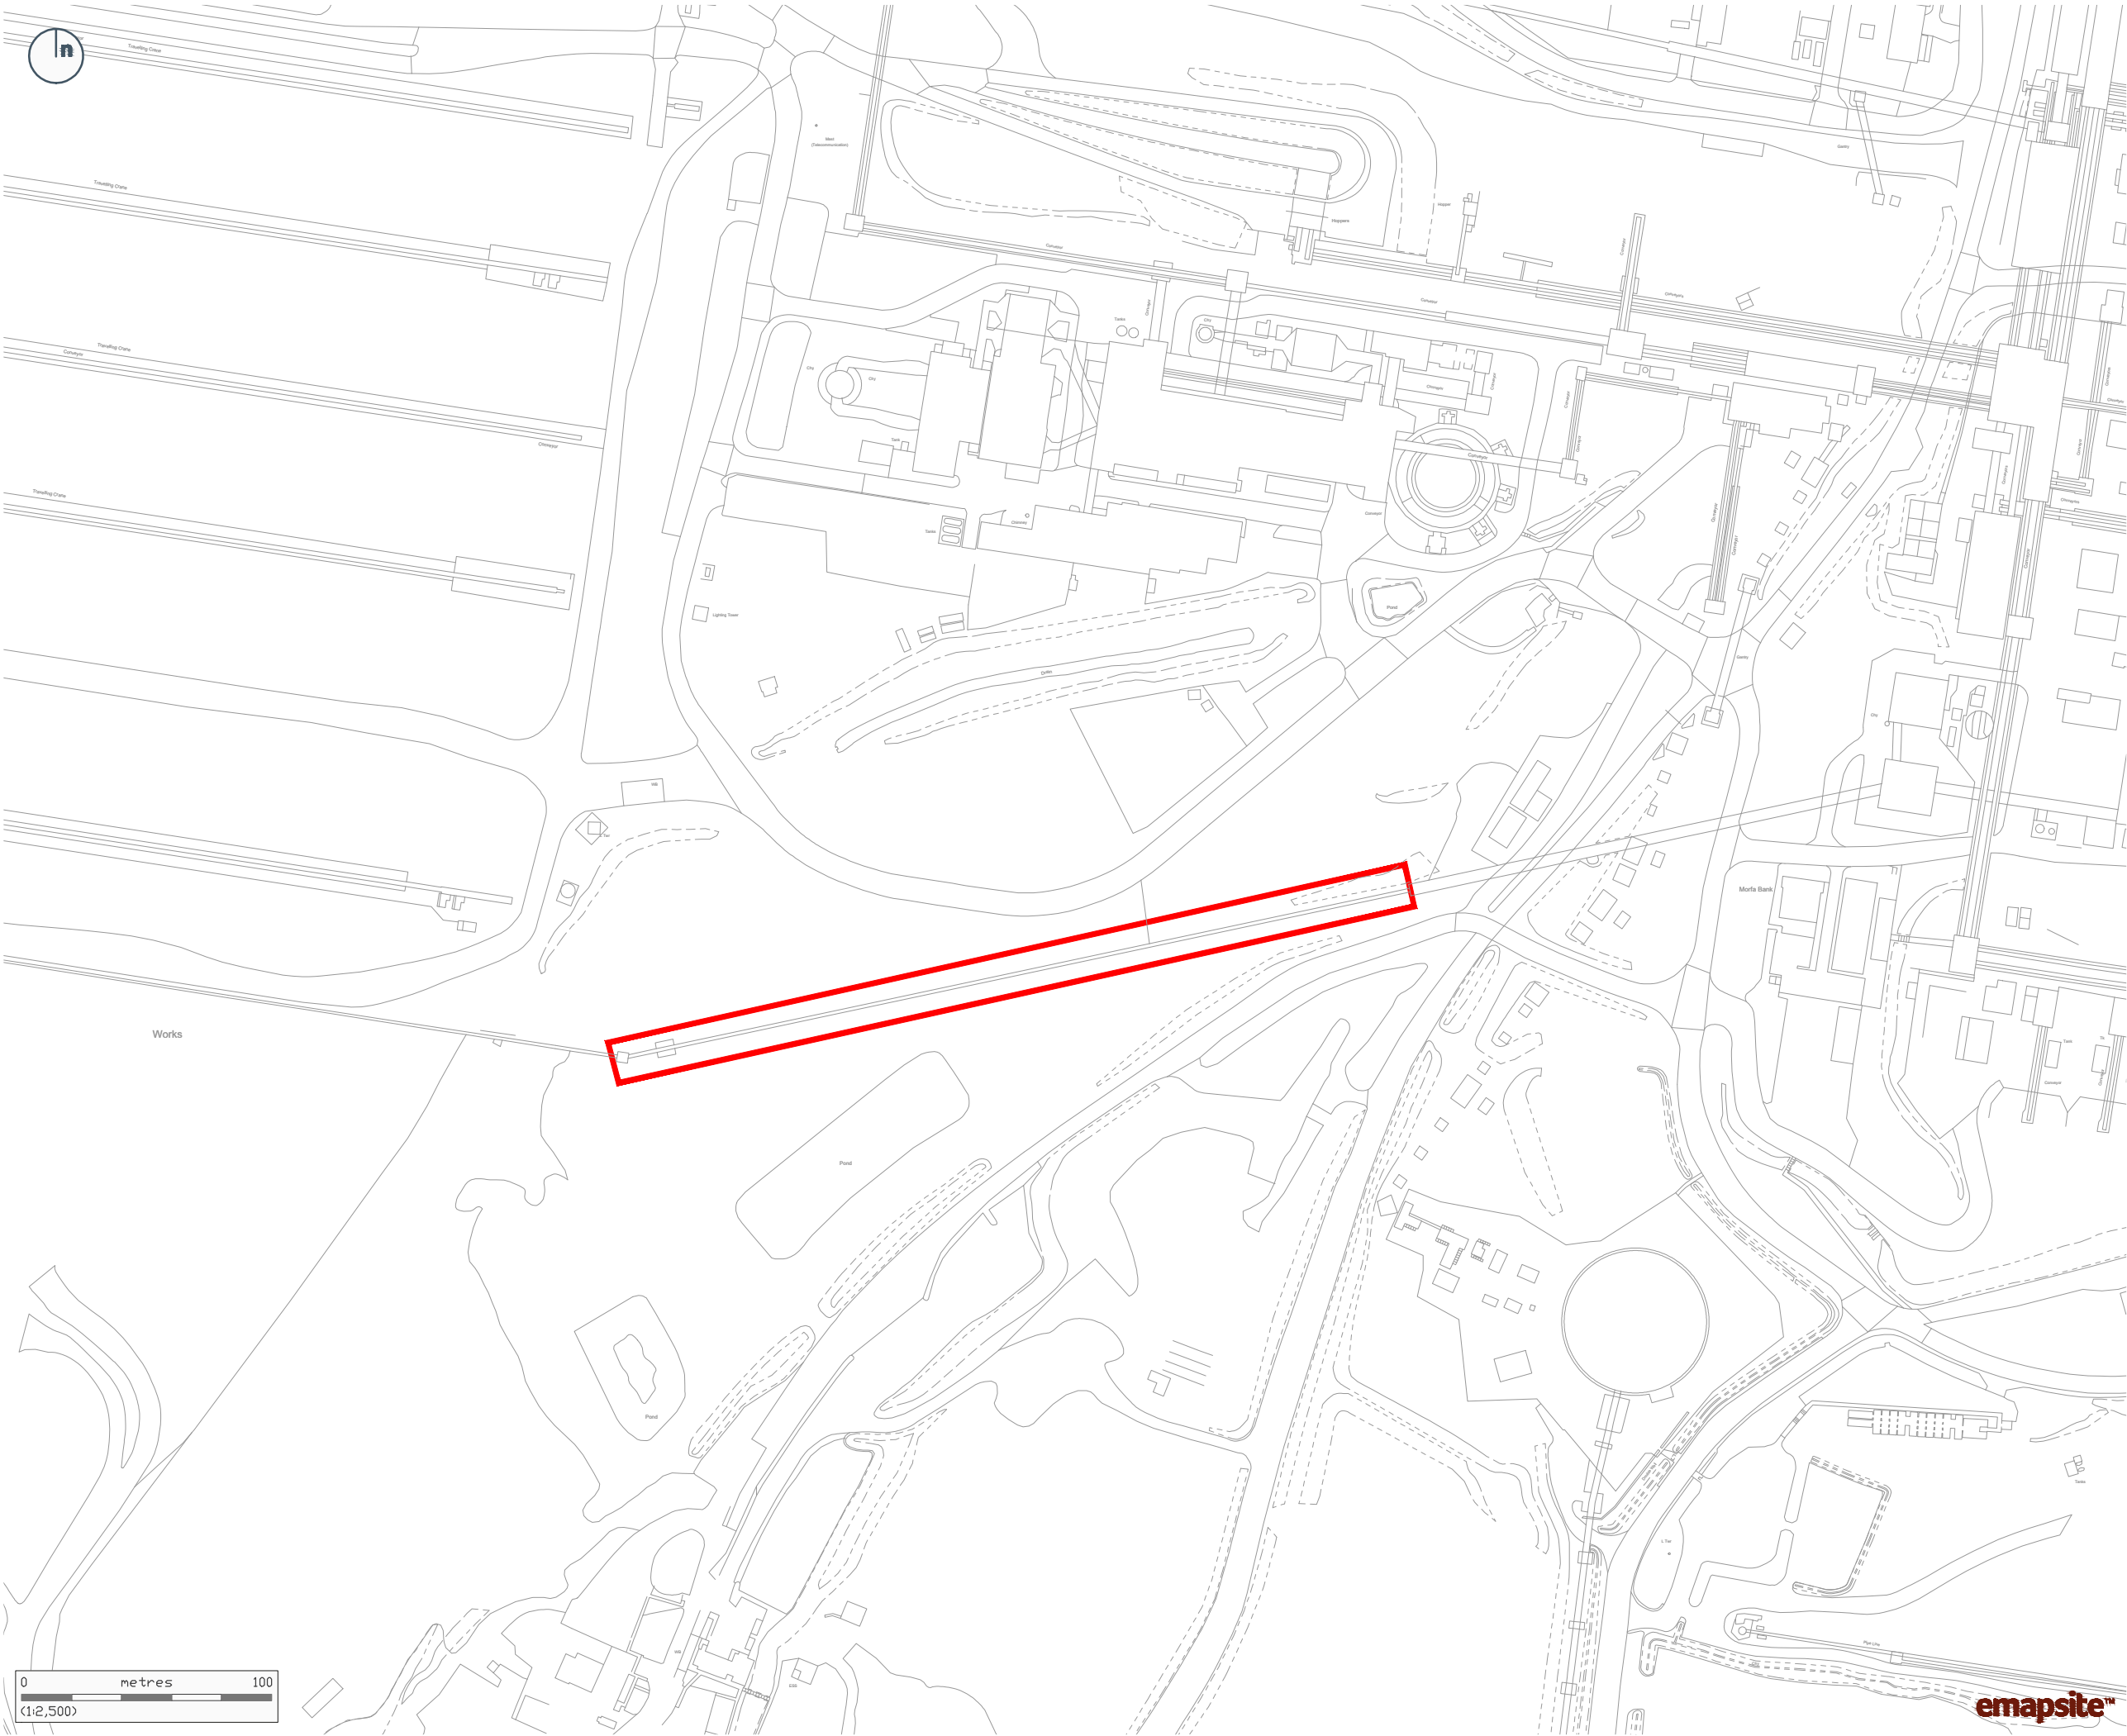

**Copyright of Turley**

This drawing is for illustrative purposes only and should not be used for any construction or estimation purposes. To be scaled for planning application purposes only. No liability or responsibility is accepted arising from reliance upon the information contained within this drawing.

Plans reproduced by permission of Ordnance Survey on behalf of The Controller of His Majesty's Stationery Office. © Crown Copyright and database right [2025]. Ordnance Survey Licence number [0100031673].

**KEY**

Site Boundary

**CLIENT**  
Tata

**PROJECT**  
Port Talbot - Sinter Plant

**DRAWING**  
Site Boundary

**PROJECT NUMBER**  
02132

|                       |                   |
|-----------------------|-------------------|
| <b>DRAWING NUMBER</b> | <b>CHECKED BY</b> |
| 1014                  | DH                |

|                 |               |
|-----------------|---------------|
| <b>REVISION</b> | <b>STATUS</b> |
| A               | Draft         |

|               |              |
|---------------|--------------|
| <b>DATE</b>   | <b>SCALE</b> |
| February 2026 | 1:2,500 @ A3 |

emapsite™

Turley