


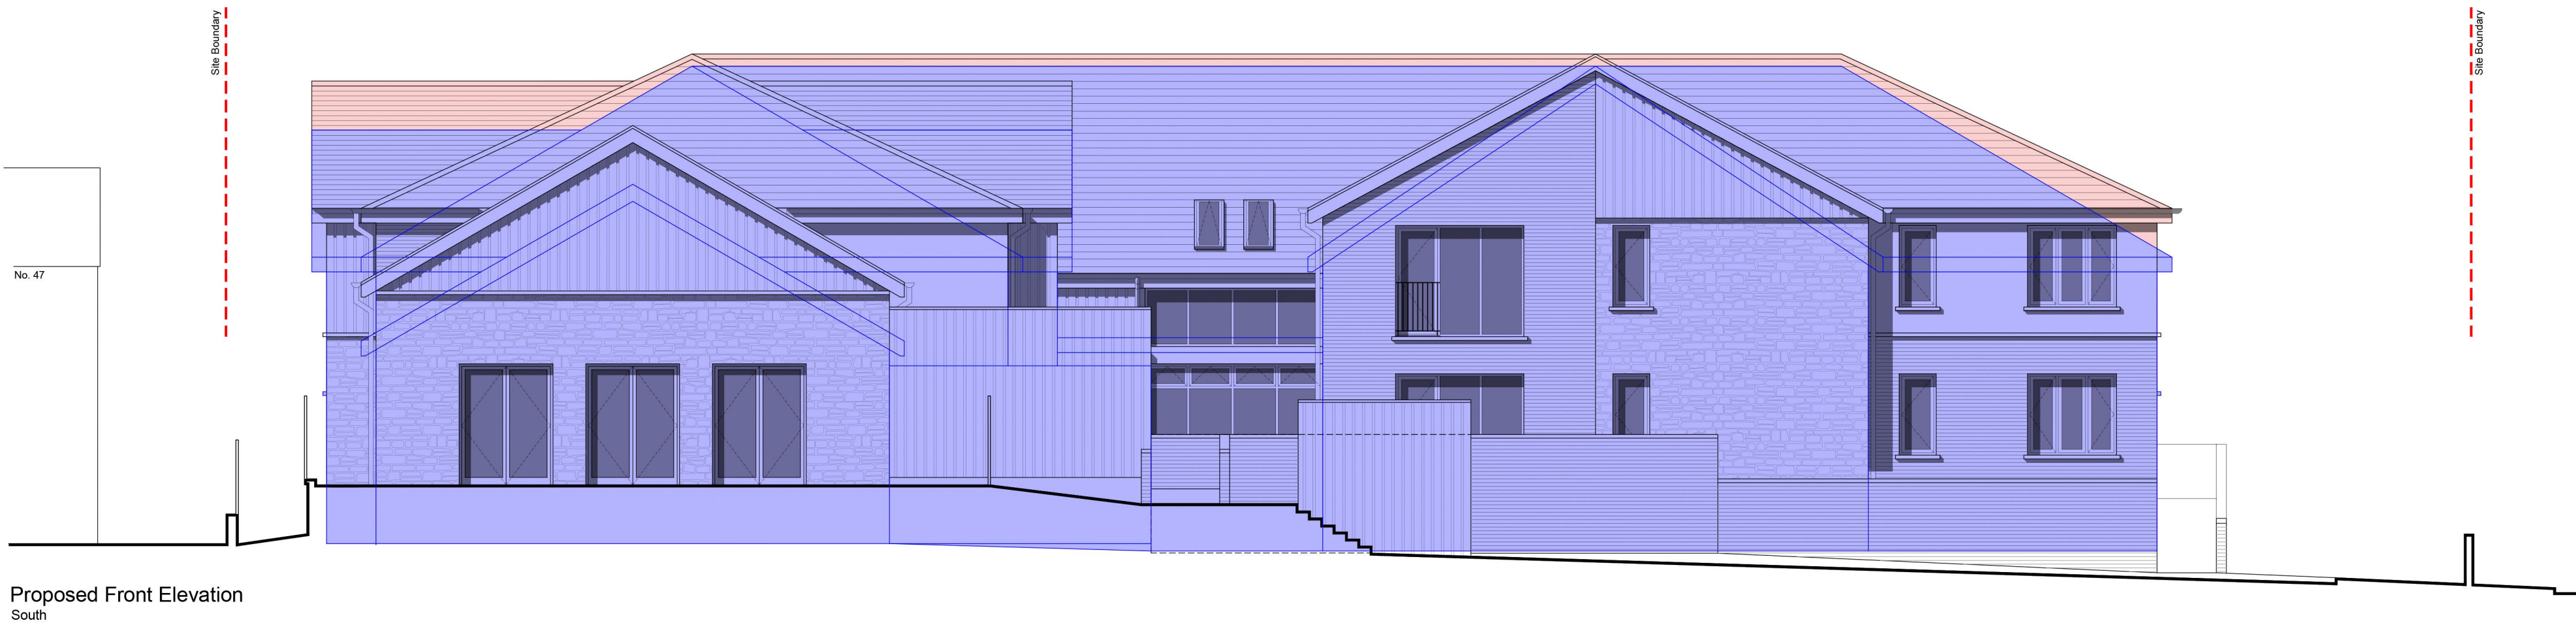

- Originally proposed scheme
- Newly proposed height

CWA

C. W. ARCHITECTS Ltd
Grosvenor House, 8 Park Grove, Cardiff CF10 3BN
Tel : +44 (0)2920 223123 E-Mail : enquiries@cw-arch.co.uk Web : www.cw-arch.co.uk

Project Name :	Briton Ferry		
Project Ref :	SP815		
Drawing Title :	Proposed Comparative Elevation	Scale :	1:100 @ A2
Drawing Number :	SP815 - P14		
Revision:	PLANNING	Drawn by: ce	Date: Jan 2026

