
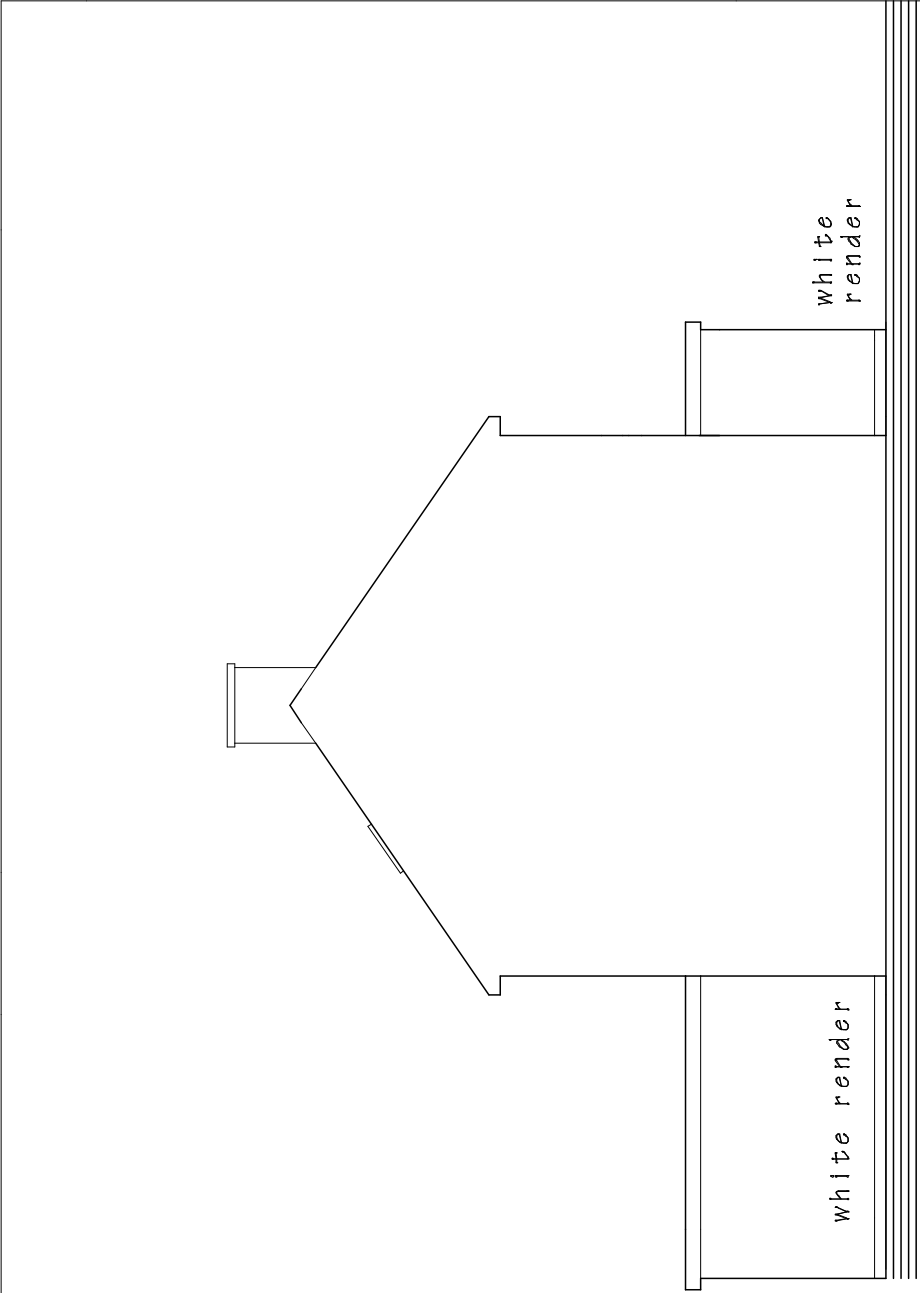


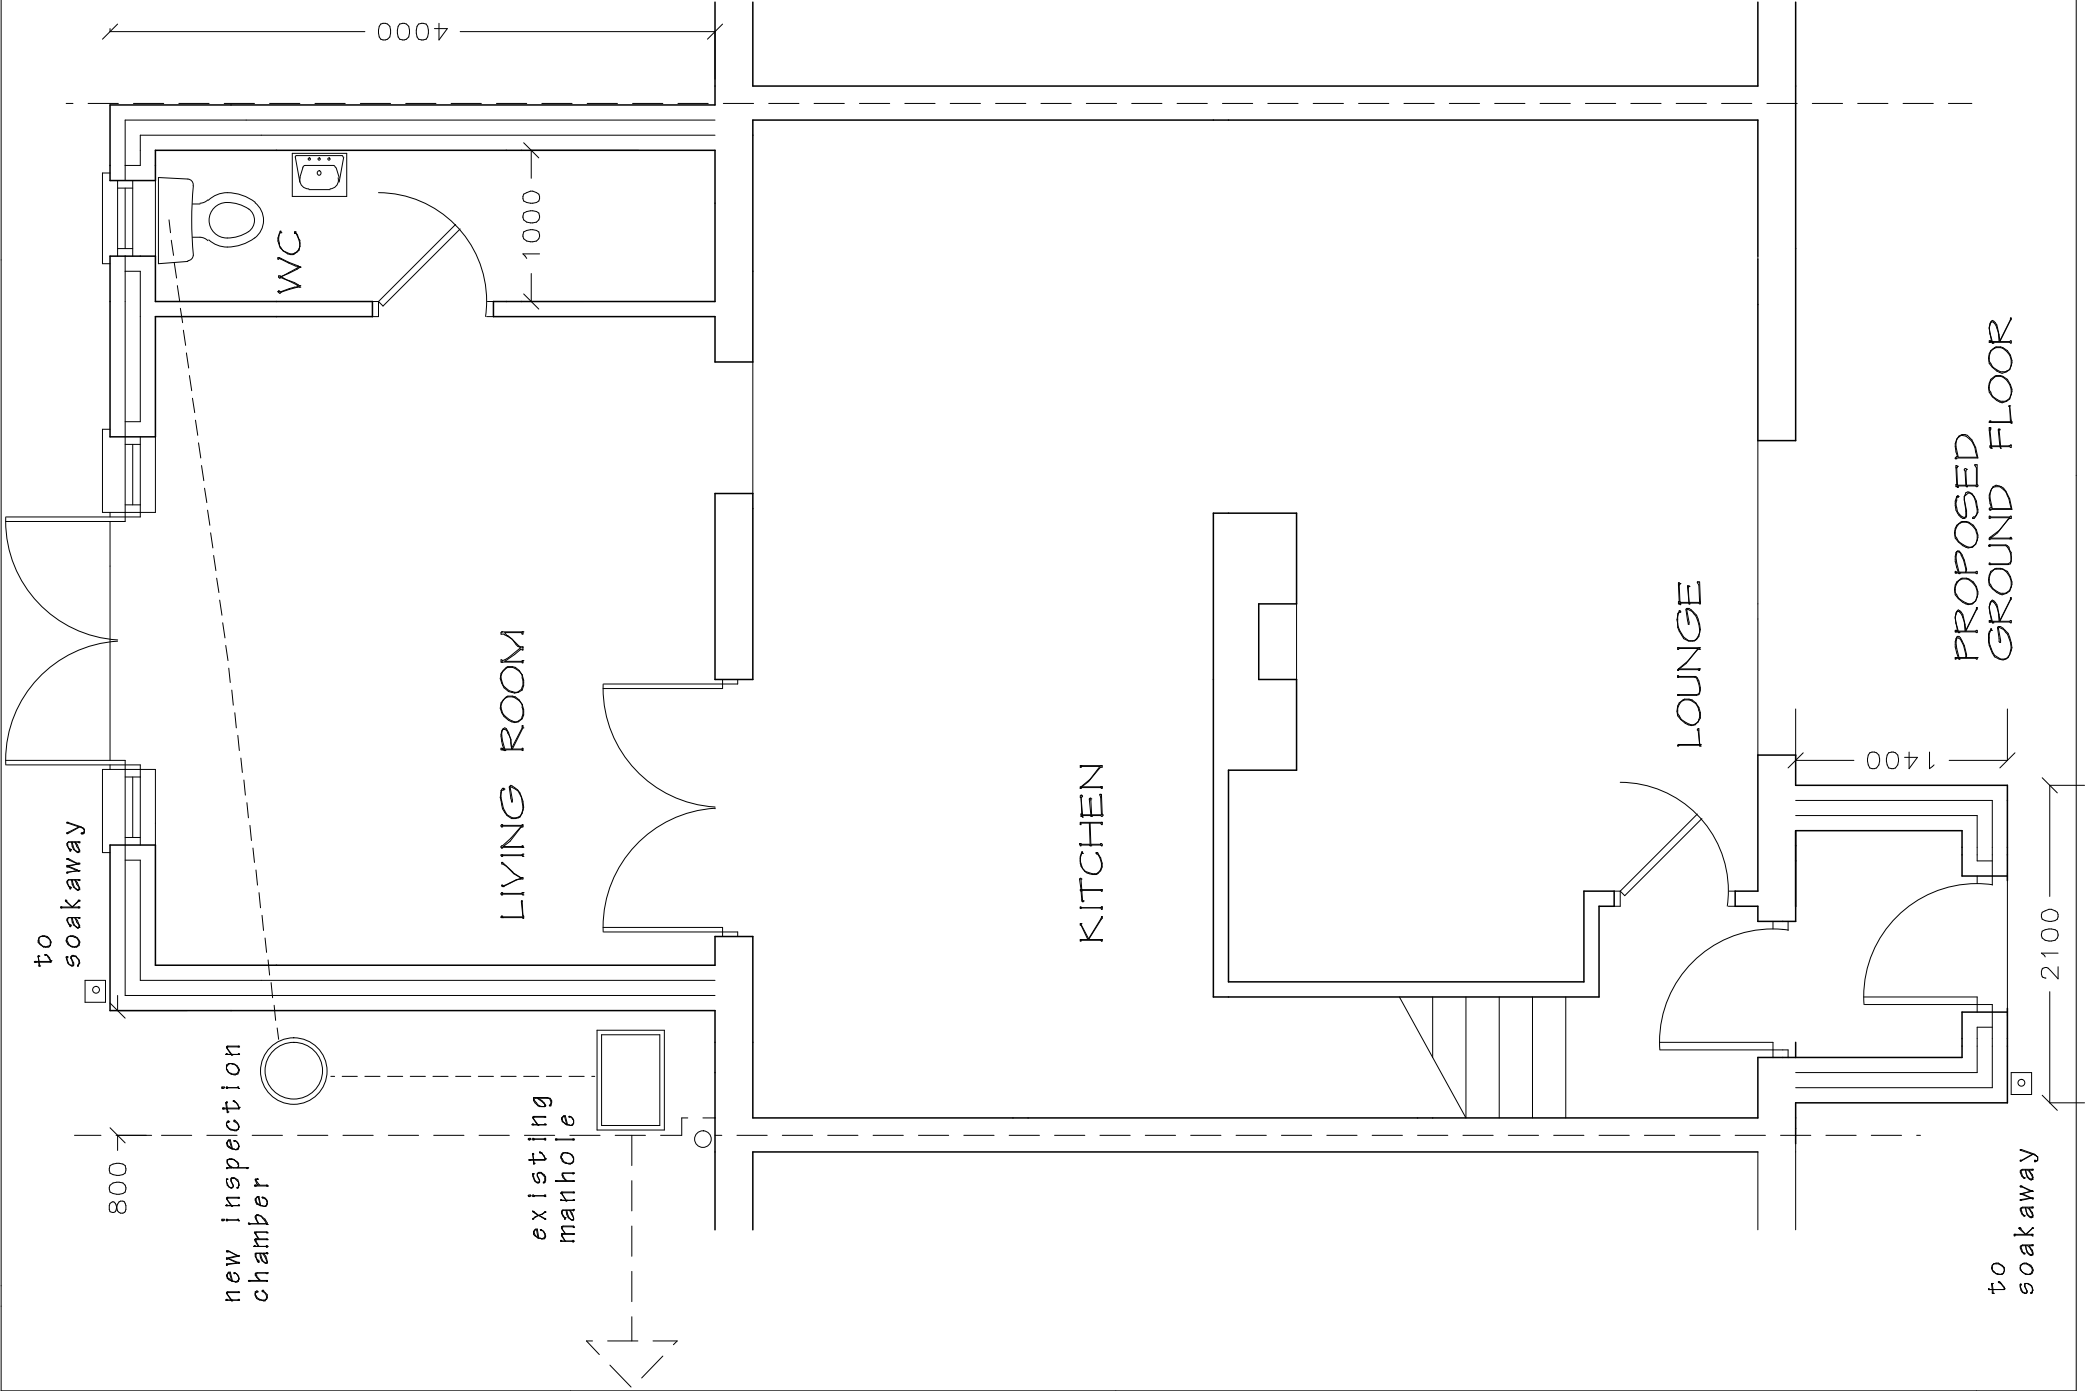

PROPOSED
SIDE ELEVATION

DRAWING TITLE		
PROPOSED LAYOUT		
SCALE 1:1 to 50 & 100 @ A3	DATE February 2026.	DRAWING No. 2026/01 A
DO NOT SCALE DRAWING. FIGURED DIMENSIONS ONLY TO BE USED. DISCREPANCIES TO BE REPORTED IMMEDIATELY.		

PROPOSED EXTENSION AT 38 SUNNYBANK
ROAD, PORT TALBOT.SA12 6JE.