


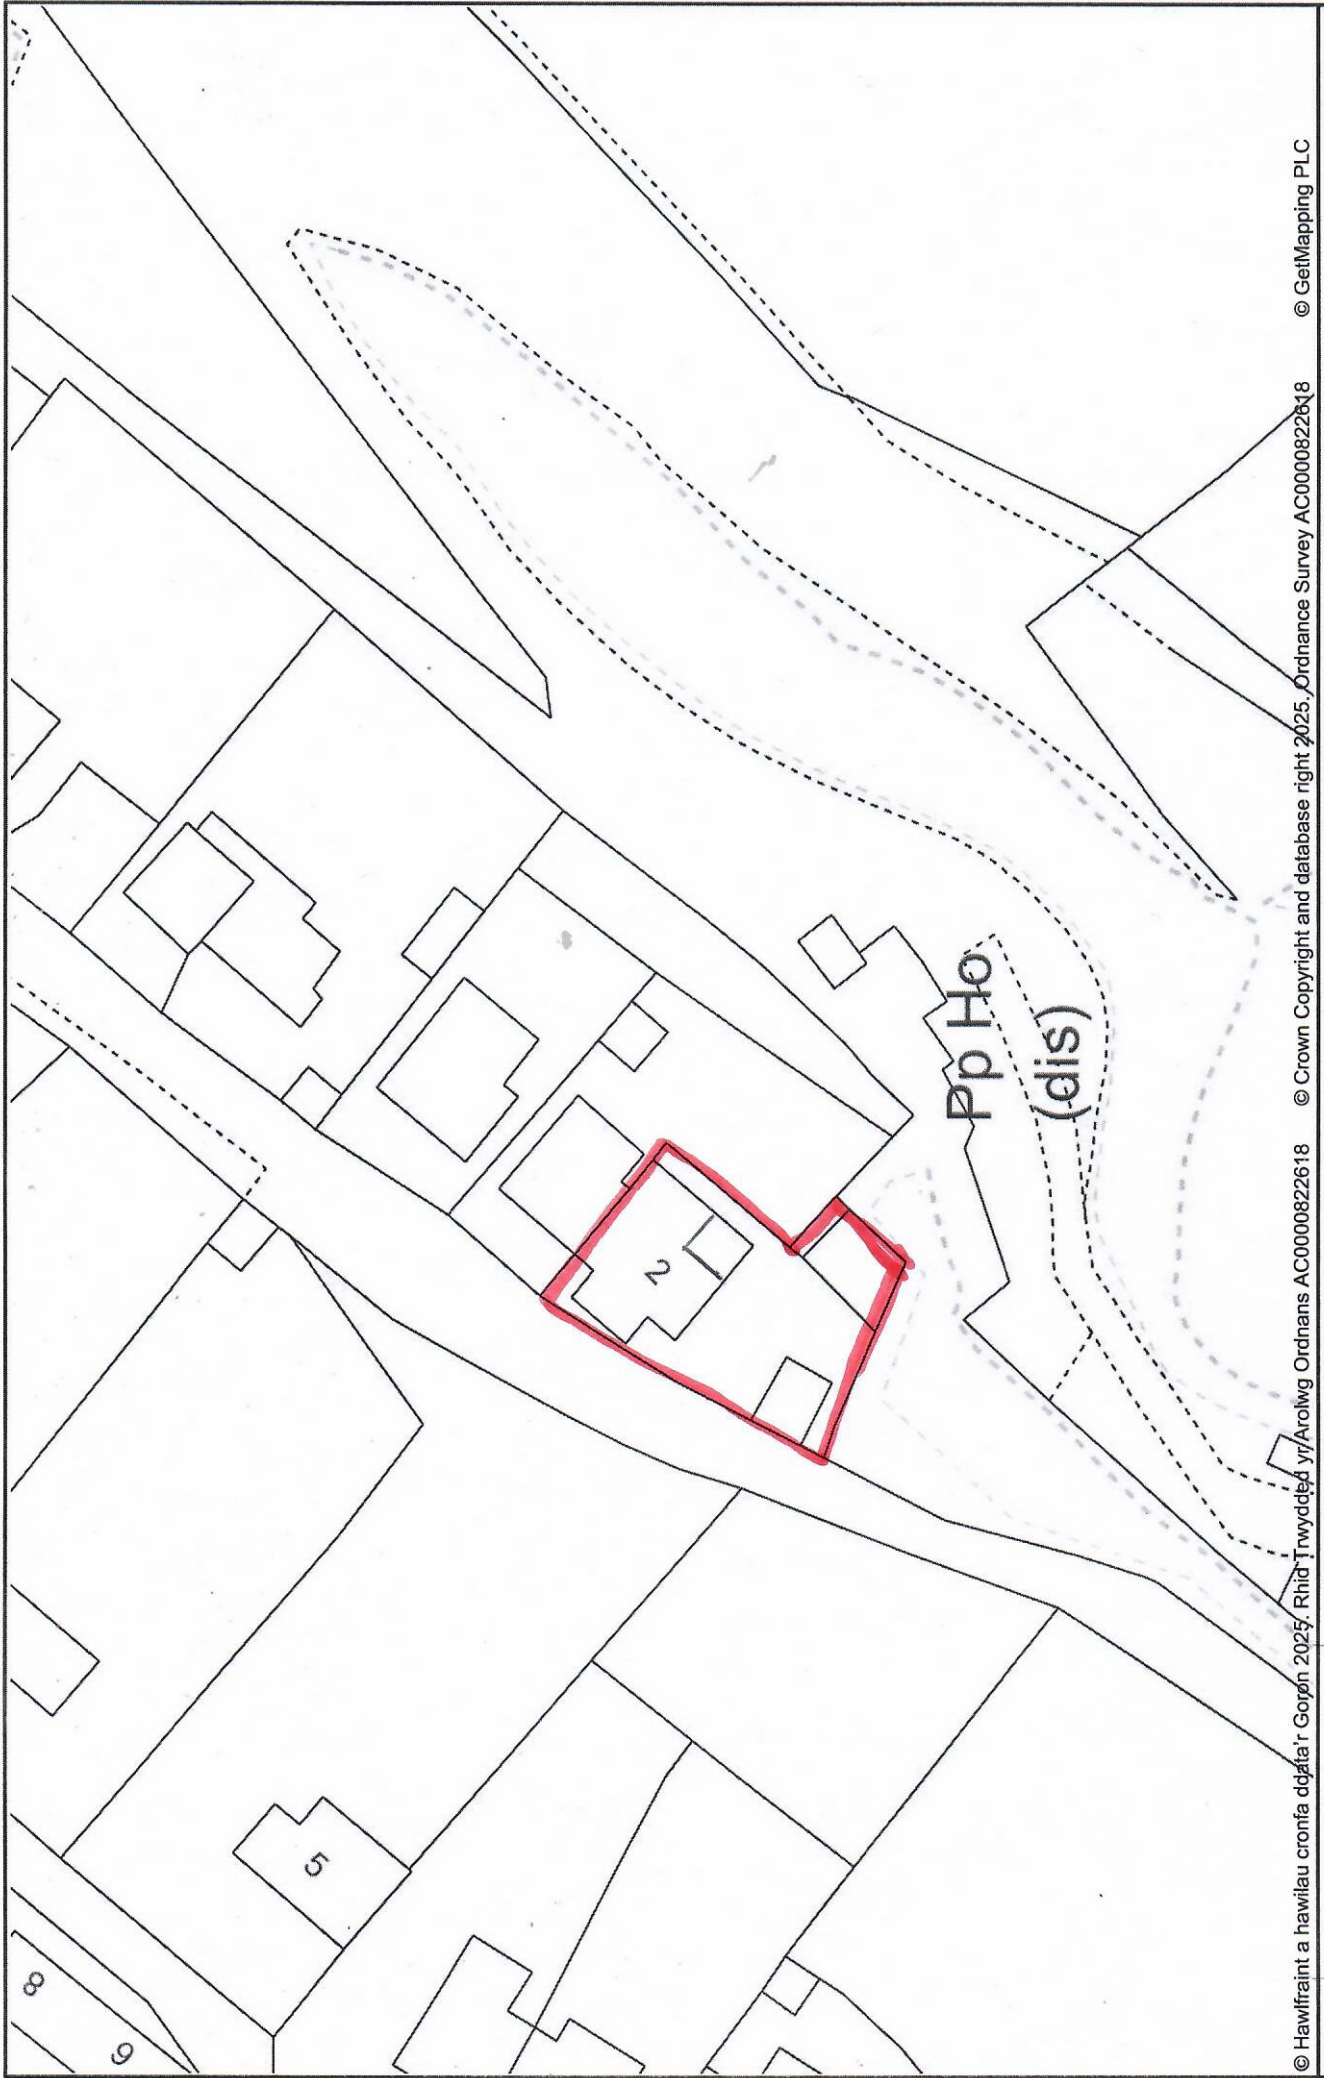

© Hawffraint a hawilau cronfa ddata'r Goron 2025/ Rhid Trwydded y/Arolwg Ordnans AC0000822618 © Crown Copyright and database right 2025, Ordnance Survey AC0000822618 © GetMapping PLC

This plan is for illustrative purposes only and should not be used as a legal document.

2 High Street - 1:500@A4

Scale: 1:500
Date: 14/11/2025
Created by: