


Proposed Site Layout

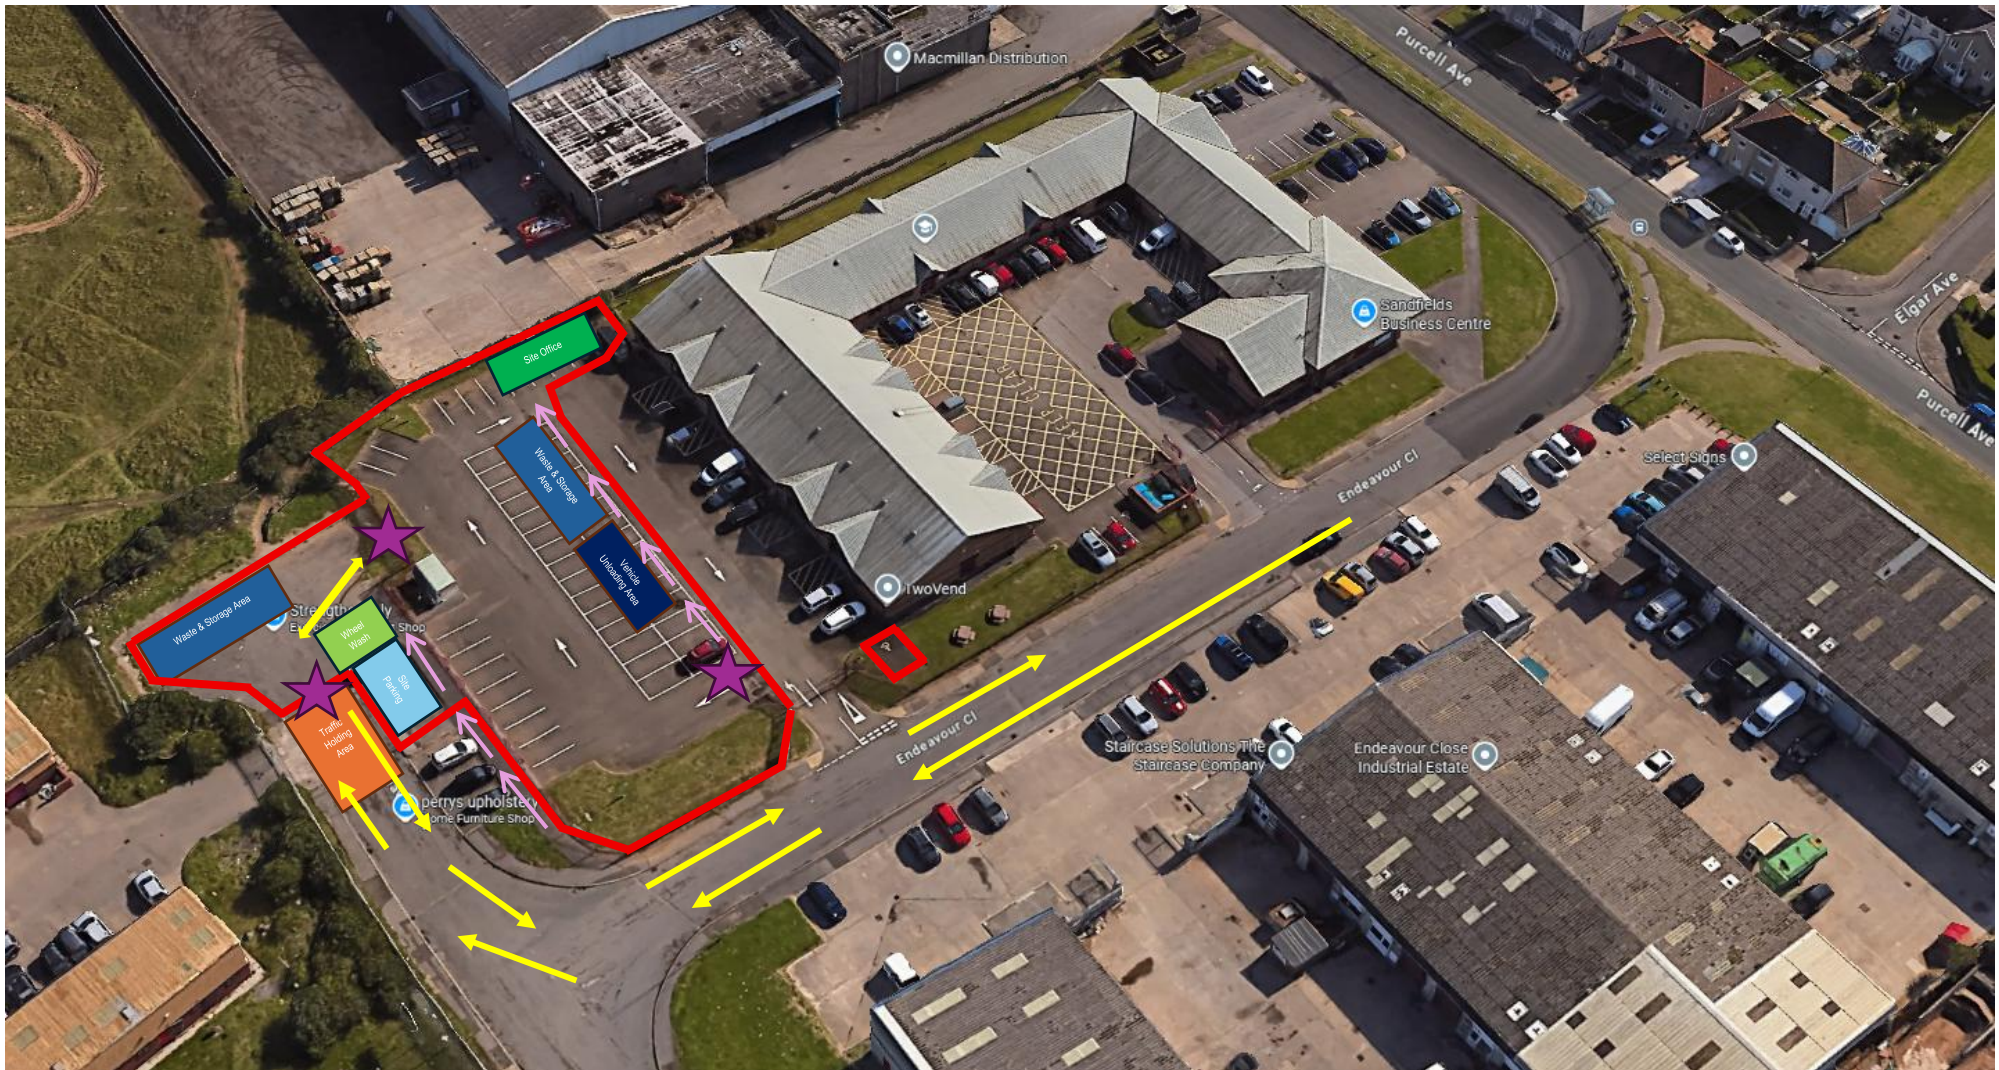

Pedestrian Route 

Site Access Traffic Route 

Site Access Points 

Site Boundary 
(existing Fencing and Heras Fencing)