





EXISTING VIEWS

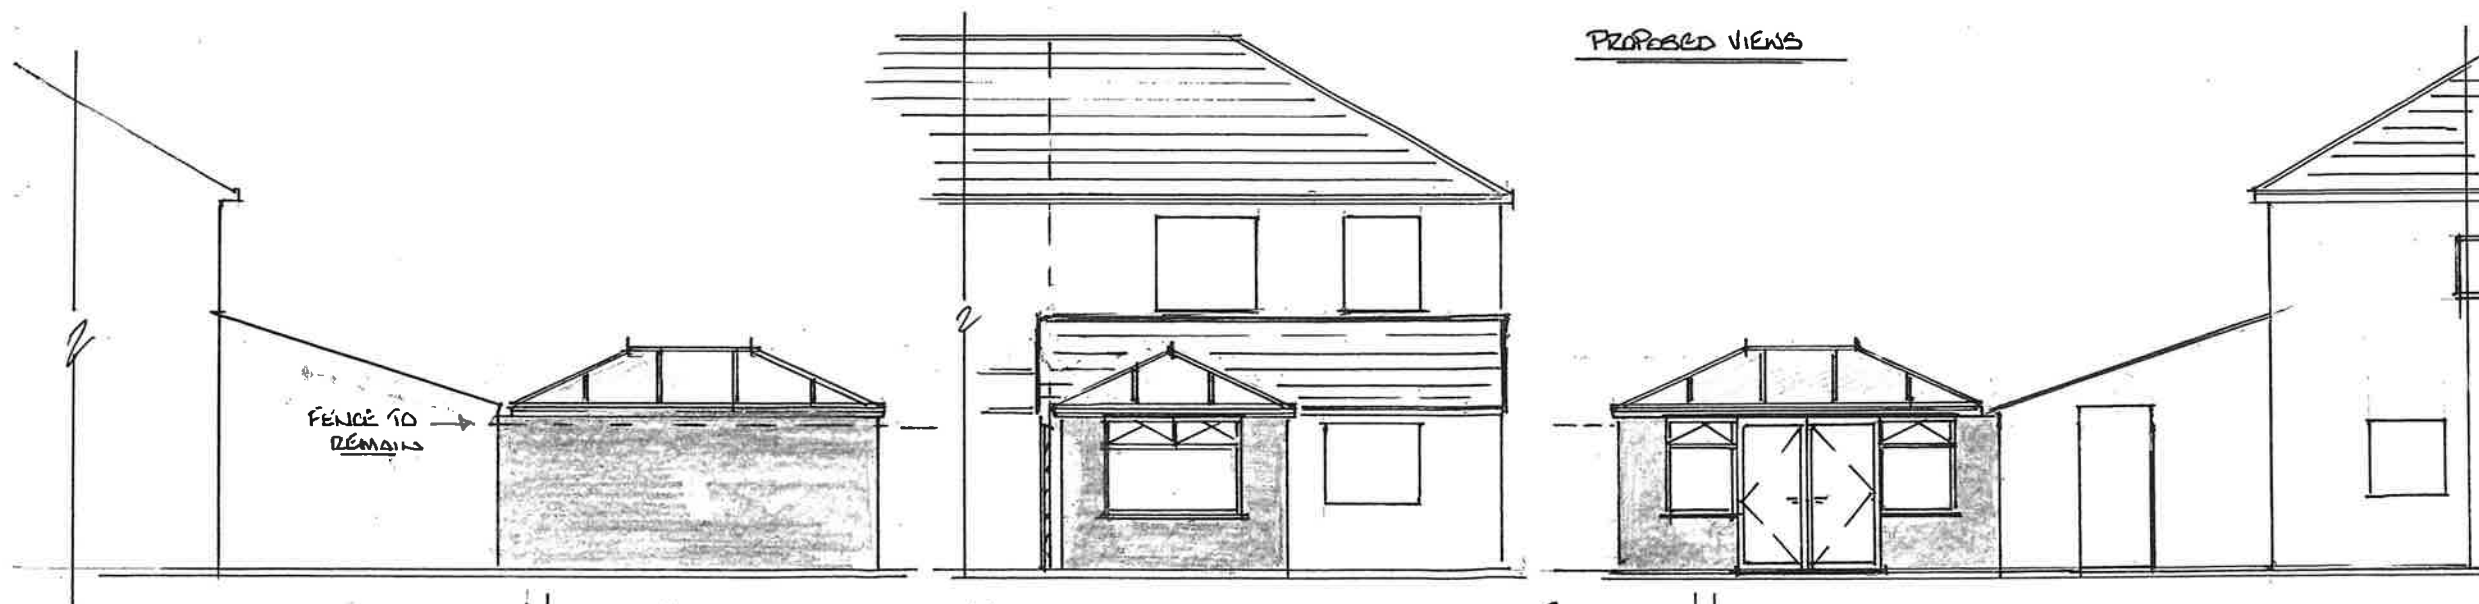

PROPOSED VIEWS

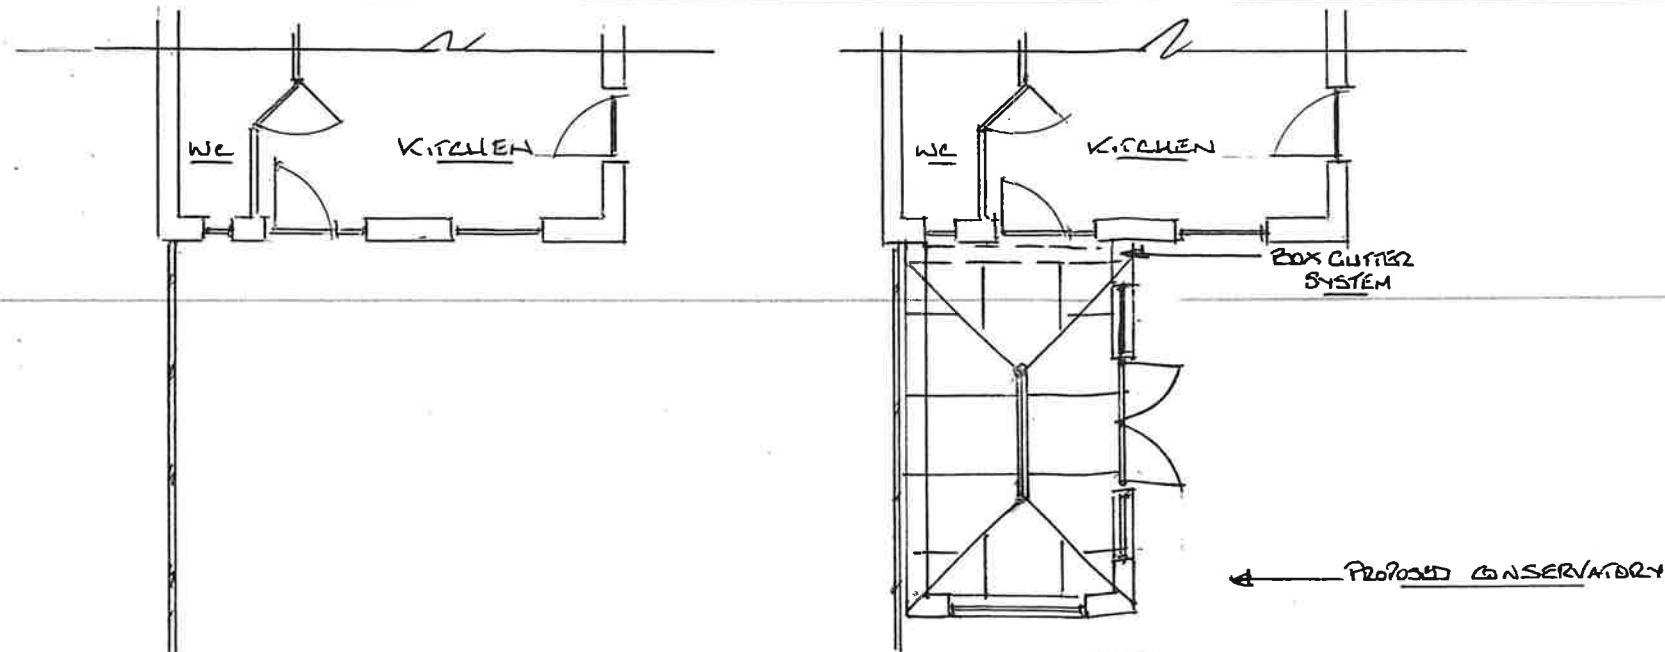

EXISTING & PROPOSED VIEWS
PART PLANS



DUNRAVEN
Windows - Doors - Conservatories

St Davids House, Heol Mostyn, Village Farm Ind. Est
Pyle, Bridgend, CF33 6BJ

T: 01656 743 572 / 745 035 F: 01656 745 918

Client: **ALLISS**

Job Title: **PROPOSED CONSERVATORY TO REAR:-**

Drawing Title: **GLENS ROAD. ERYNANT.
NEATH. SAIO BSD**
WALLS IN MATCHING RENDER:-
DOORS & WINDOWS IN GREY
UPVC DOUBLE GLAZING:-
GREY ROOF SYSTEM WITH BLUE
TINTED GLAZING:-

Scale 1:100 @A3
5m

Date: **03/03/2026**

Drawn By: **P**

Drg No: