


1

Existing Block Plan 1

1 : 500

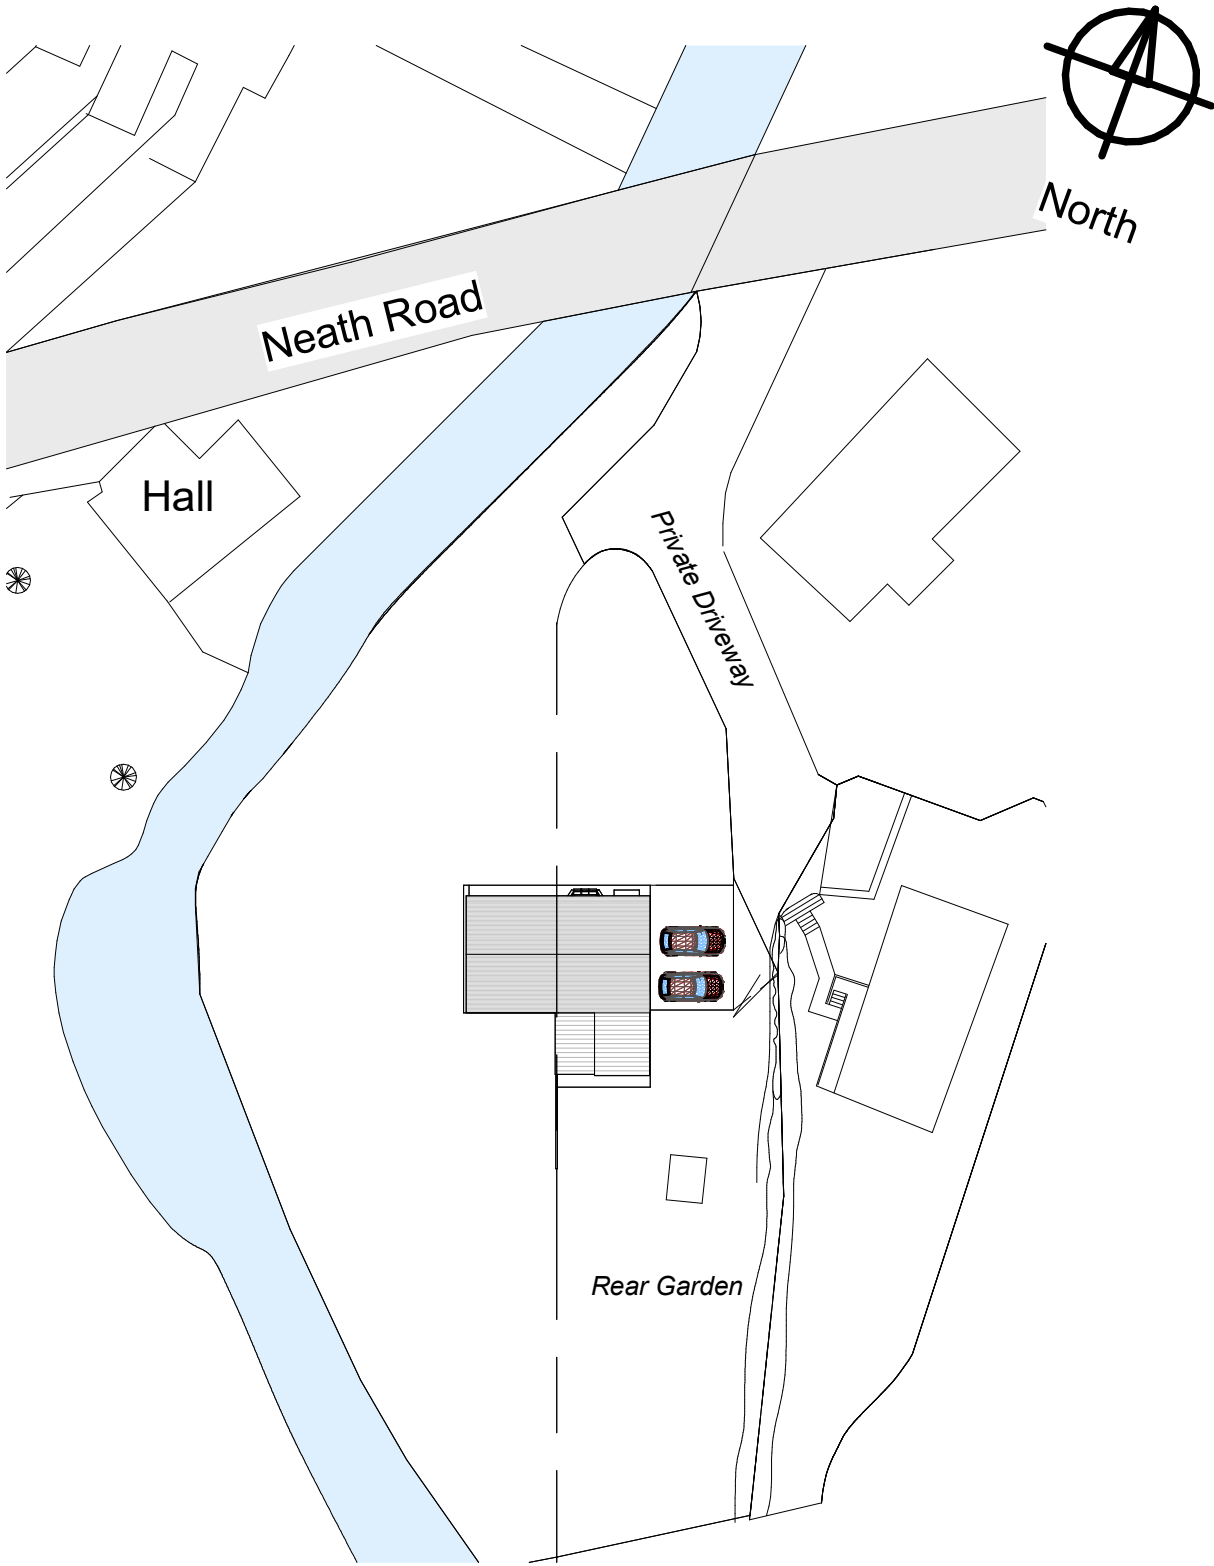

Project

Proposed Extension @ 104 Neath Road, Resolven,
Neath.

Scale

1:500

Date

03/08/2025

Drawing No.

PLA02B

File No.

25/007