


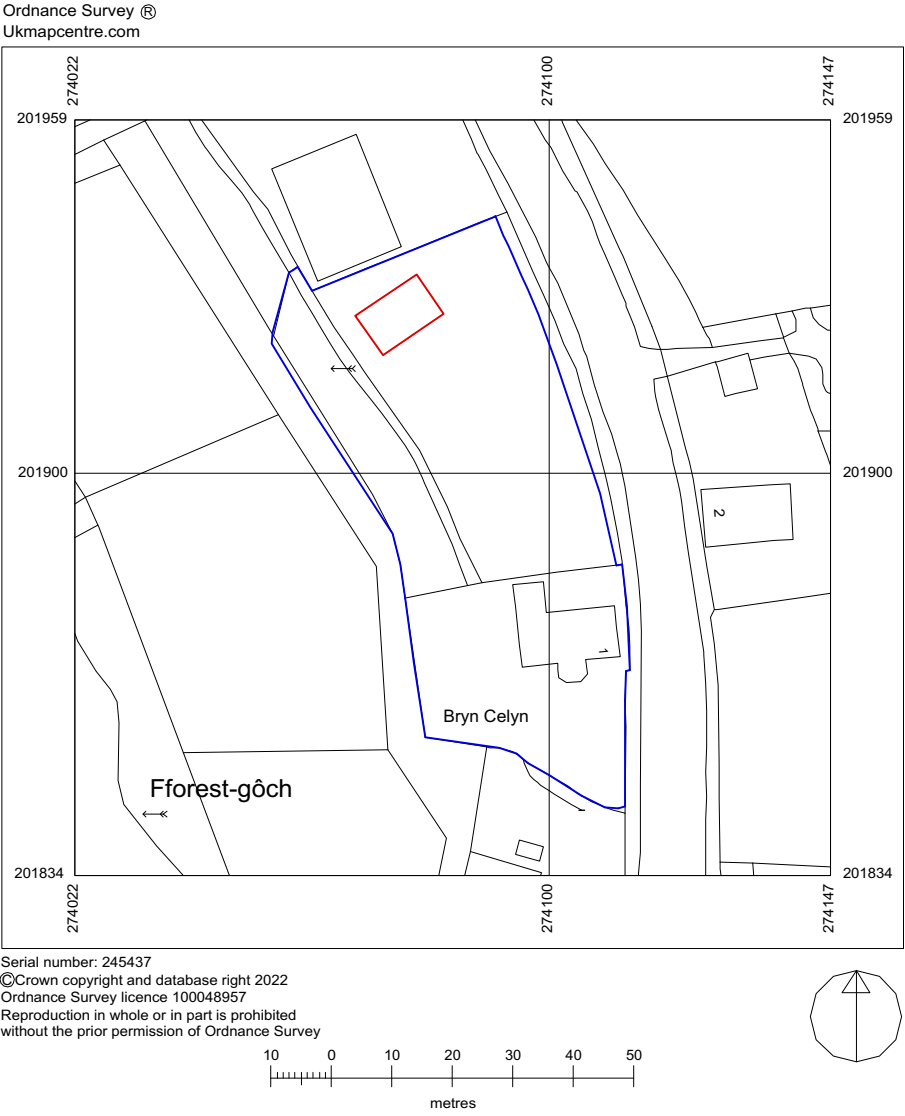


Location Plan 1:1250


Site Address
Land Adjacent to:
1 Neath Road
Fforest Goch
SA8 3JB

blackCat
architects
www.blackcatarchitects.co.uk
Andrew Docherty
07976965560

Project 060 Bryn Celyn Barn
Drawing 1001
Title OS & Block Plans
Scale Varies @ A3
Rev D
Date 19.01.26
Status PLANNING

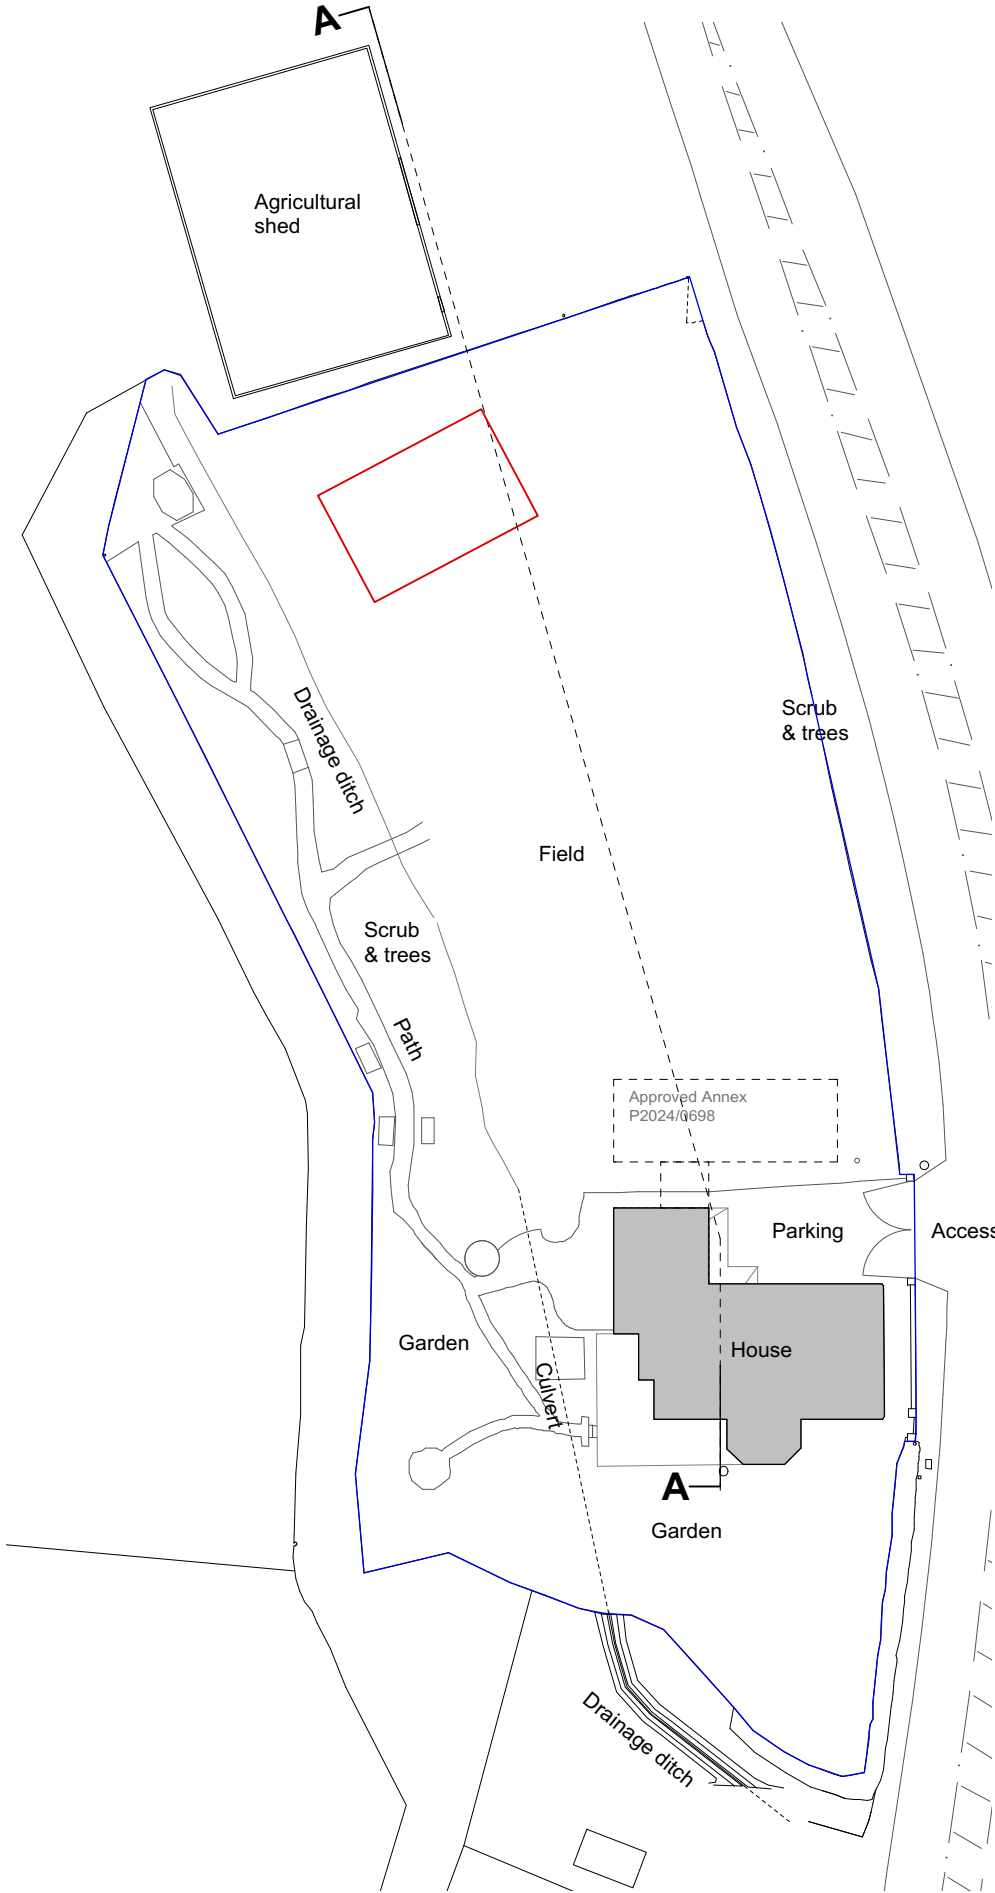

Existing Block Plan 1:500

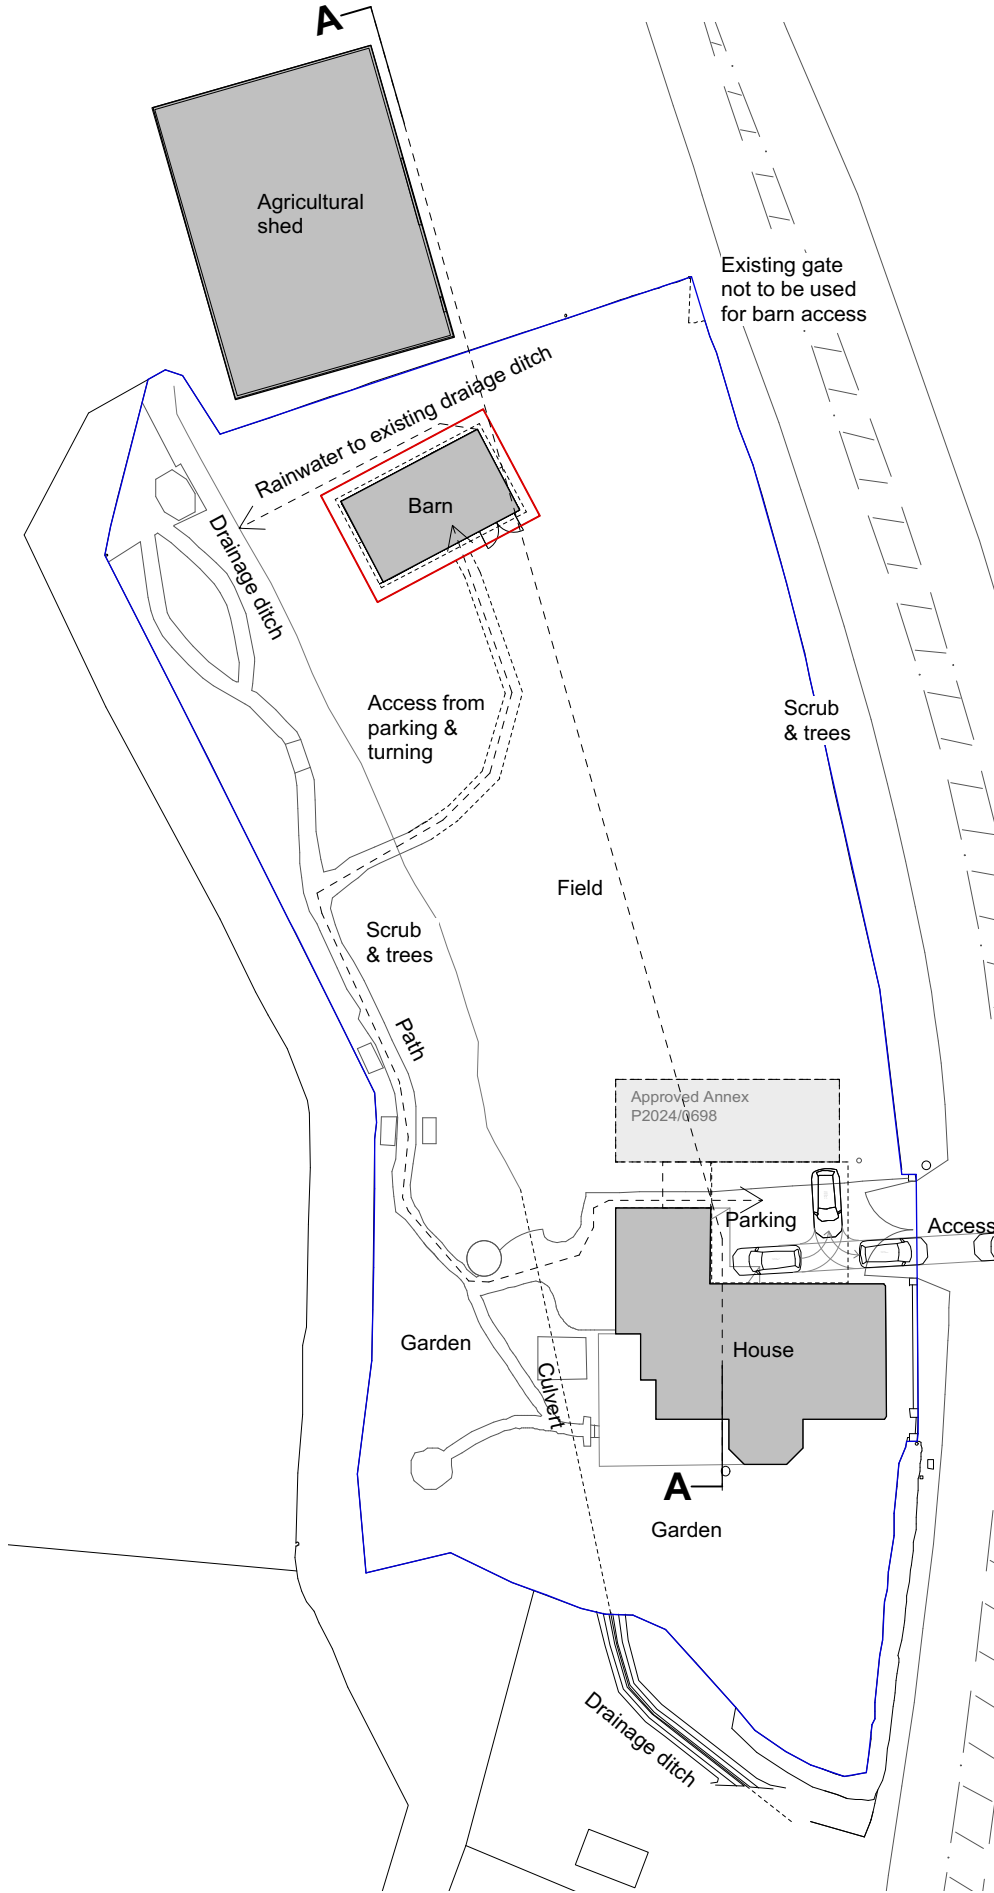

Proposed Block Plan 1:500

