
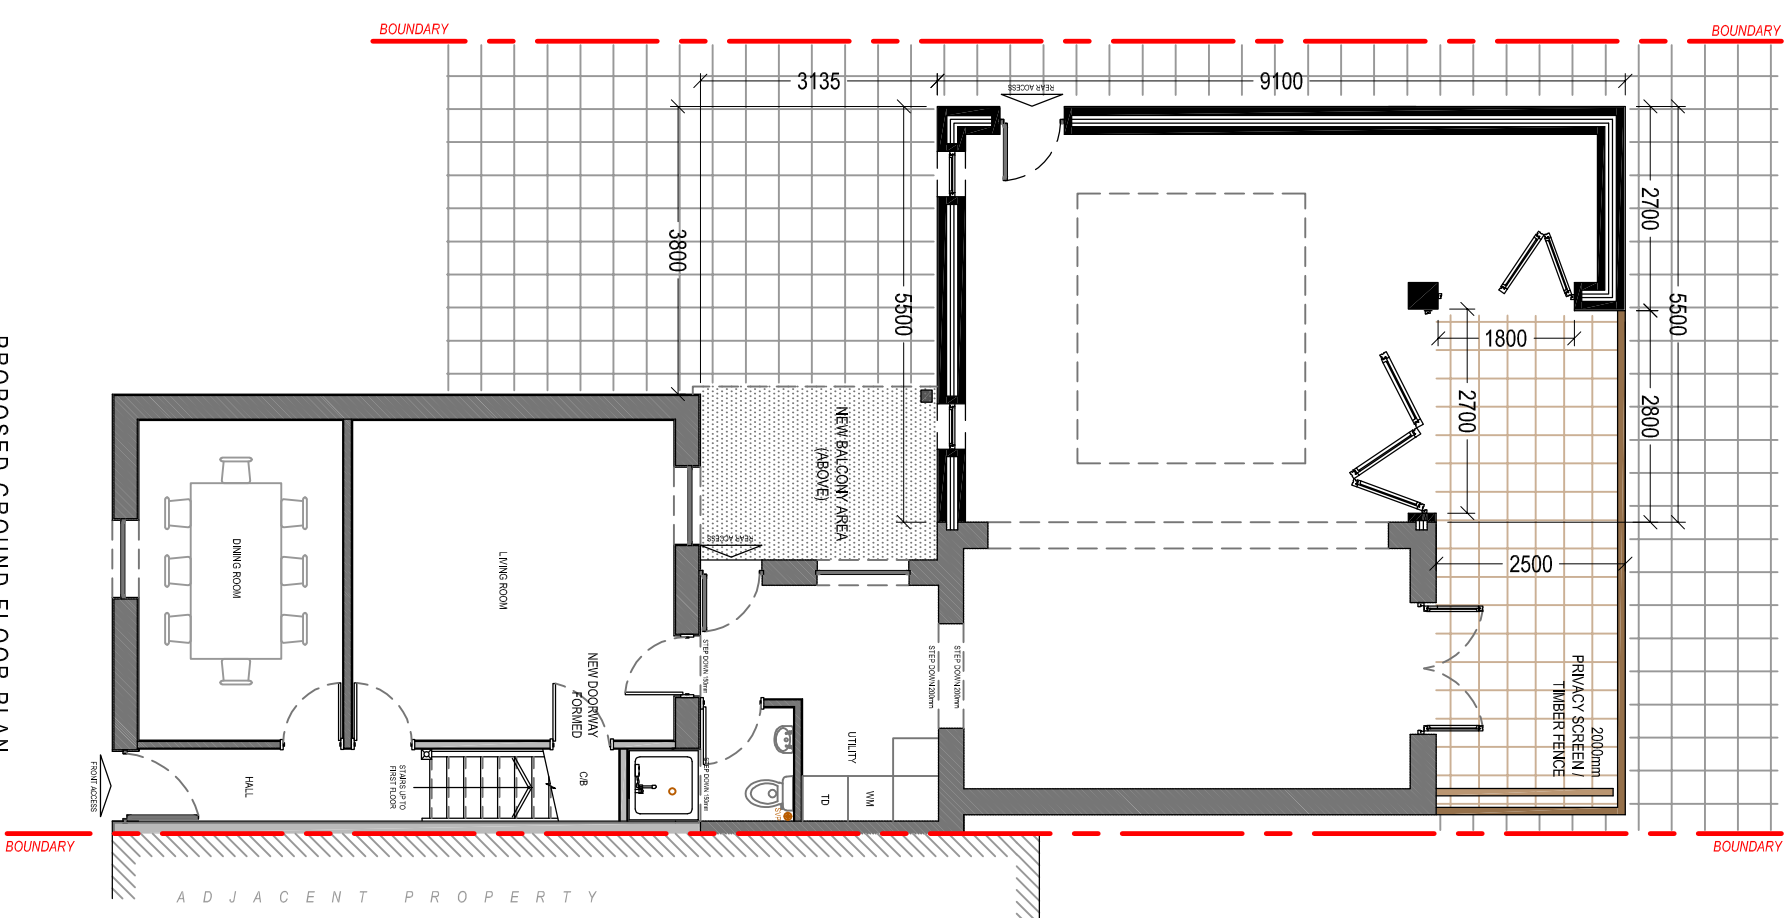
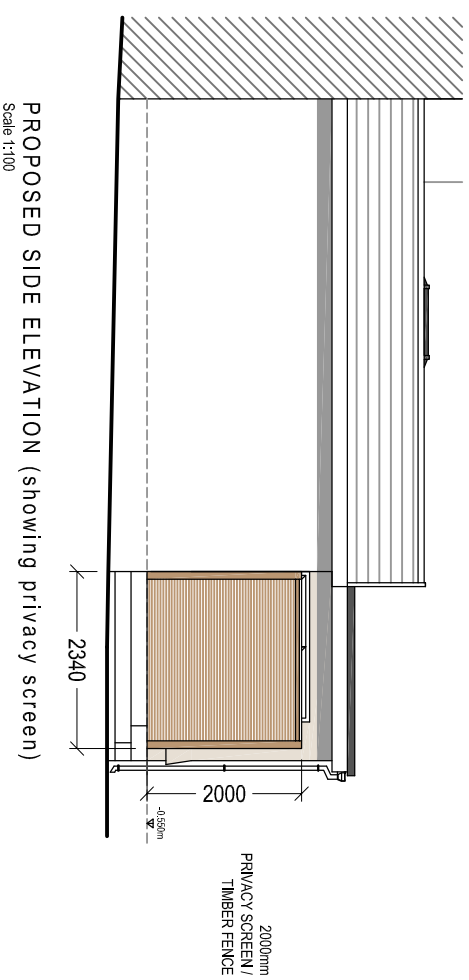
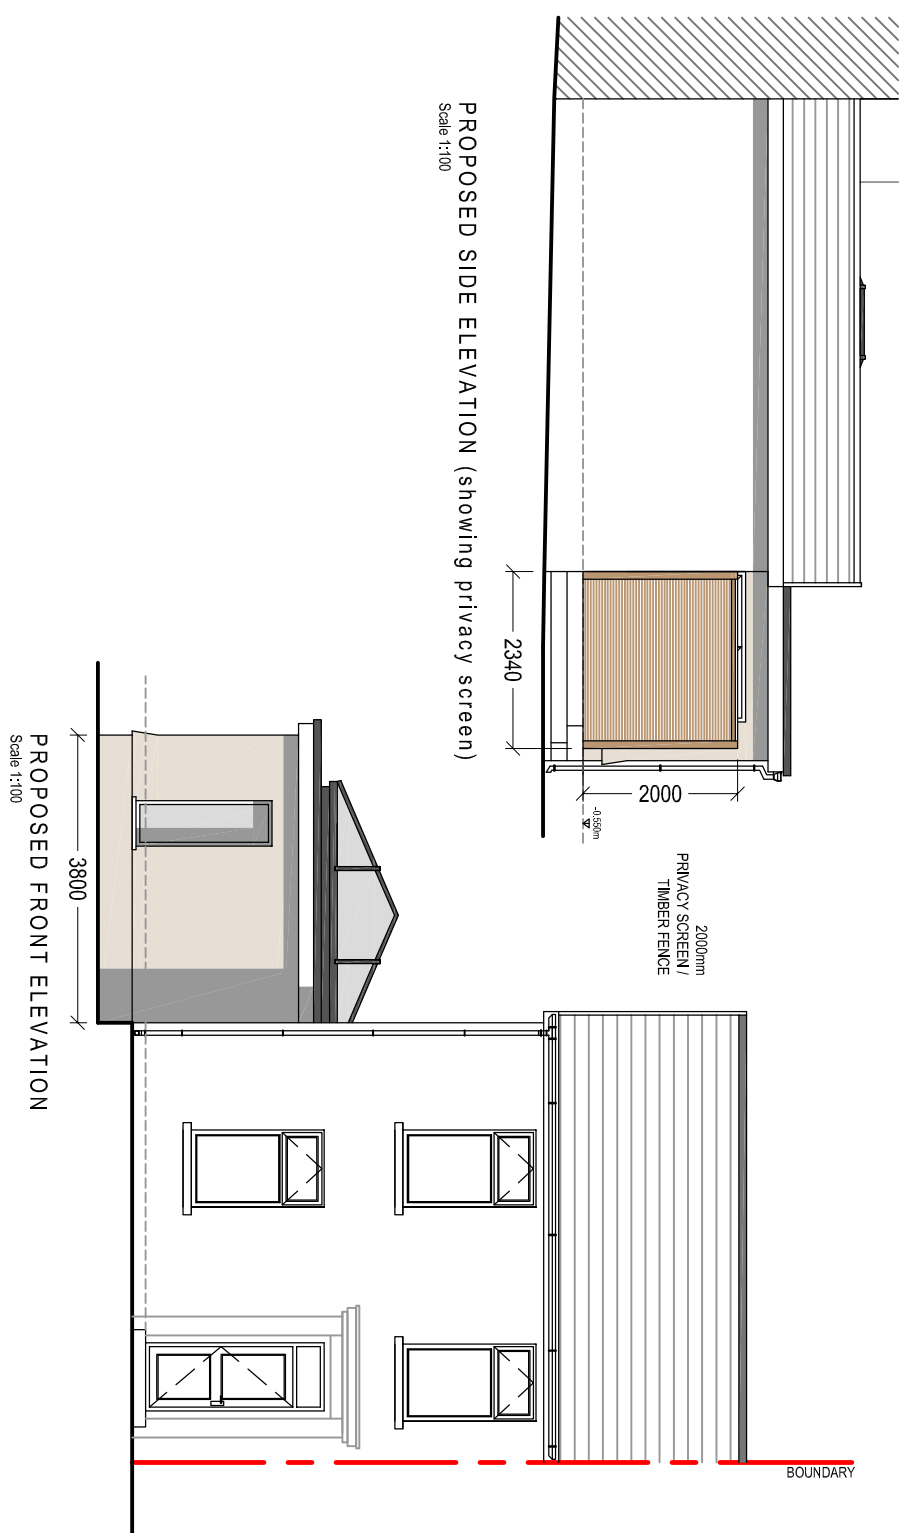
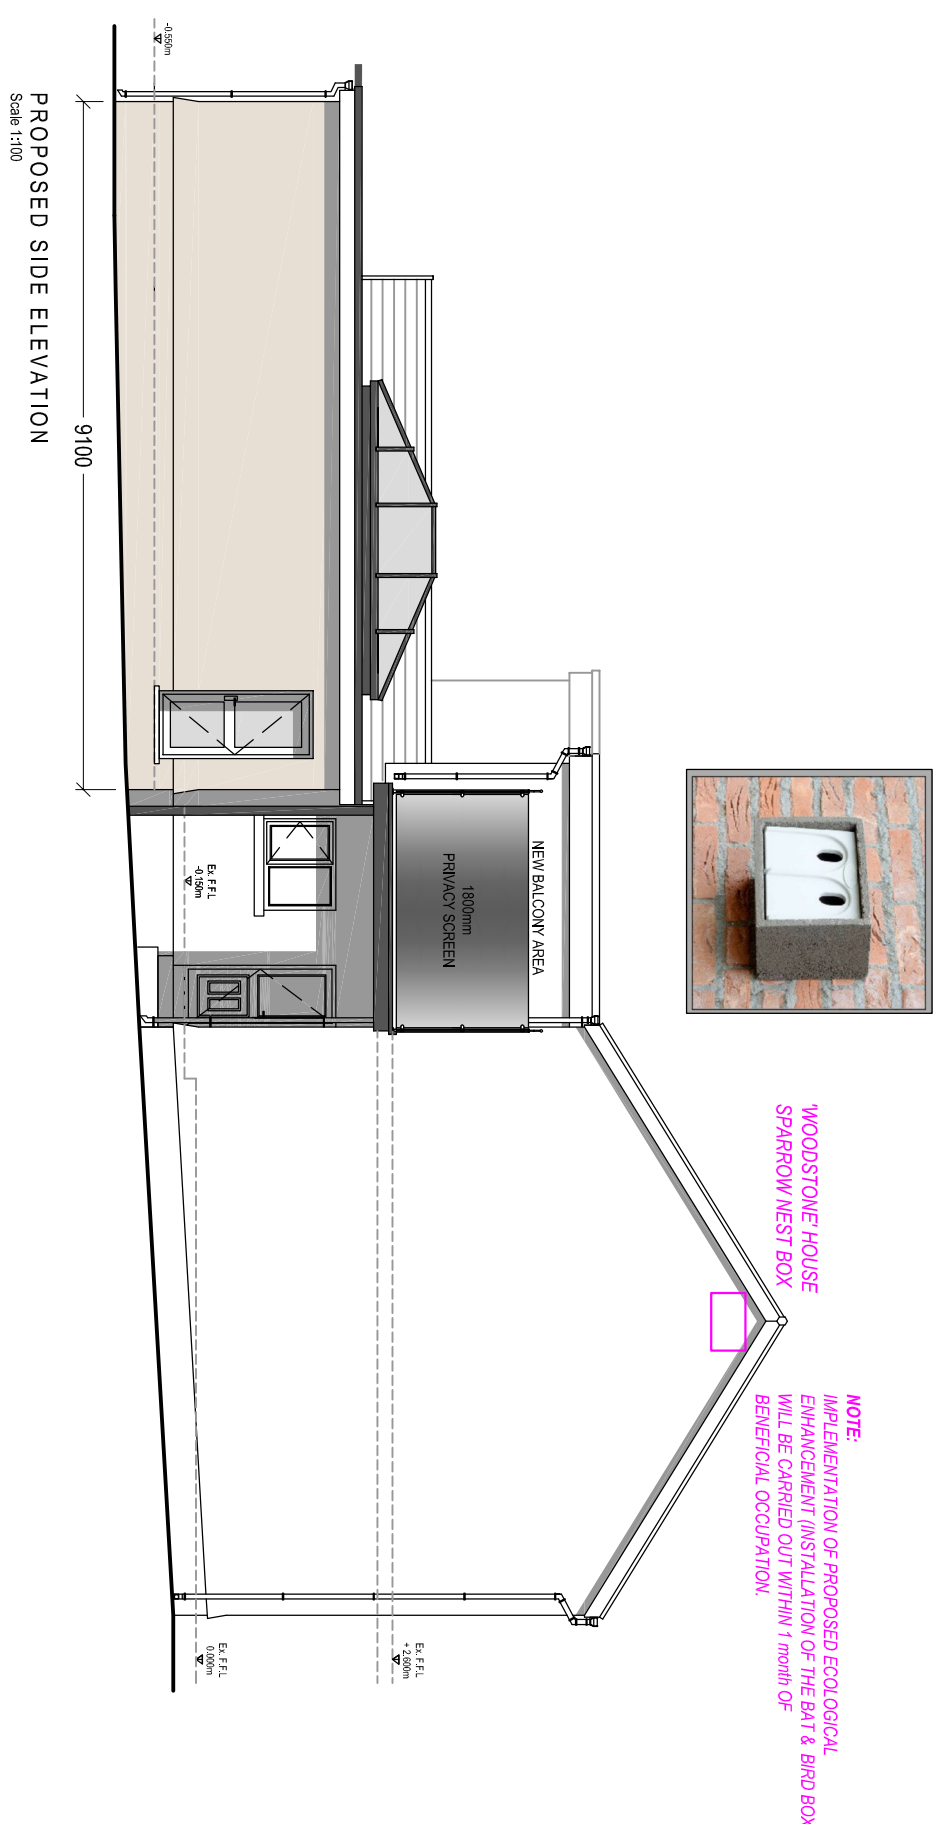


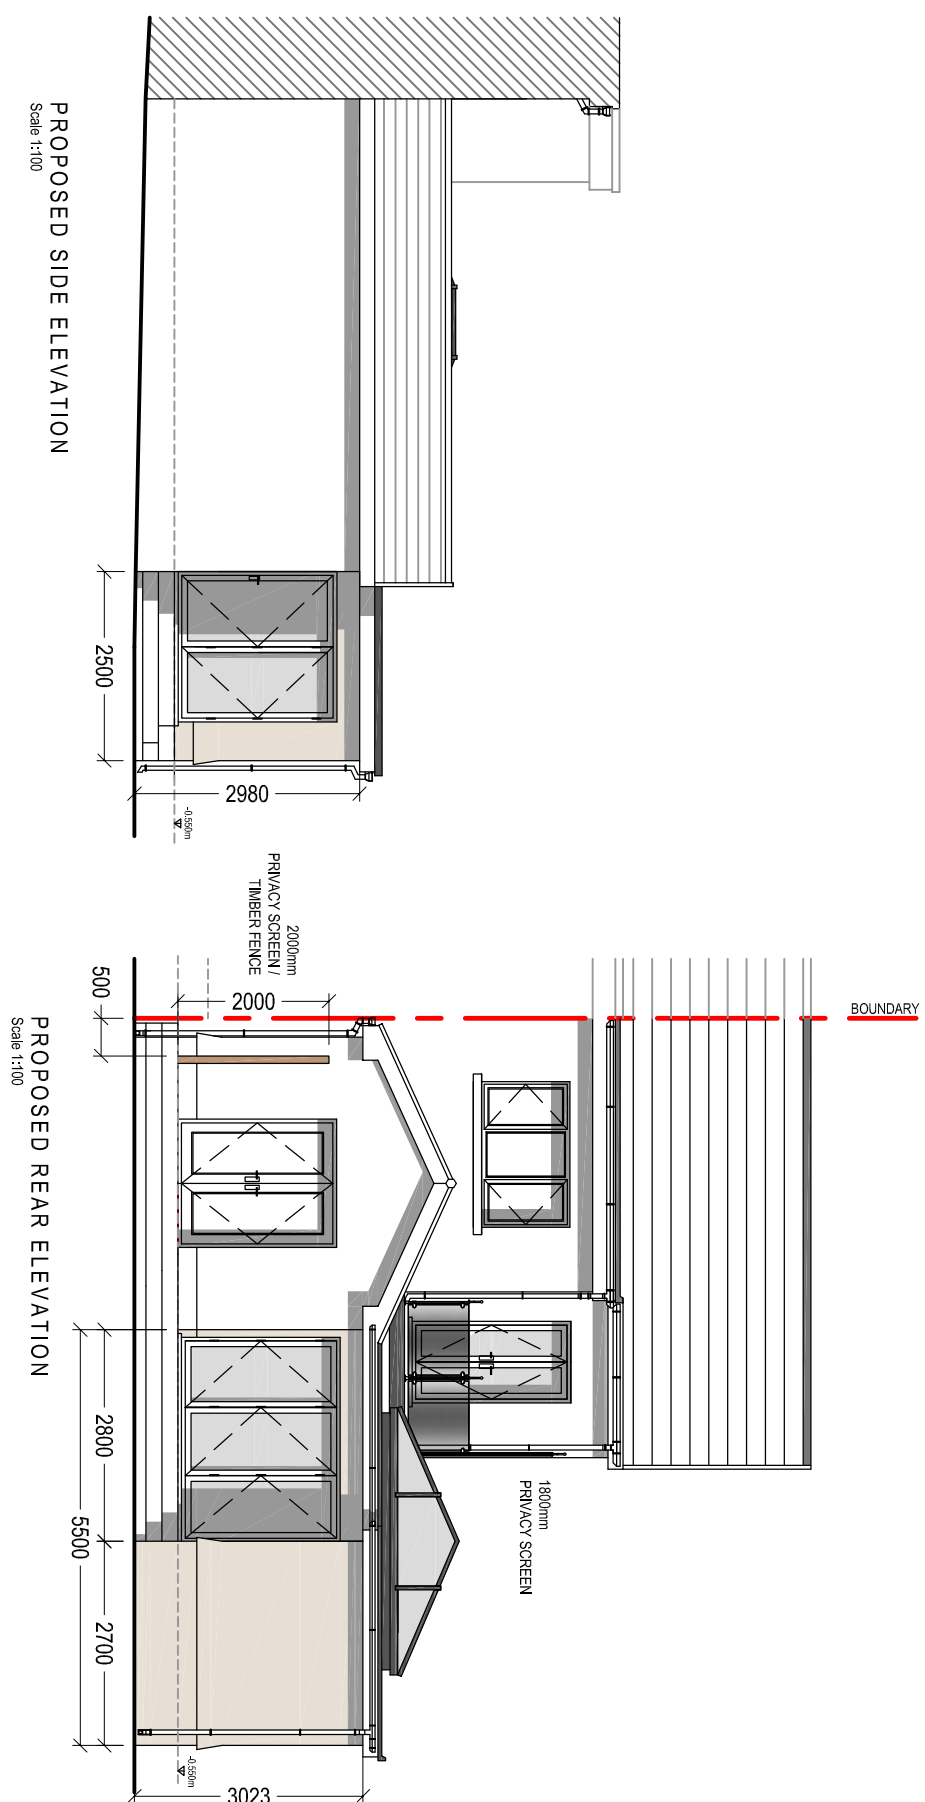

Client:	Mr. and Mrs. P. WHITE 49 BRYNAMMAN ROAD BRYNAMMAN NEATH PORT TALBOT		
Project Title:	PROPOSED DOUBLE STOREY SIDE EXTENSION		
General Notes:	1. Do not scale from this drawing, use typed dimensions only. 2. Dimensions are in millimetres unless otherwise stated.		
Drawing Name:	PLANNING		
Drawing No.:	CPD-004	Revision:	C
Date:	20-04-2025	Revised:	04-02-2026
Scale(s):	1:100	Paper Size:	A2