



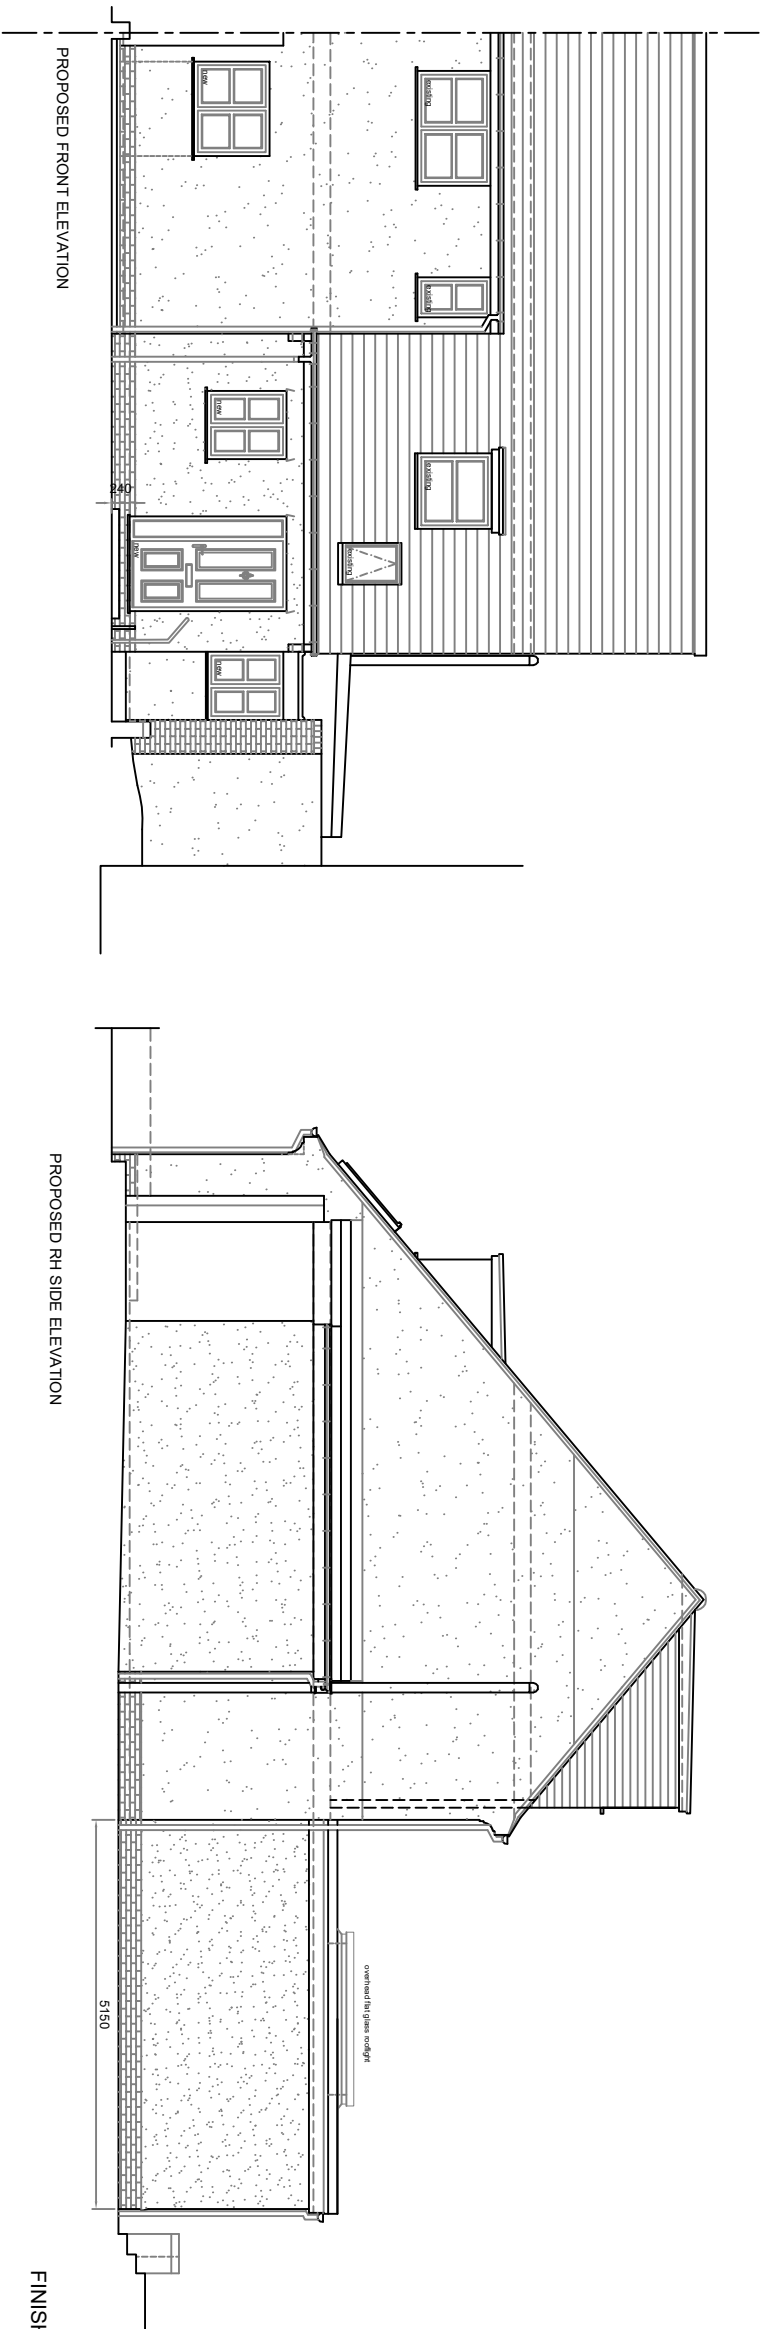

FINISH NOTES:

- General (Proposed) -
 - External Wall Finish - Cream Textured Render (to match existing lower level)
 - Doors - White uPVC (to match ex.)
 - Windows - White uPVC (to match ex. finish to rear windows)
 - Roof - EPDM Rubber sealed membrane
 - Flat Rooflights - Dark Grey aluminium
 - Fascia - White uPVC
 - Soffit - White uPVC
 - Rainwater - White uPVC
- Boundaries -
 - Front - No change to existing
 - Rear Sides - Existing Fences & Block Walls
 - Rear - Existing Fencing & General Landscaping

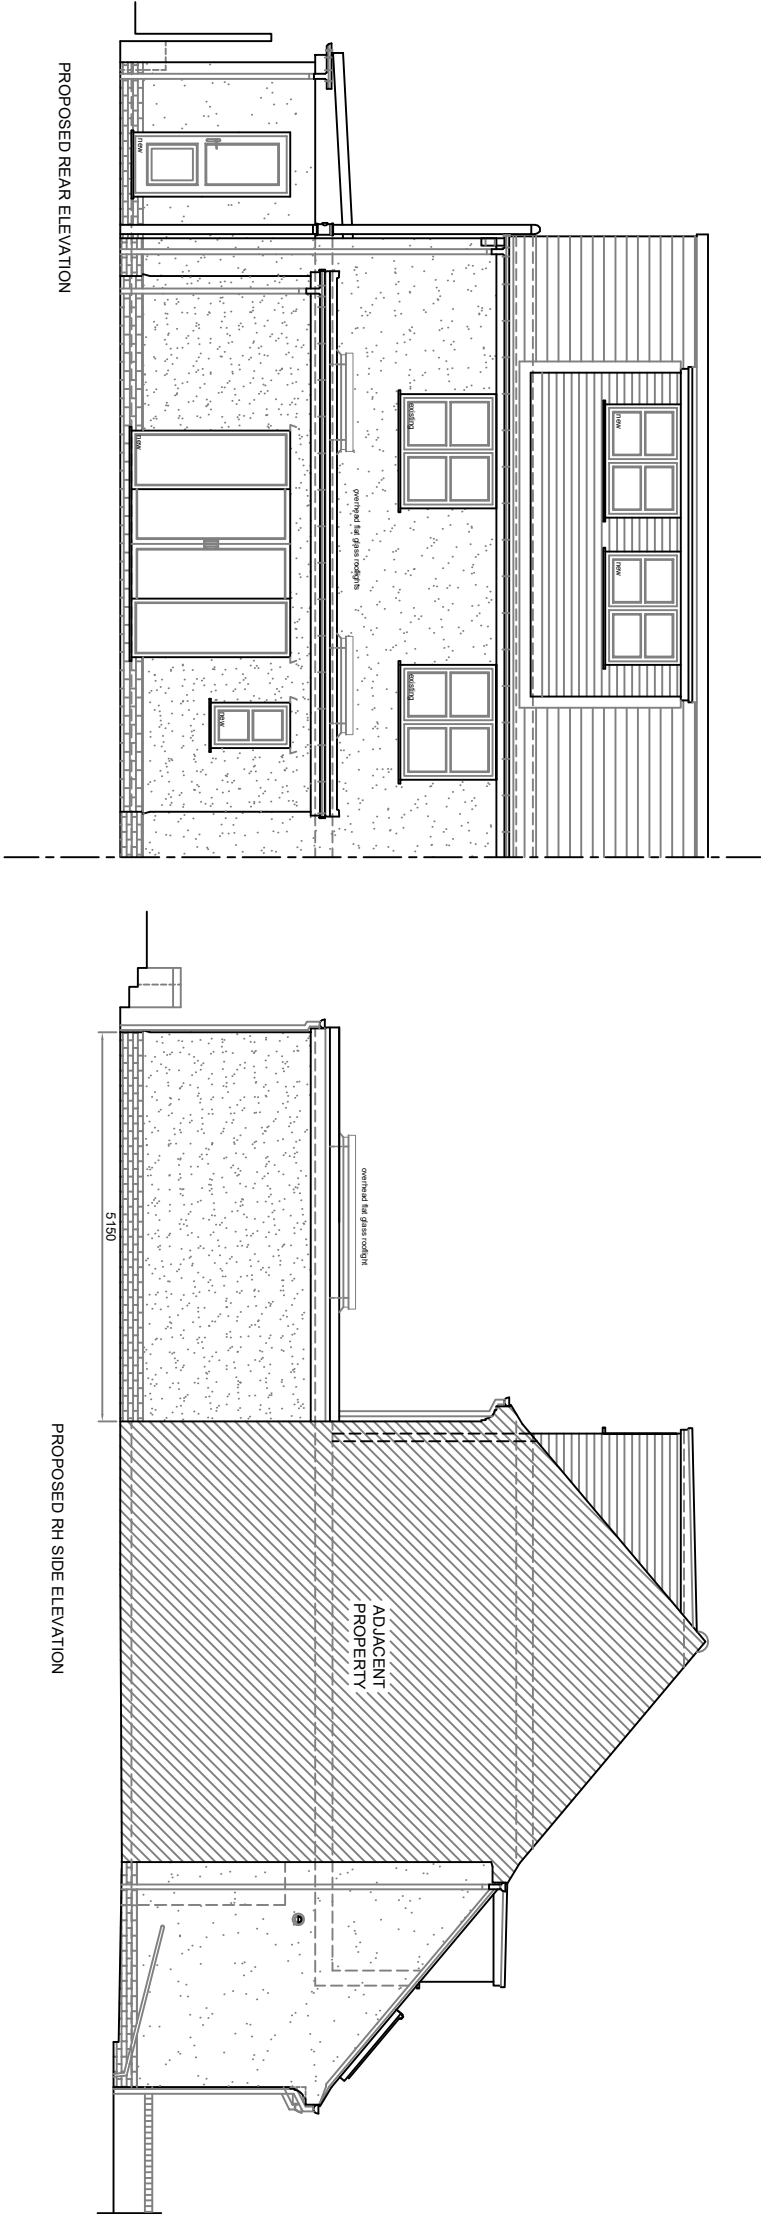

Drawn Title			
PROPOSED BUILDING ELEVATIONS GENERAL ARRANGEMENT			
Drawn By: CLG		Date: 20/11/2025	
Scale: 1:100 @ A3L		Draw No: 25-489P/112	
REV	A	B	C

C	Plans & Elevations amended according to advice from WW for BOS Agreement.	18/02/26
B	Plans & Elevations amended as advised.	06/01/26
A	Plans amended as advised.	19/12/25
Rev	Description	Date

07800 789453
01639 282789
carolineg@seagreydesign.co.uk
www.seagreydesign.com
design for: extensions / house renovations / conversions

SEAGREY

Site
ANTON & MAUREEN WROBLEWSKI
55 RHYD-HIR
NEATH ABBEY, NEATH SA10 7HR