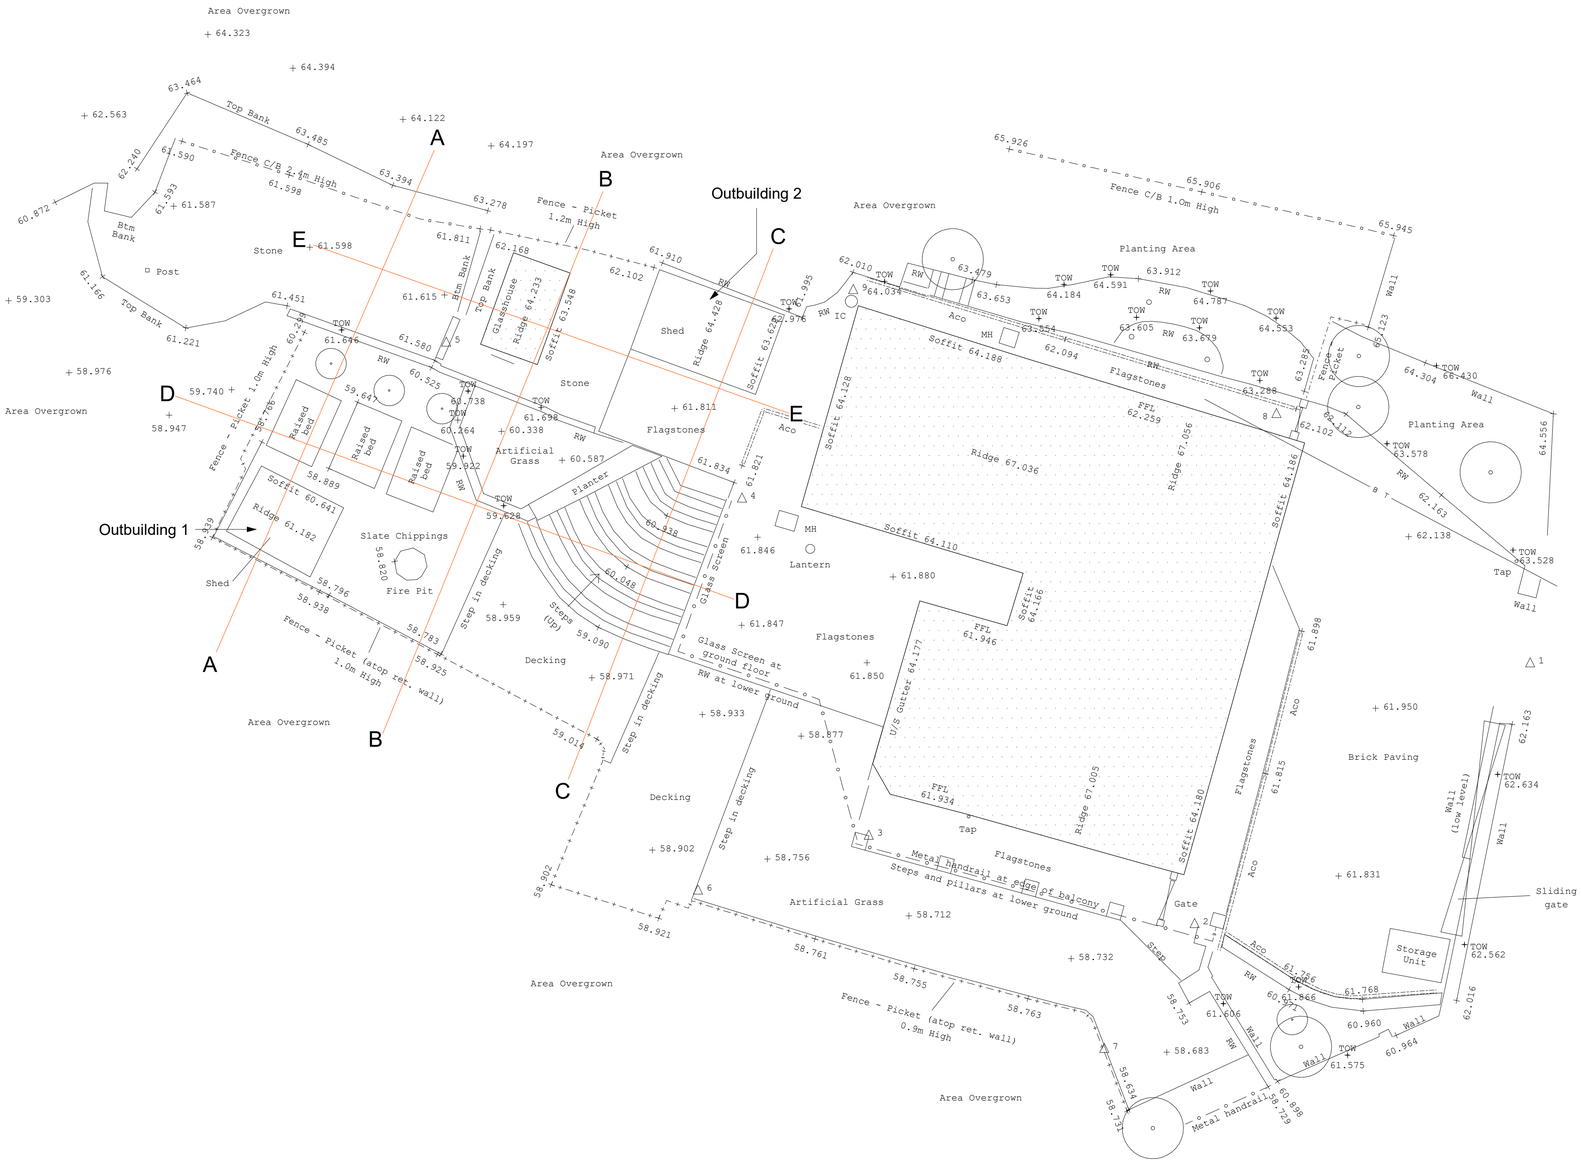

1 Topo with Sections

1 : 100

Planning

architectural designs

9 Pine tree close
Burry port
Carmarthenshire, SA16 0TF

Telephone
01554833725
07837594671

No.	Description	Date

1B Broomhill, Port Talbot

Topo

Project number	Project Number
Date 23/01/2026	Issue Date
Drawn by	Author
Checked by	Checker

A101

Scale 1 : 100

23/01/2026 08:48:18