




Filename: \\web107c-pdfs01\shared_projects\333701268\01_WPD\04_Drawing\CDMT-HYD-XX-XX-DR-C-3210_P01_3211_P01-Rising main Cross Sections.dwg

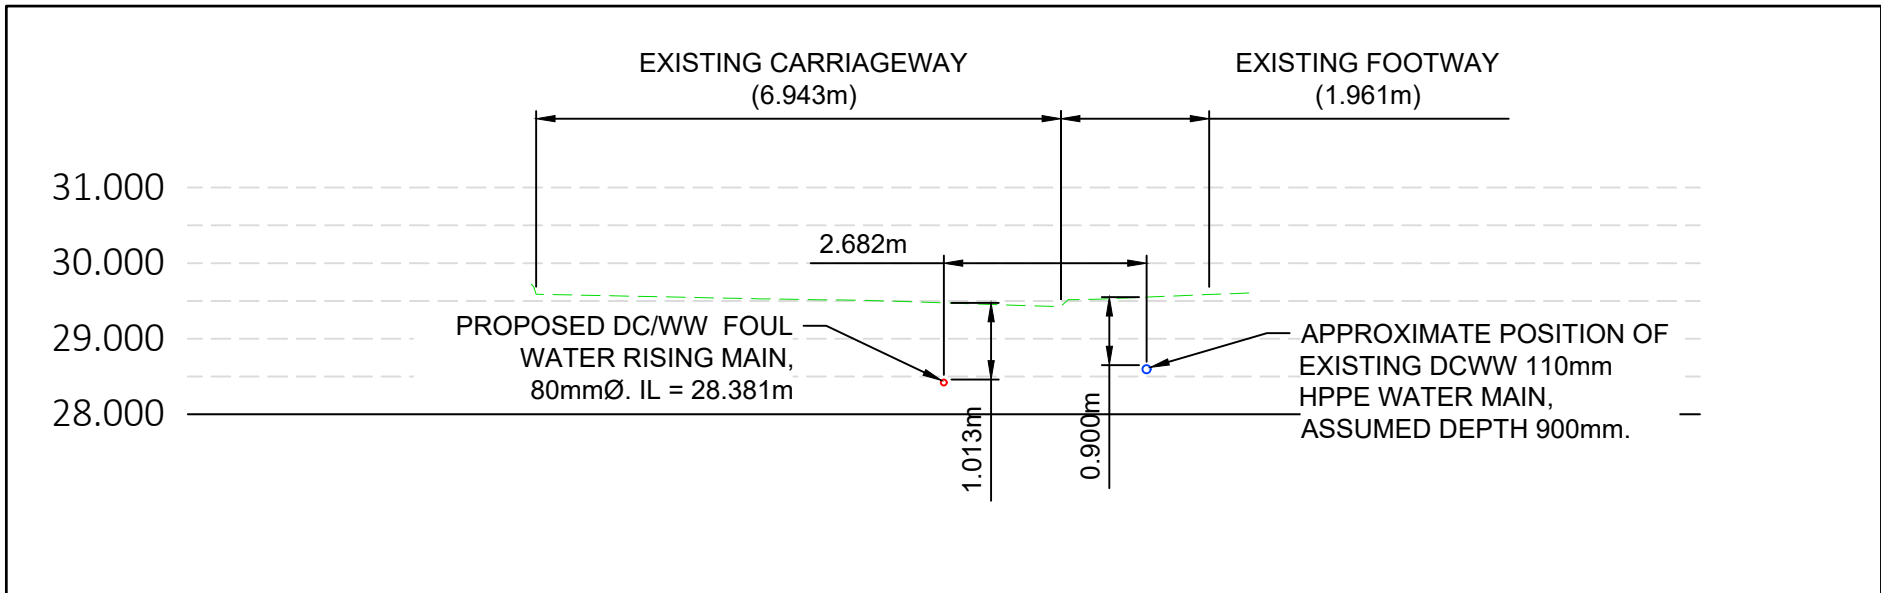


RISING MAIN CROSS SECTION
 CHAINAGE 200.000

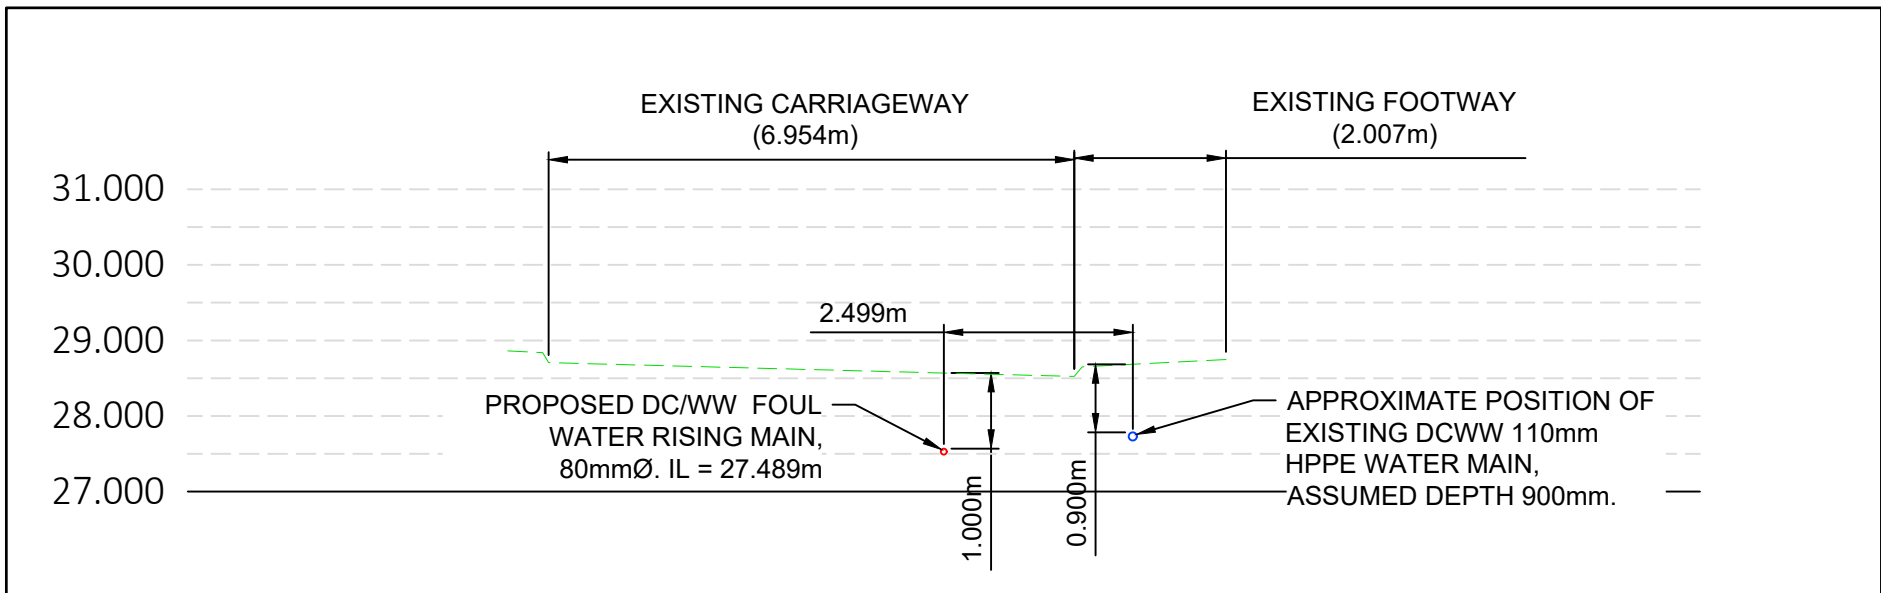


RISING MAIN CROSS SECTION
 CHAINAGE 150.000

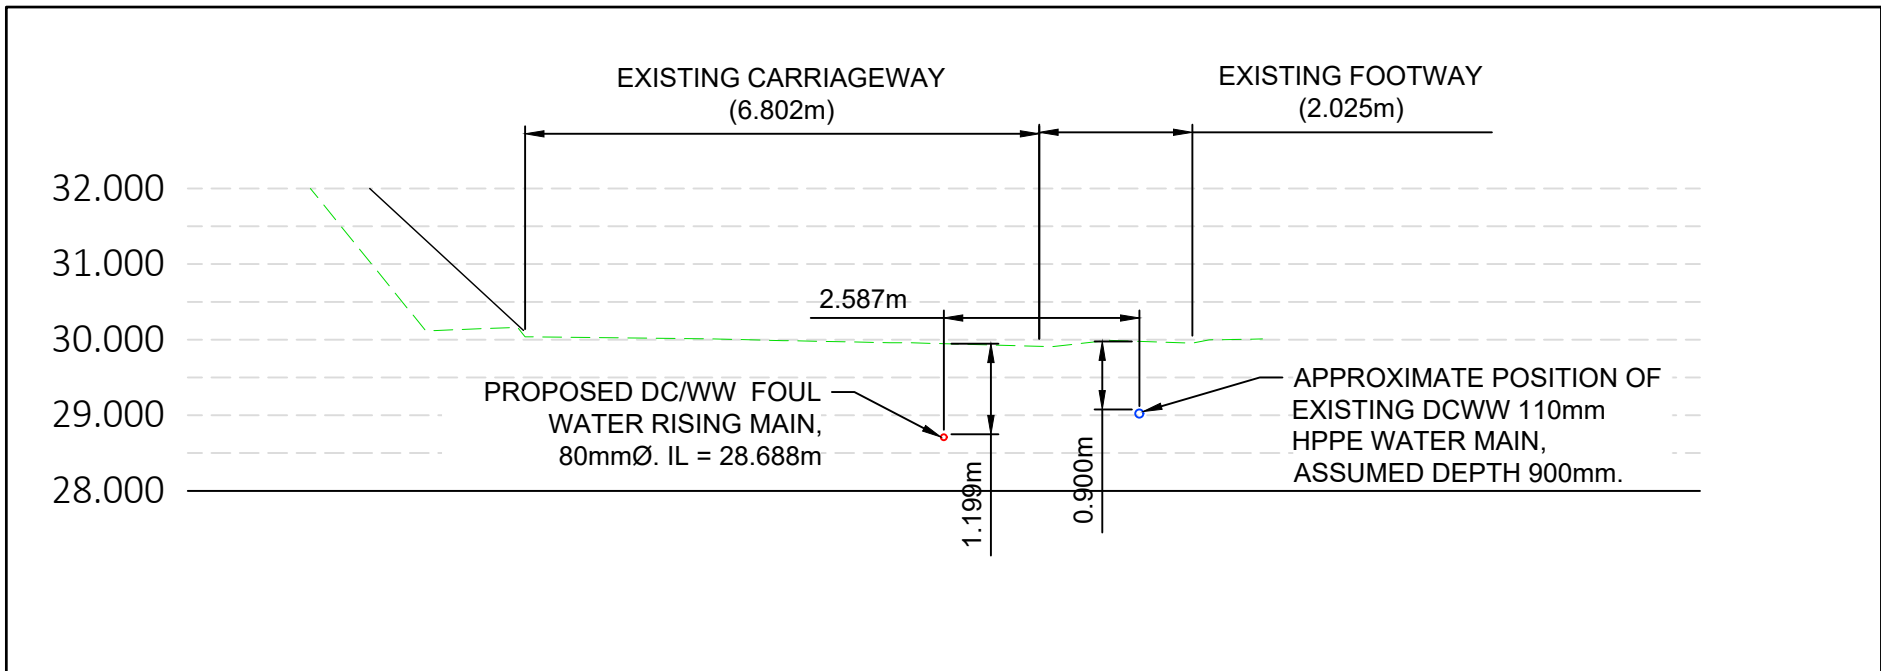


RISING MAIN CROSS SECTION
 CHAINAGE 100.000

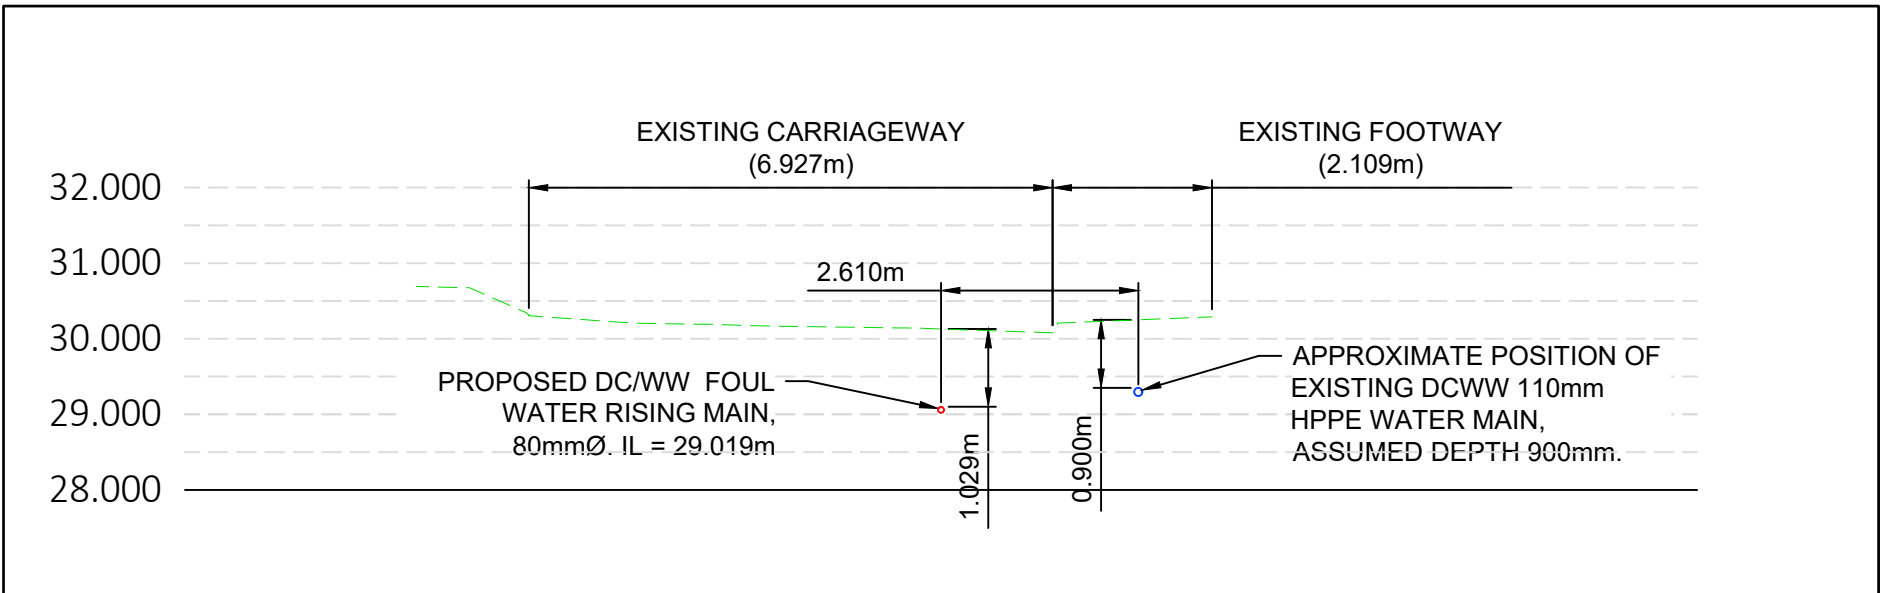

RISING MAIN CROSS SECTION
 CHAINAGE 350.000

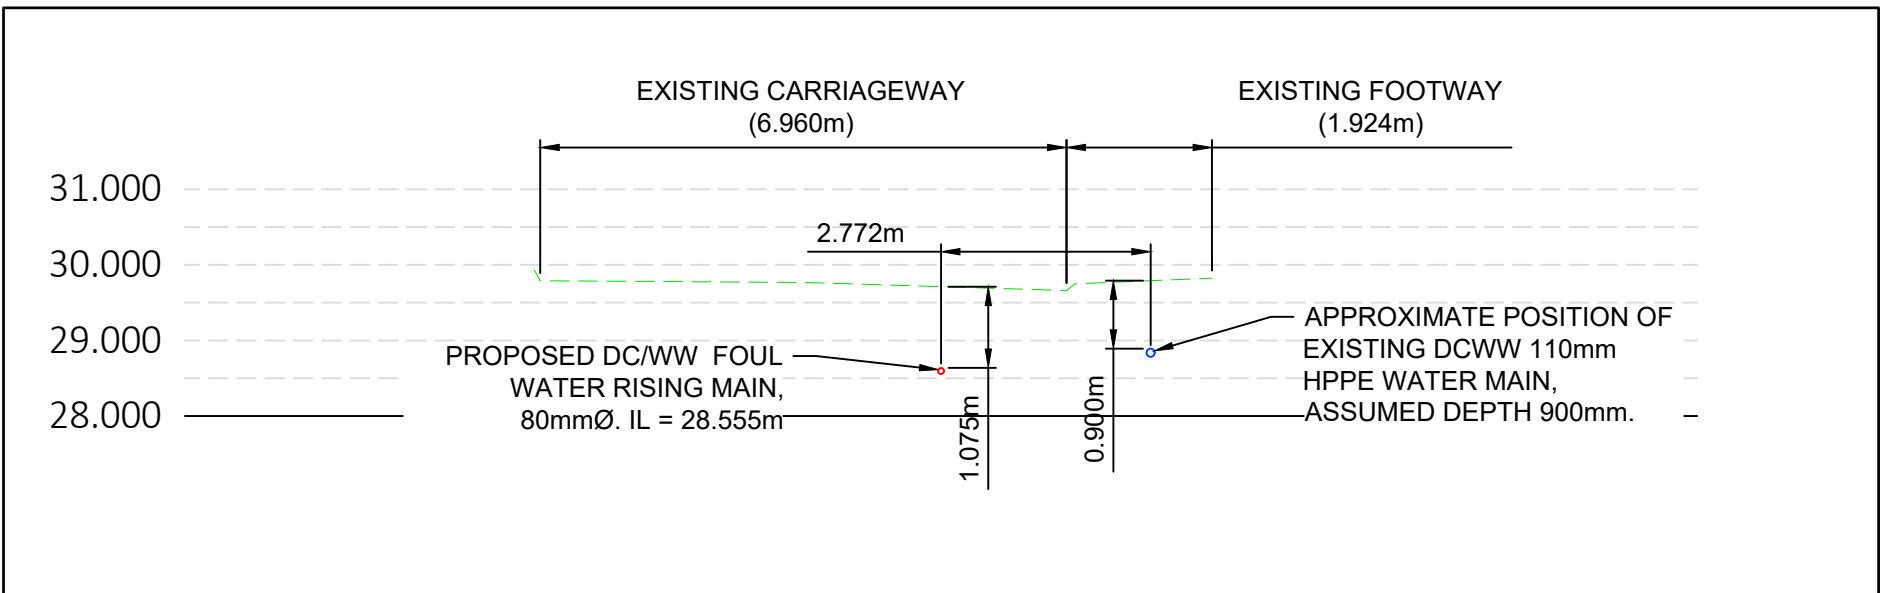

RISING MAIN CROSS SECTION
 CHAINAGE 300.000

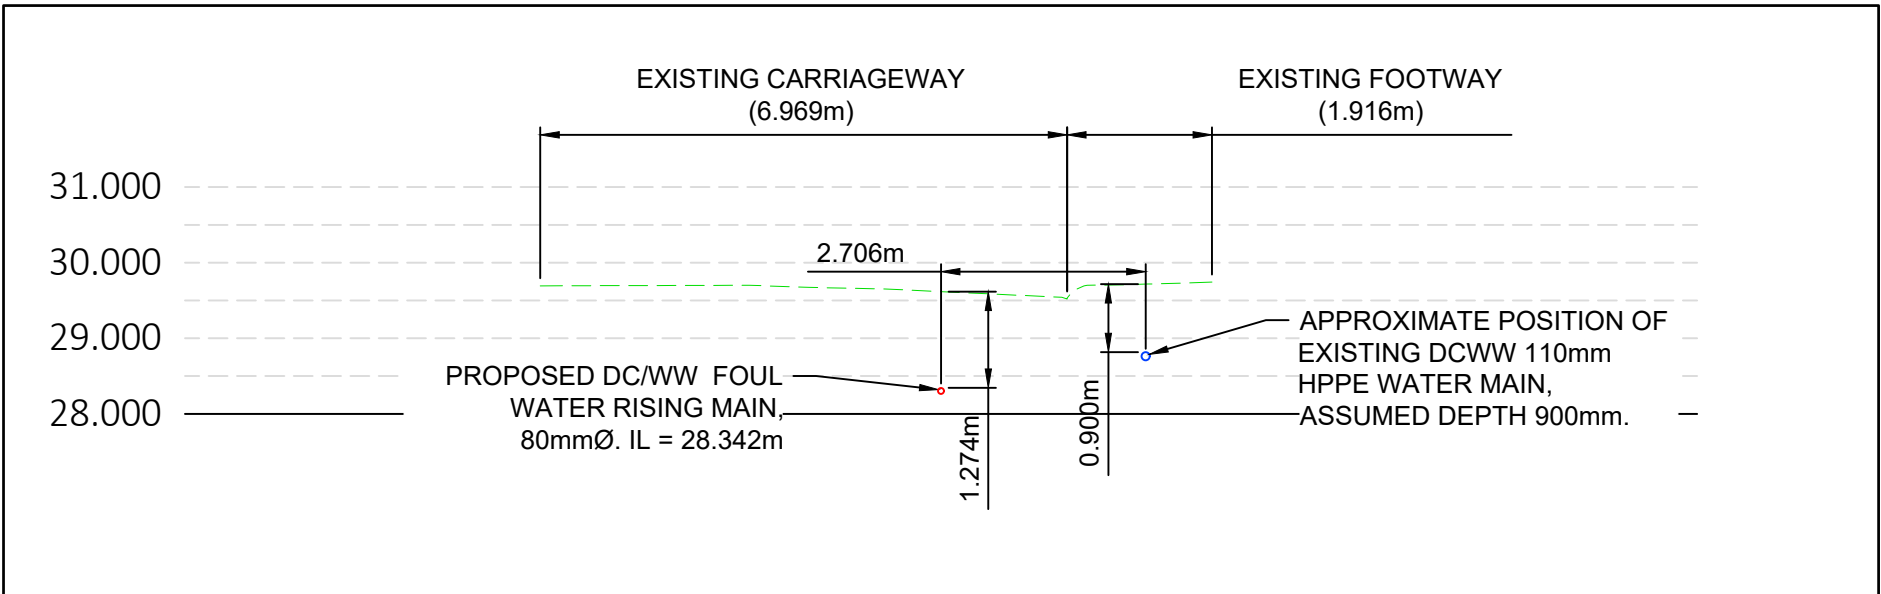

RISING MAIN CROSS SECTION
 CHAINAGE 250.000

DO NOT SCALE

General Notes:

- Drawing to be read in conjunction with all other relevant project drawings
- Use of this drawing does not absolve the client from his responsibilities under the Health and Safety: The Construction Design and Management Regulations 2015. The Principal Designer is required to contact Hydrock Consultants prior to permitting this drawing to be used in connection with any construction works.
- The drawing shall be read in conjunction with the health and safety information provided and/or within the pre-construction information.
- Before commencement of works associated with the drawing refer to all relevant health and safety information for the works including residual risk information.
- The drawing has been based on information provided by other parties and Hydrock do not warrant the accuracy of this information.
- The drawing indicates the design intent for the works and items/service routes in such detail as to indicate the design. The drawing does not show all components that may be necessary to locate services in a fully coordinated manner.
- It is known that existing utility company underground services and apparatus is present within the proposed works area and it is the Contractors responsibility to locate existing services on site accurately.
- The Contractor should comply with hsl(g) 47 "Avoiding Danger from Underground Services" when excavating around existing services.
- The Contractor is to verify the line, level and diameter of existing sewers before commencing drainage works.
- The contractor should allow for all necessary investigative work (cat detection, trial holes, etc.) to determine route and depth of all underground services to avoid damage and preserve supplies to existing users
- The drawing shall be used for the intended purpose only and Hydrock does not warrant the accuracy of this information.
- Dimensions shall not be scaled from the drawing and the contractor shall be responsible for obtaining all dimensions and level's on site for the actual setting out of the works.
- Hydrock is not responsible for checking dimensions on site.
- Hydrock is not responsible for setting out grid lines, building line etc
- Hydrock is not responsible for dimensions used in the ordering and manufacturing of equipment and this shall be the responsibility of the contractor.
- All figured levels are in metres and related to existing survey grid & datum unless noted otherwise
- All figured dimensions are in metres unless noted otherwise.

REVISIONS

P01	FOR INFORMATION	13.02.26	MPC		IMH
Rev.	Revision Notes	Date	Drawn By	Checked	Approved


Hydrock
now


Third Floor, Wharton Place
13 Wharton Street
Cardiff
CF10 1GS
t: +44(0)2920 023665
e: cardiff@hydrock.com

CLIENT

MCDONALDS RESTAURANTS LTD

PROJECT

MCDONALDS PONTARDAWE

TITLE

RISING MAIN CROSS SECTIONS
SHEET 02 OF 02

HYDROCK PROJECT NO. C-15297-C		SCALE @ A1 1:100	
STATUS DESCRIPTION SUITABLE FOR INFORMATION			STATUS S2
DRAWING NO. PNT-HYD-XX-XX-DR-C-3211			REVISION P01