



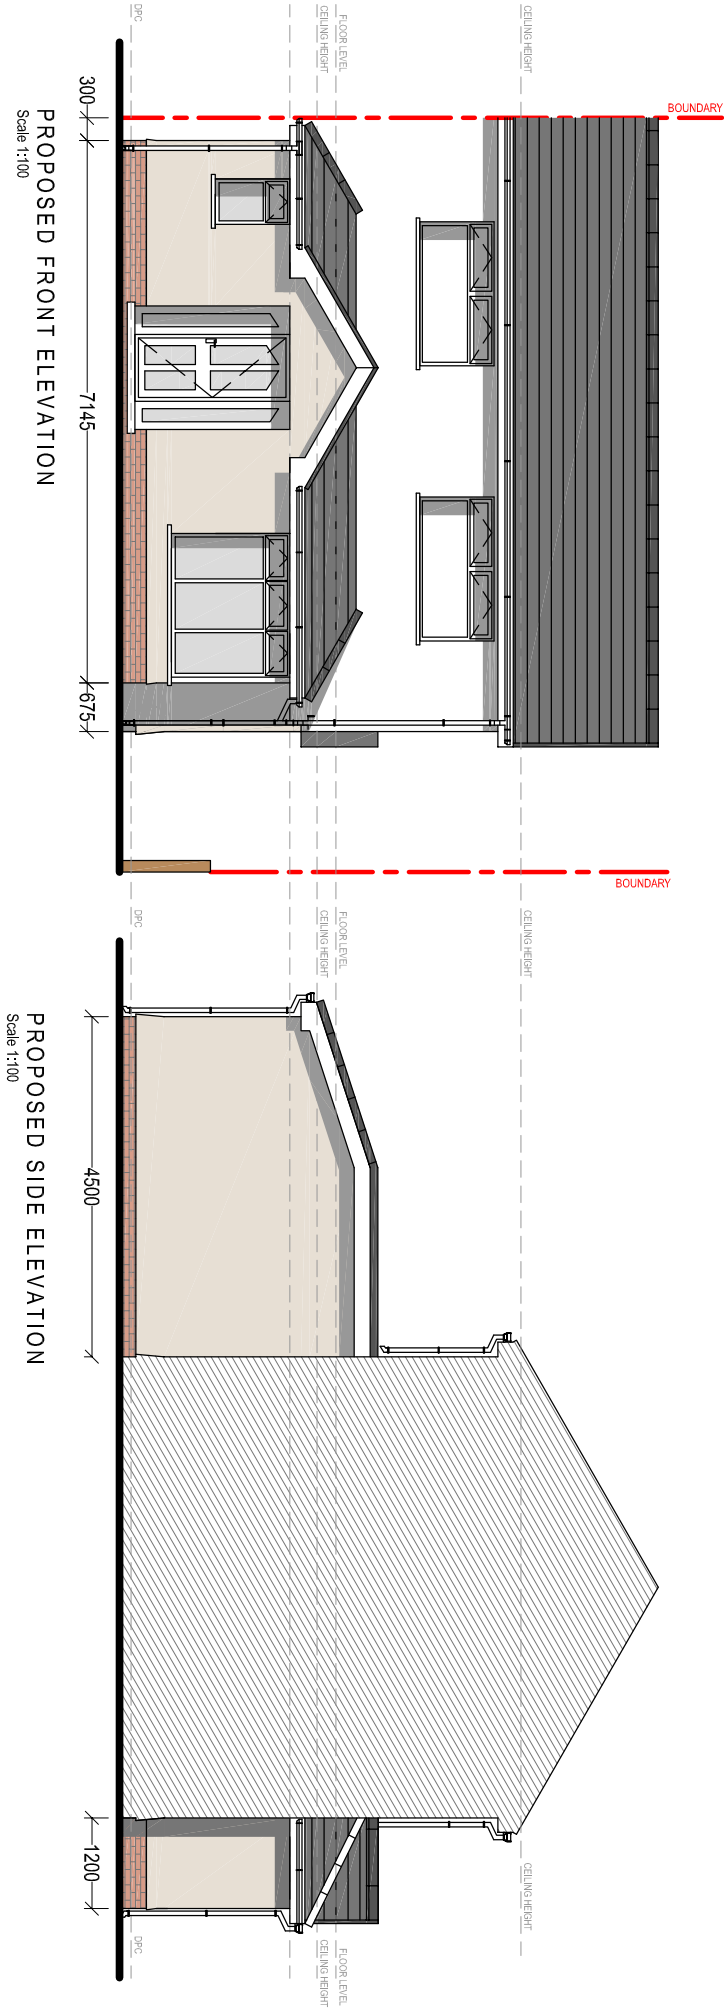

WOODSTONE HOUSE  
SPARROW NEST BOX

NOTE:  
IMPLEMENTATION OF PROPOSED ECOLOGICAL  
ENHANCEMENT (INSTALLATION OF THE BIRD BOX)  
WILL BE CARRIED OUT WITHIN  
1 month OF BENEFICIAL OCCUPATION.

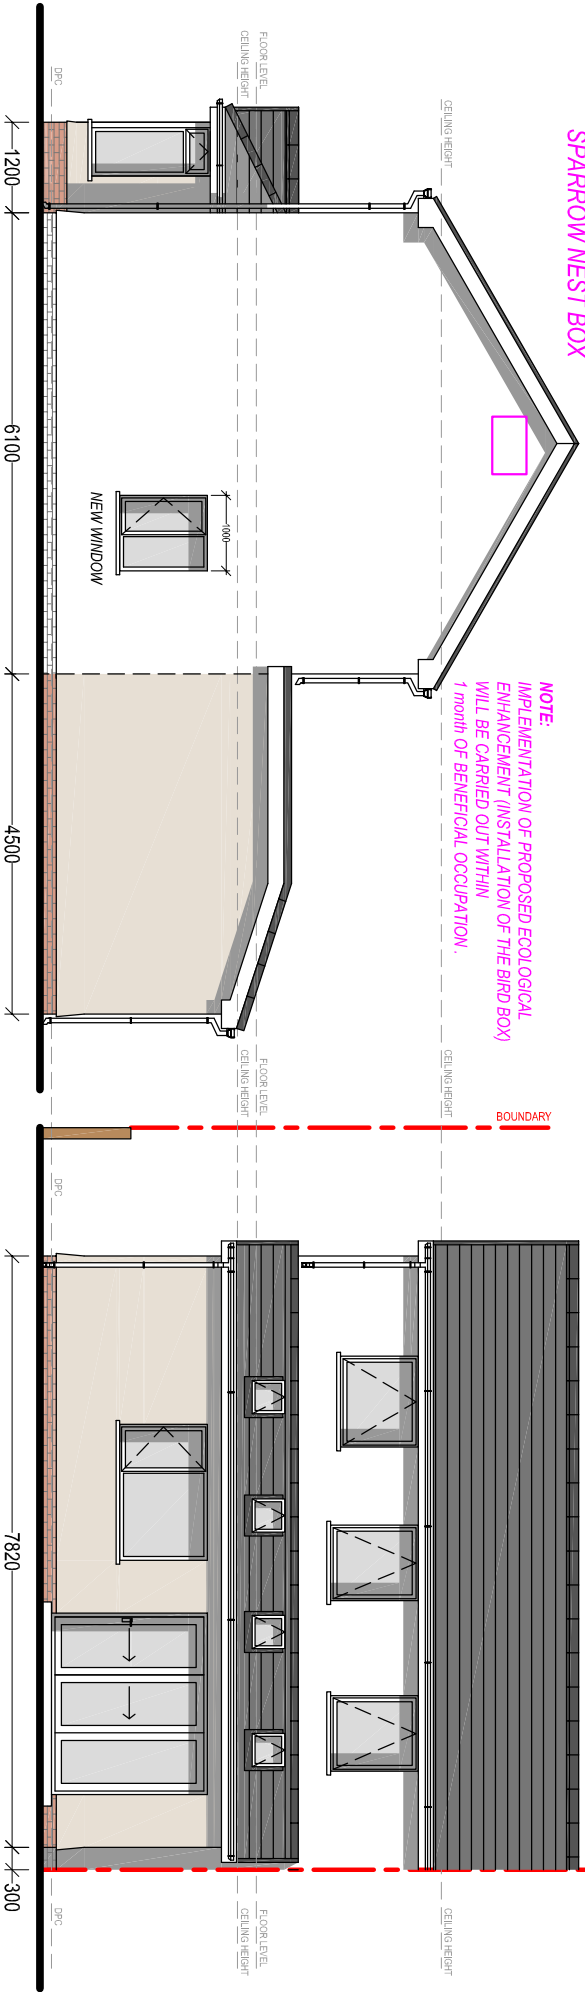

Client:

Mr. & Mrs M. Davies  
18 Heol Mabon,  
Cwmavon,  
Neath Port Talbot,  
SA12 9PD

Project Title:

PROPOSED SINGLE STOREY  
REAR EXTENSION  
& FRONT PORCH / BAY WINDOW

General Notes:

1. Do not scale from this drawing. Take figures dimension only  
2. Dimensions are in millimetres unless otherwise stated.

Drawing Issue:

PLANNING

|                                    |            |             |            |
|------------------------------------|------------|-------------|------------|
| Drawing Title: PROPOSED ELEVATIONS |            |             |            |
| Drawing No:                        | CPD-004    | Revision:   | B          |
| Date:                              | 15-12-2025 | Revised:    | 24-02-2026 |
| Scale(s):                          | 1:100      | Paper Size: | A3         |



Cwm Planning & Design Ltd.  
(Civil, Structural & Architectural)