
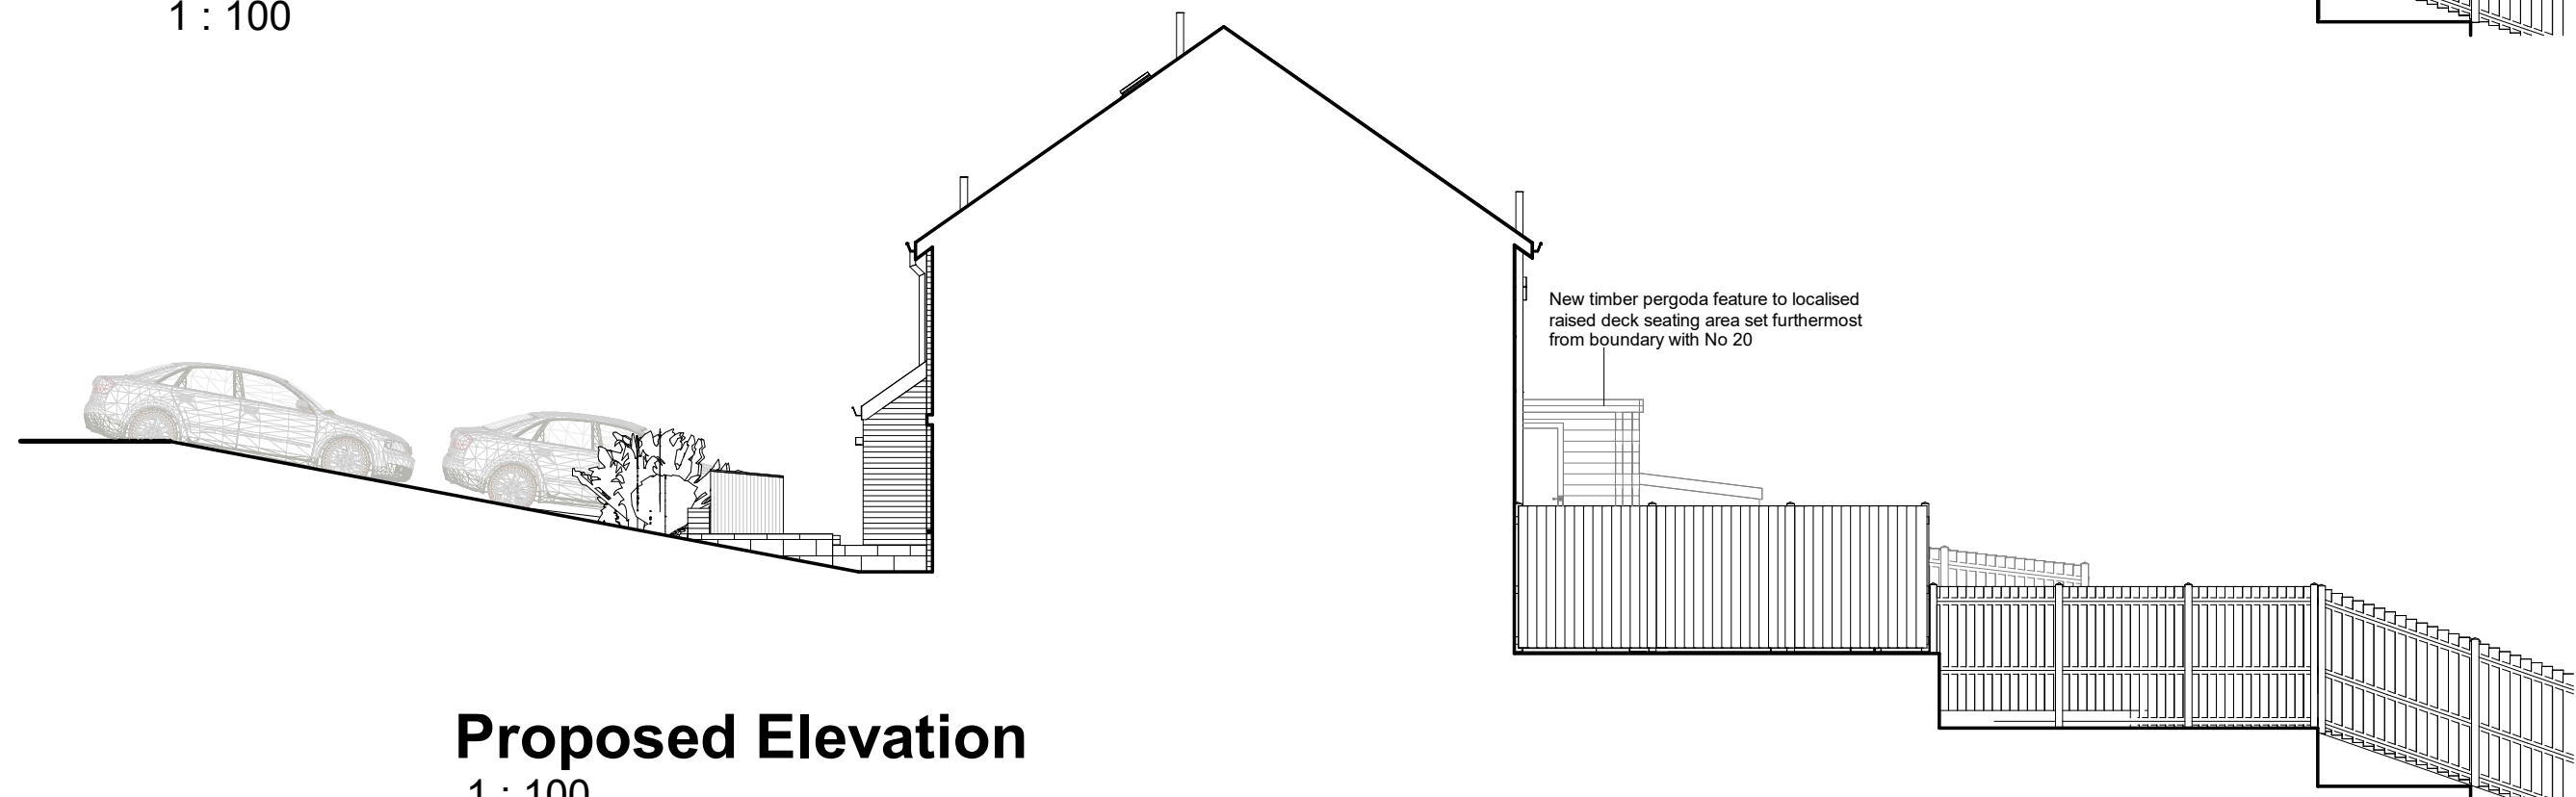


0m 2m 4m 6m 8m 10m

SCALE 1:100 @ A3

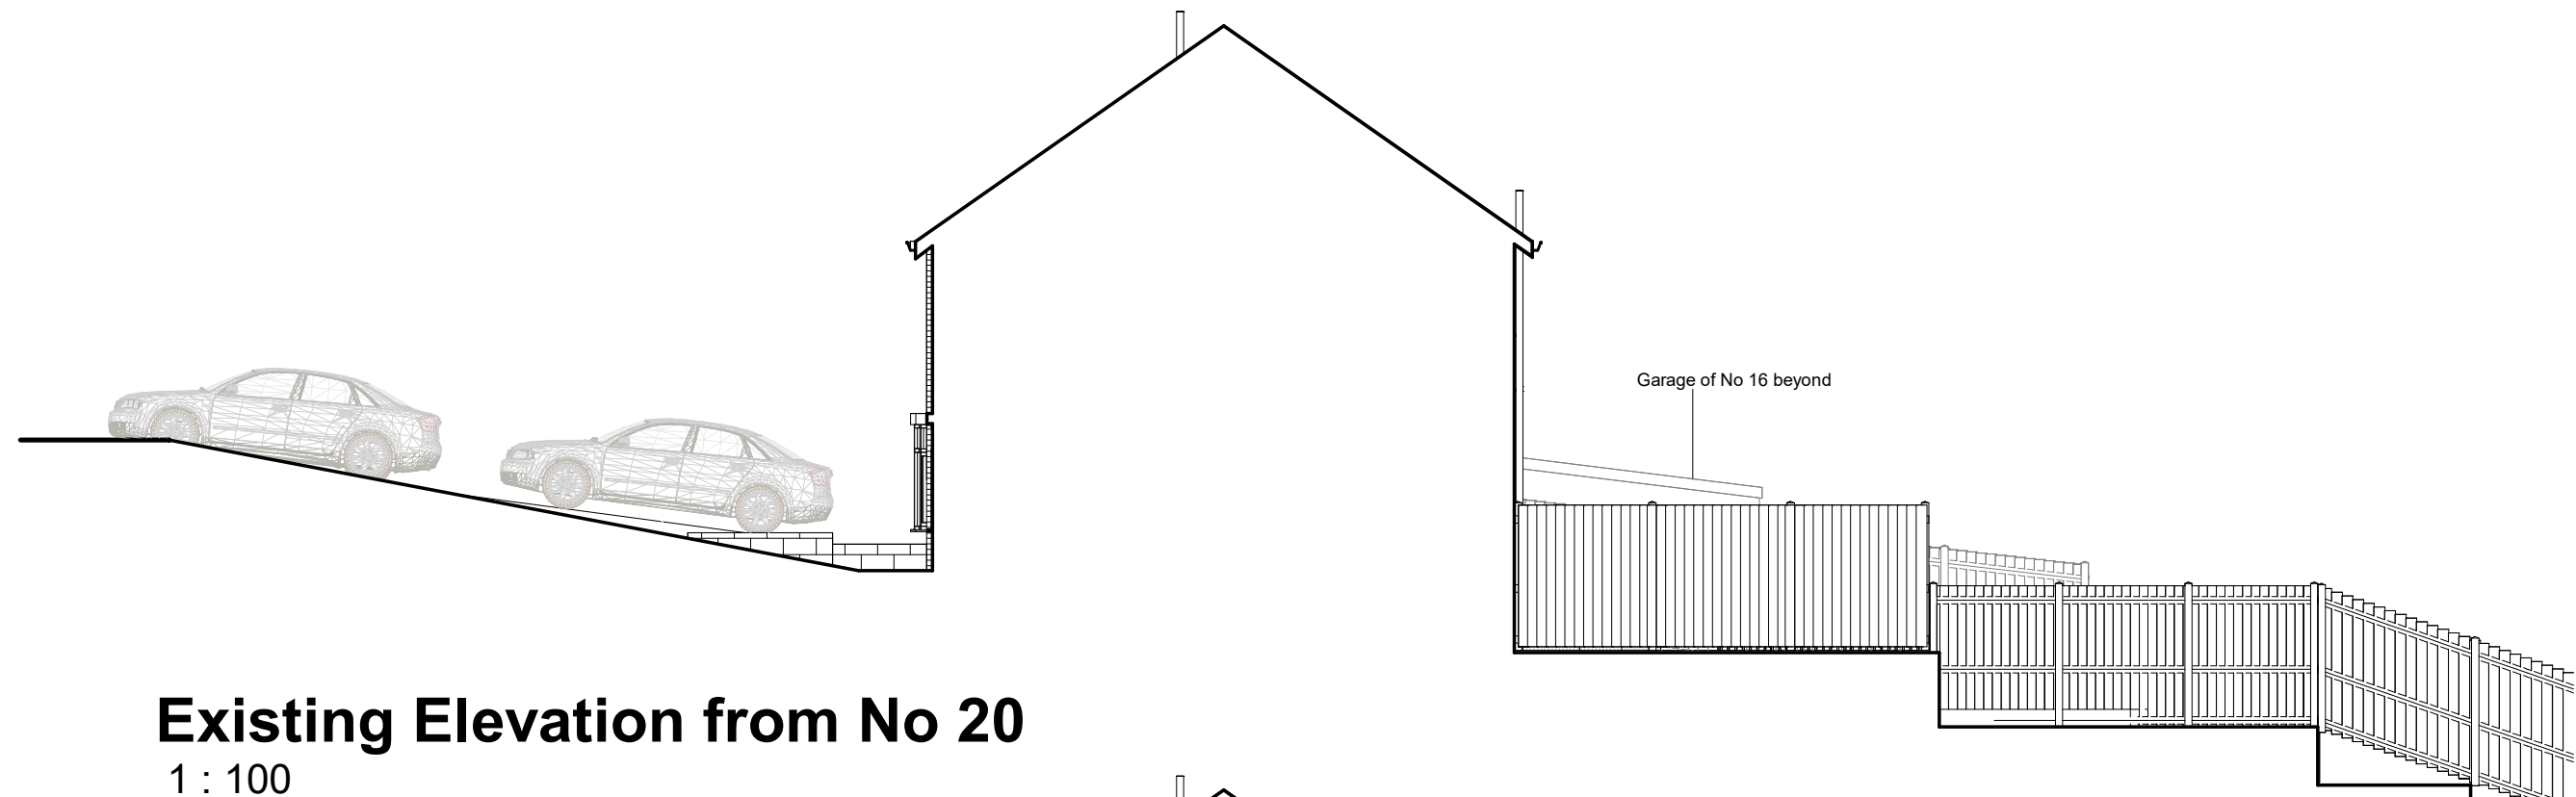

REV

A113

Existing & Proposed Elevations from No 20
Proposed Extension to 18 Castle Drive, Cimla SA11 3UY

Project number	891
Date	JAN 2026
Drawn by	MD
Scale	As indicated@A3



mjdesign
Architectural Services Ltd 07803 132478