


SCALE 1:50 @ A3



Gravelled strip at base of lawn

Existing sloping front lawn contributes to surface water runoff and localised ponding adjacent to the property and main entrance during periods of rainfall. The proposed porch, re-graded levelled area for discreet bin storage, and new stepped approach will allow external levels to be rationalised to promote improved surface water runoff away from the building and enhance access to the entrance.

Existing sloped concrete driveway is dilapidated in several areas requiring structural engineer review of new works proposed to construct localised new retaining wall structure & path steps

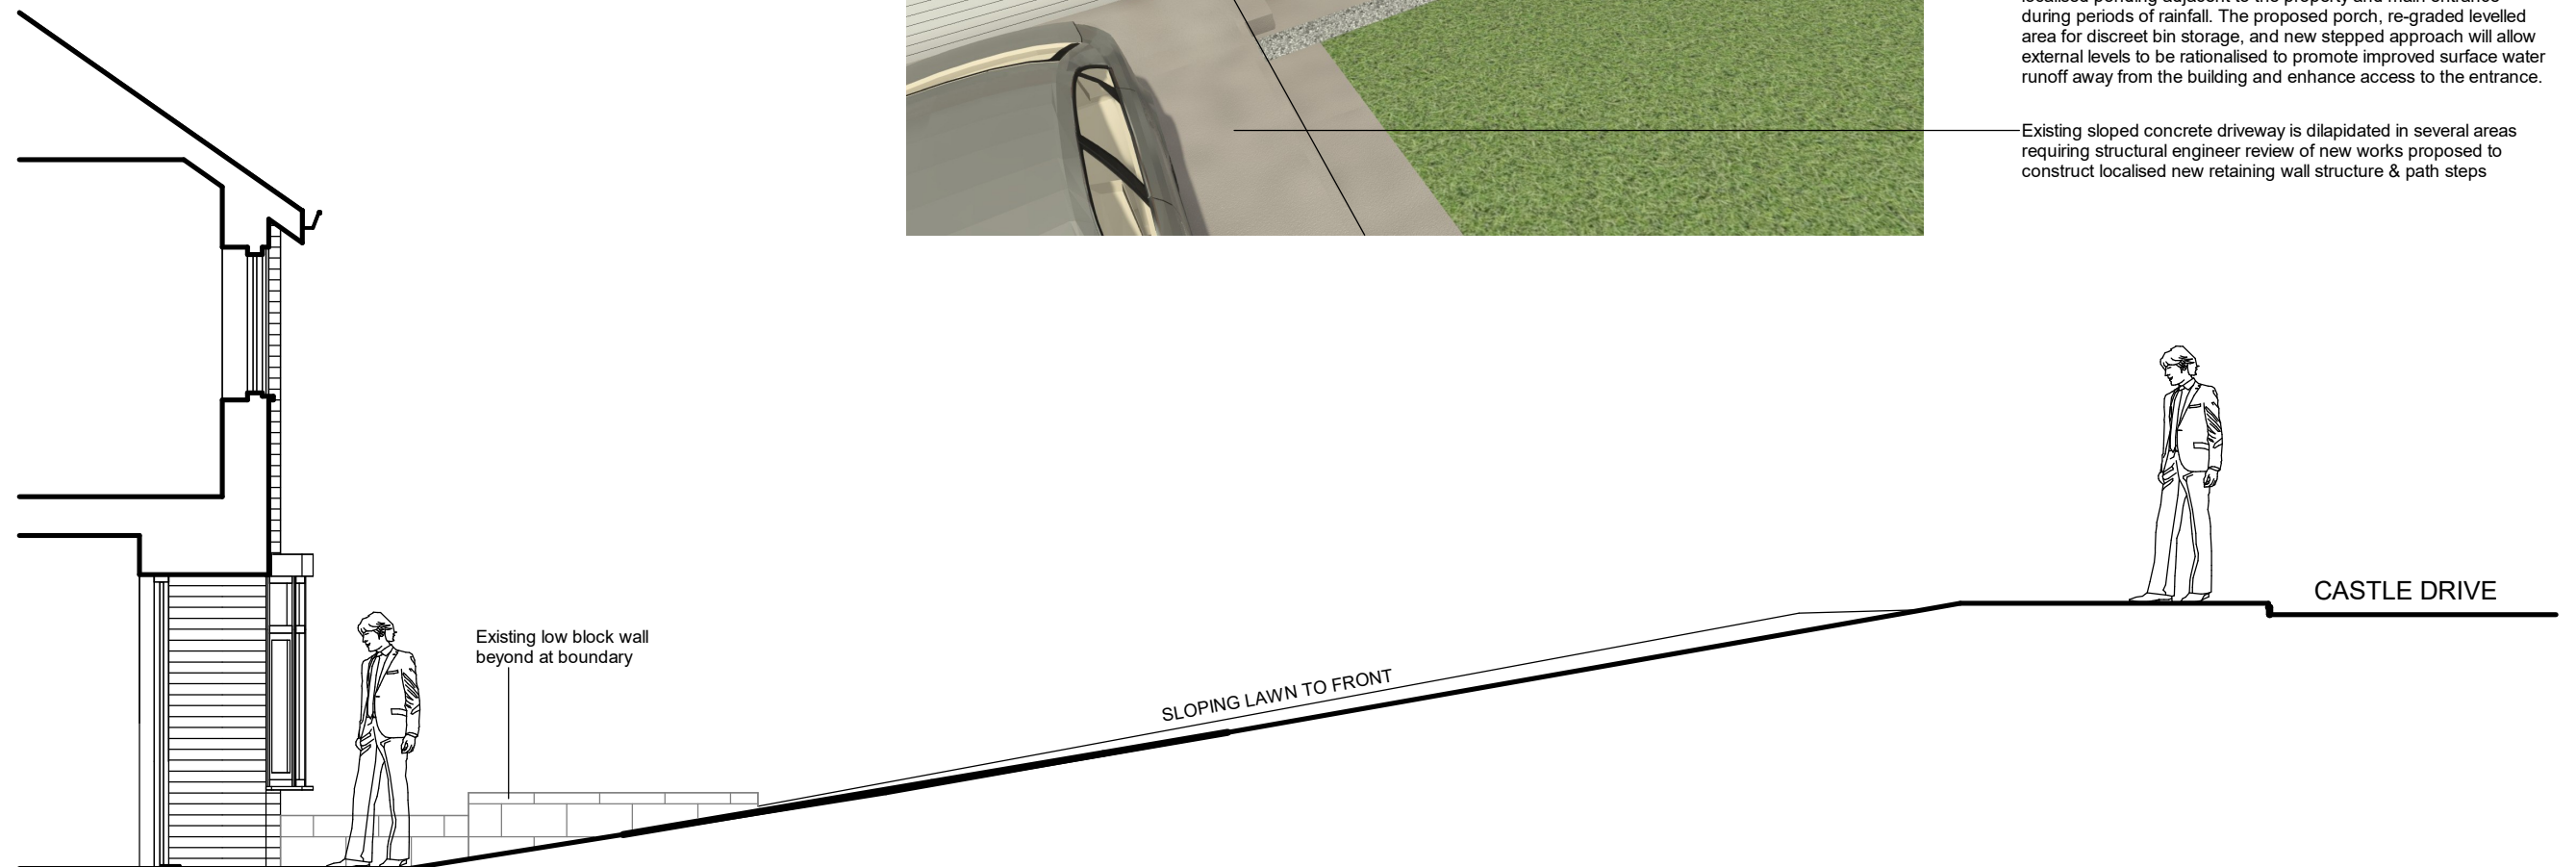

Existing Site Section to Front of Property

1 : 50

REV

A111

Existing Site Section to Front of Property
Proposed Extension to 18 Castle Drive, Cimla SA11 3UY

Project number	891
Date	JAN 2026
Drawn by	MD
Scale	1 : 50@A3



mjdesign
Architectural Services Ltd 07803 132478