

SCALE 1:50 @ A3




Existing low level block wall at boundary intended to remain

Bins to be housed within proprietary enclosure of agreed design and finish, positioned to ensure discreet storage and minimise visual impact on the street scene.

Proposed low retaining wall to front boundary to facilitate formation of dedicated bin storage area. Wall to be of modest height and appropriate materials to integrate with existing frontage. New shrub planting to be provided adjacent, which will establish over time to soften the appearance and provide natural screening of the bin storage from view, enhancing visual amenity.

Whilst undertaking these works, external levels will be locally regraded to form improved stepped access to the entrance and to facilitate better surface water runoff, reducing the potential for ponding adjacent to the building during periods of prolonged rainfall.

Provide new retaining wall adjacent to existing raised concrete driveway to retain higher ground levels and ensure stability of driveway edge. Wall to be constructed in suitable durable materials and finished to integrate with existing site features.

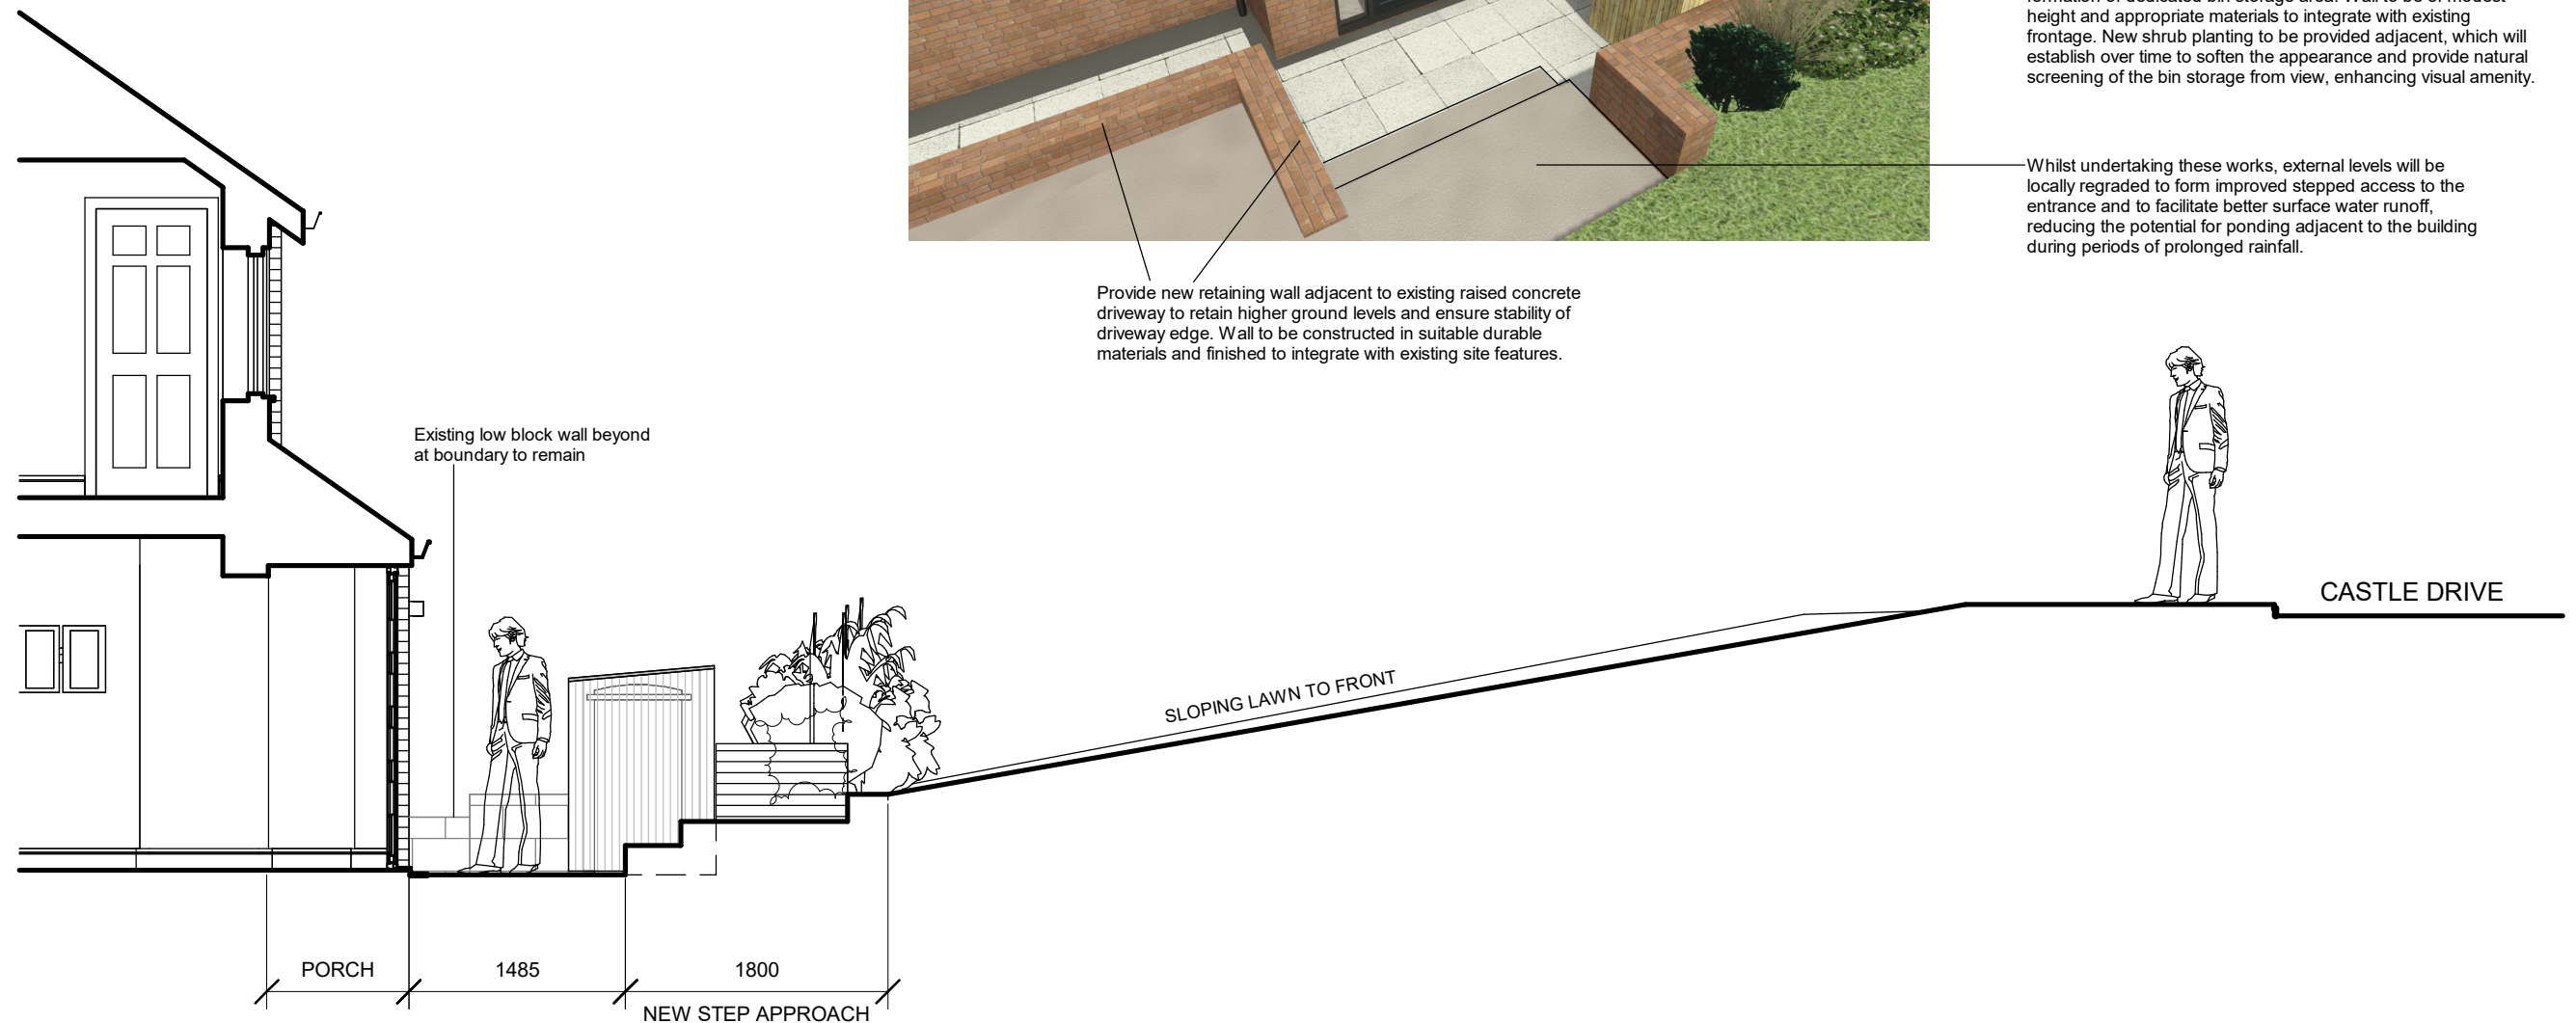

Proposed Site Section to Front of Property

1 : 50

Proposed Site Section to Front of Property
Proposed Extension to 18 Castle Drive, Cimla SA11 3UY

REV

A112

Project number	891
Date	JAN 2026
Drawn by	MD
Scale	1 : 50@A3



mjdesign
Architectural Services Ltd 07803 132478