


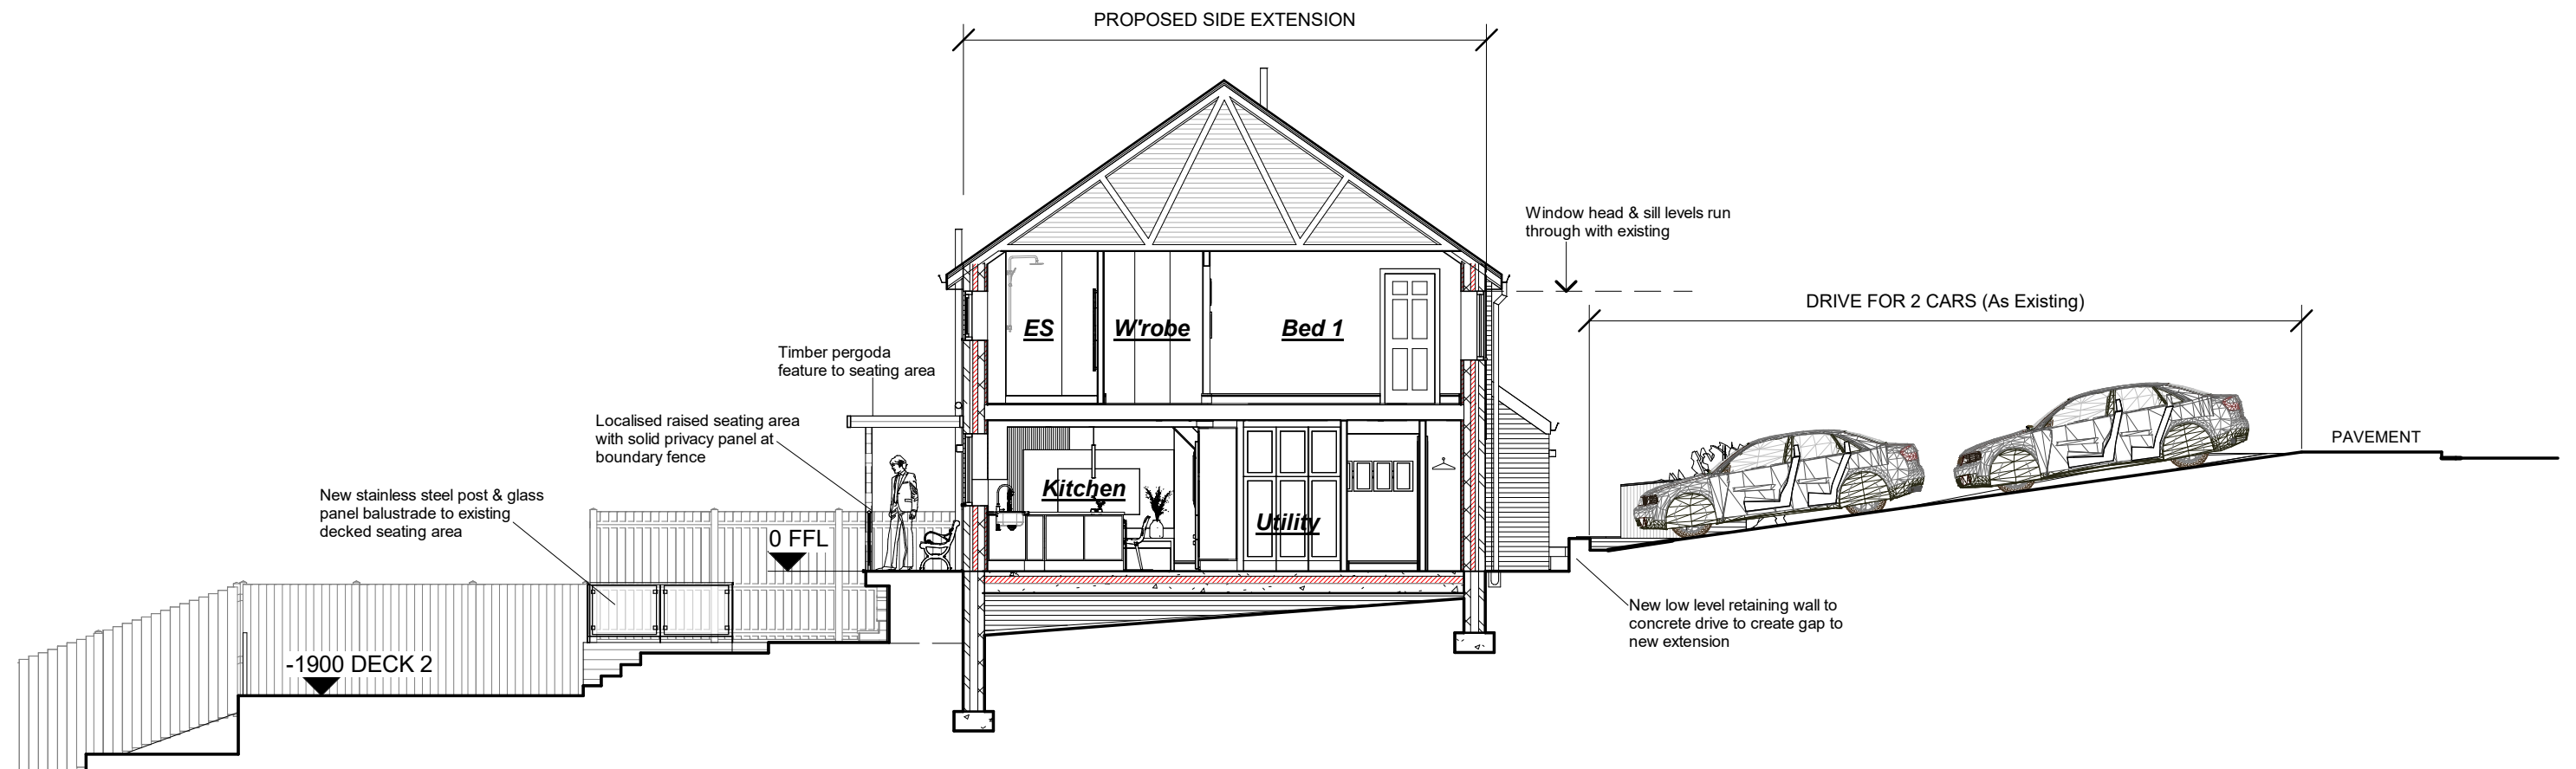

Proposed Site Section showing Ground Levels
1 : 100

Proposed Site Section Showing Ground Levels
Proposed Extension to 18 Castle Drive, Cimla SA11 3UY

REV	
A110	

Project number	891
Date	JAN 2026
Drawn by	MD
Scale	As indicated@A3



mjdesign
Architectural Services Ltd 07803 132478