


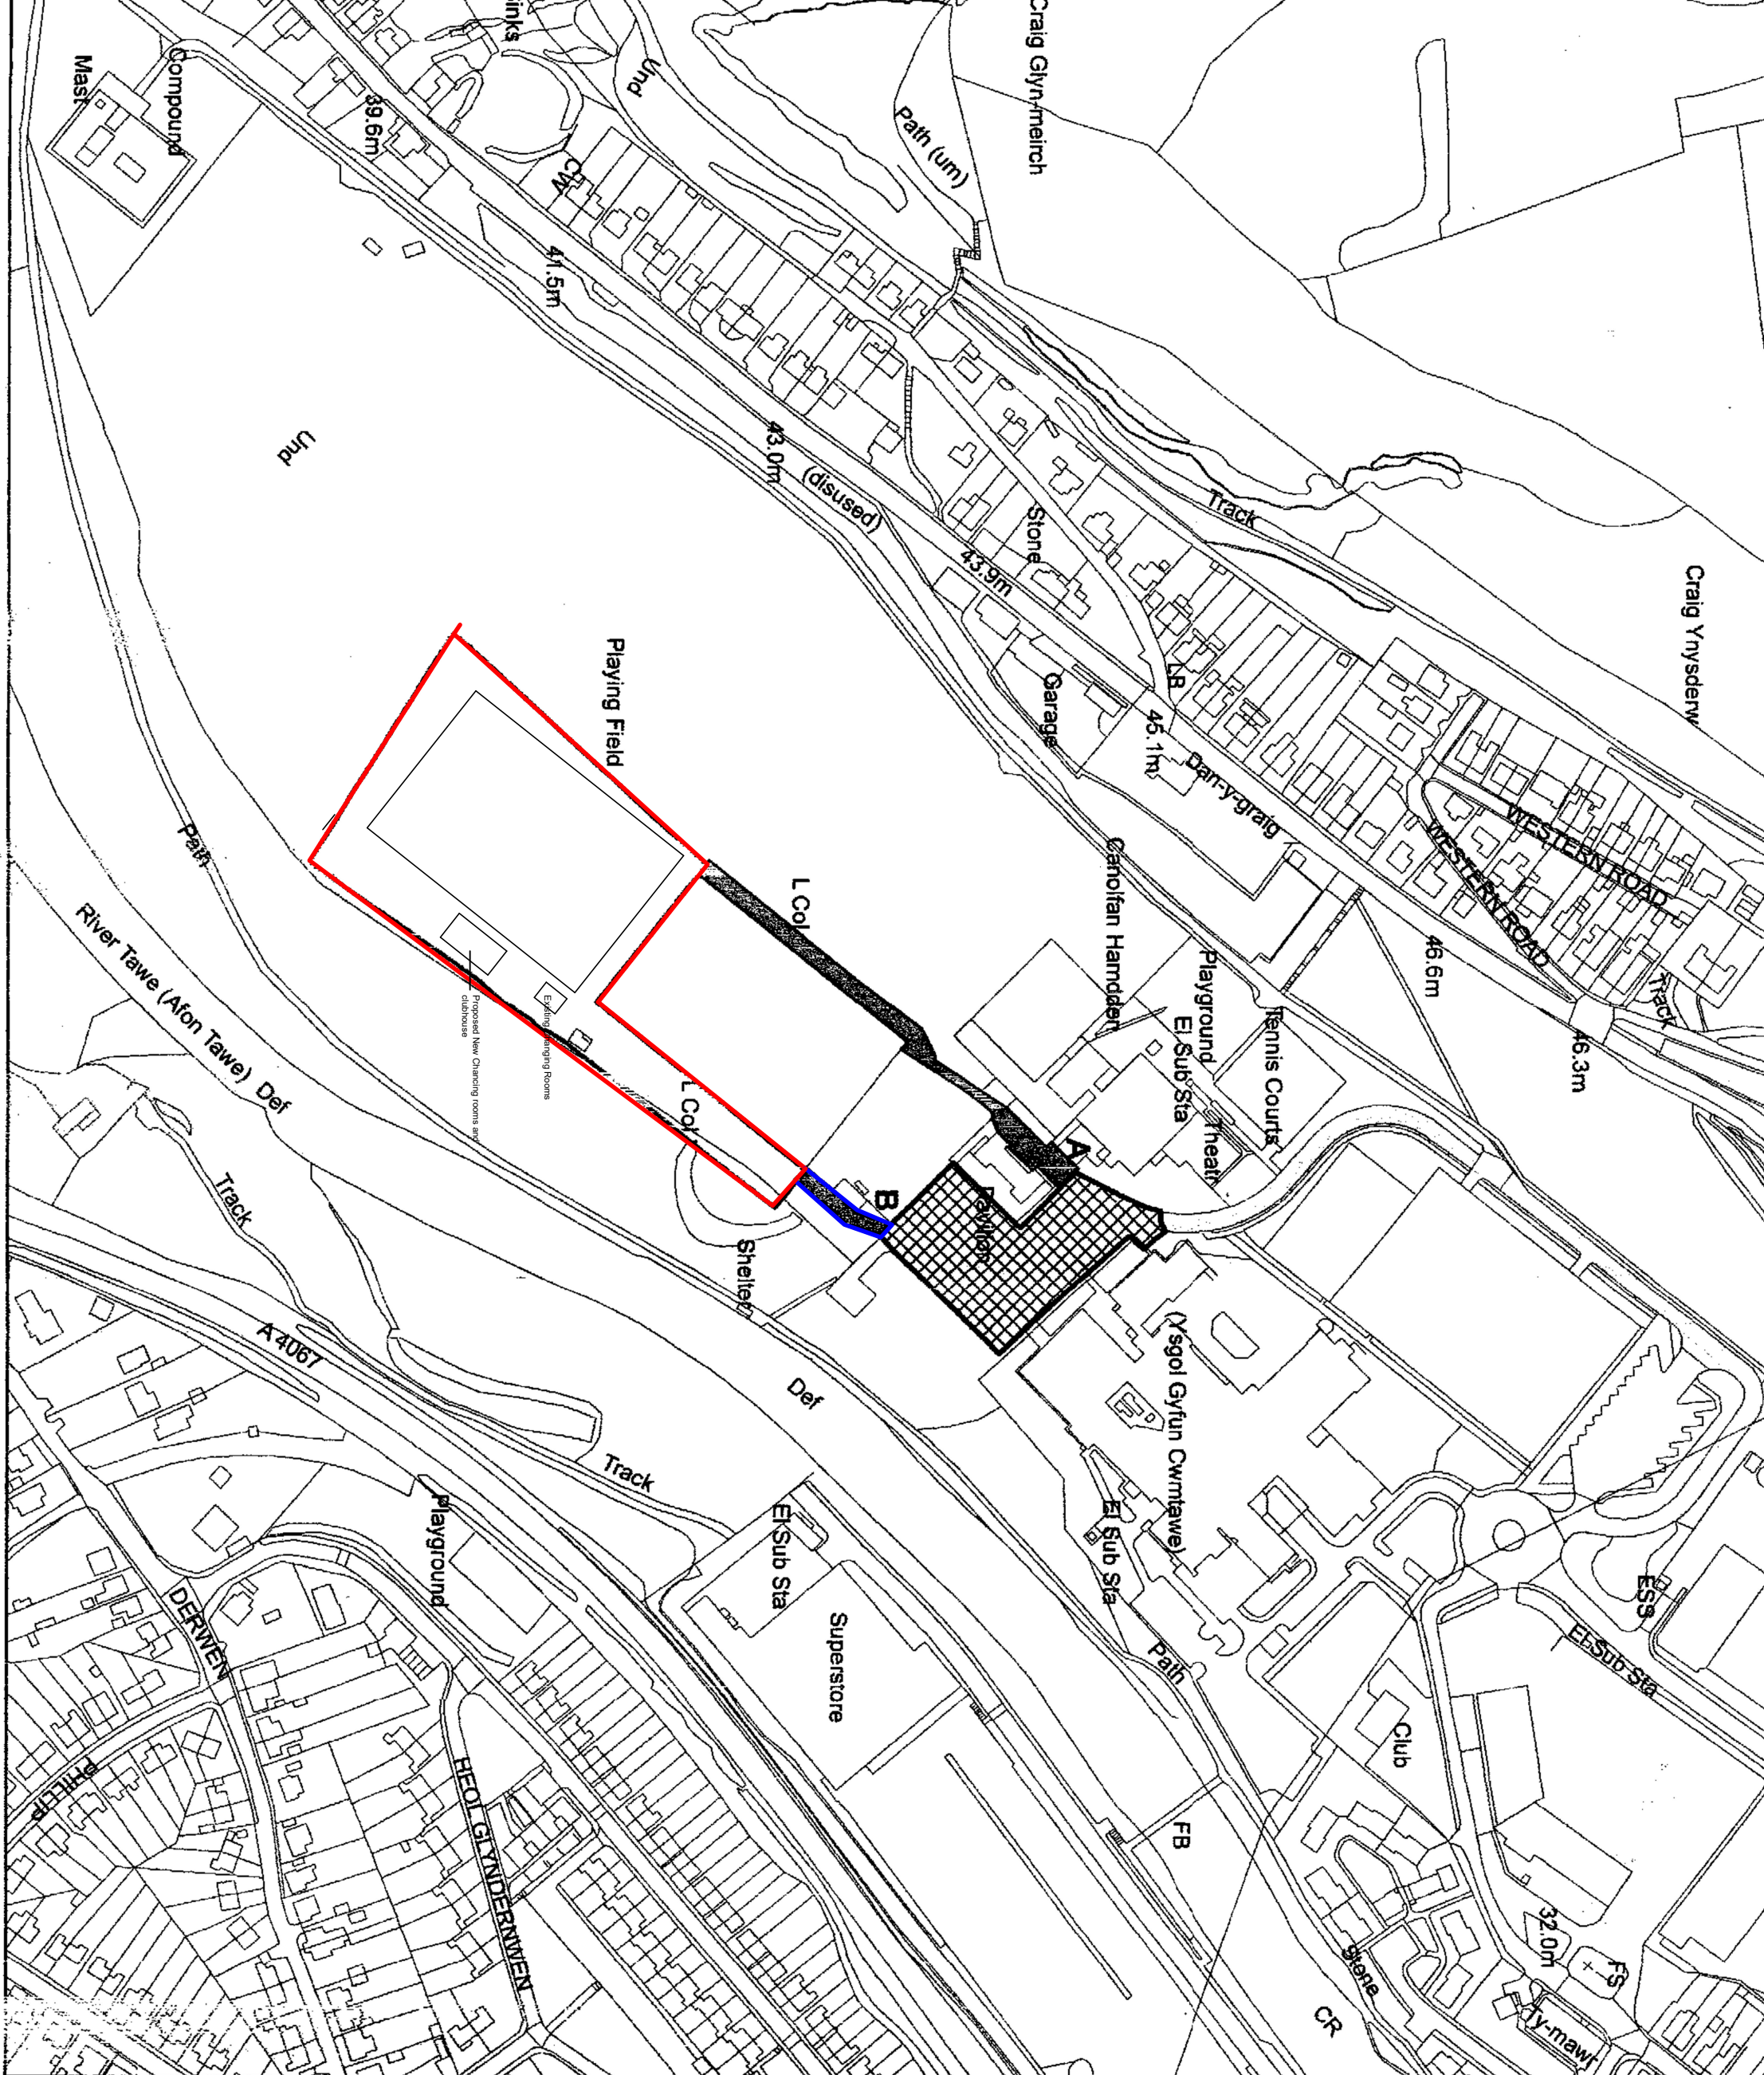

NOTES

Proposed New Changing Room and Club House For Pontardawe AFC at Parc Ynysderw, Swansea

Site Location Plan  
Scale:- 1:2500 on A3

SITE AS PROPOSED