


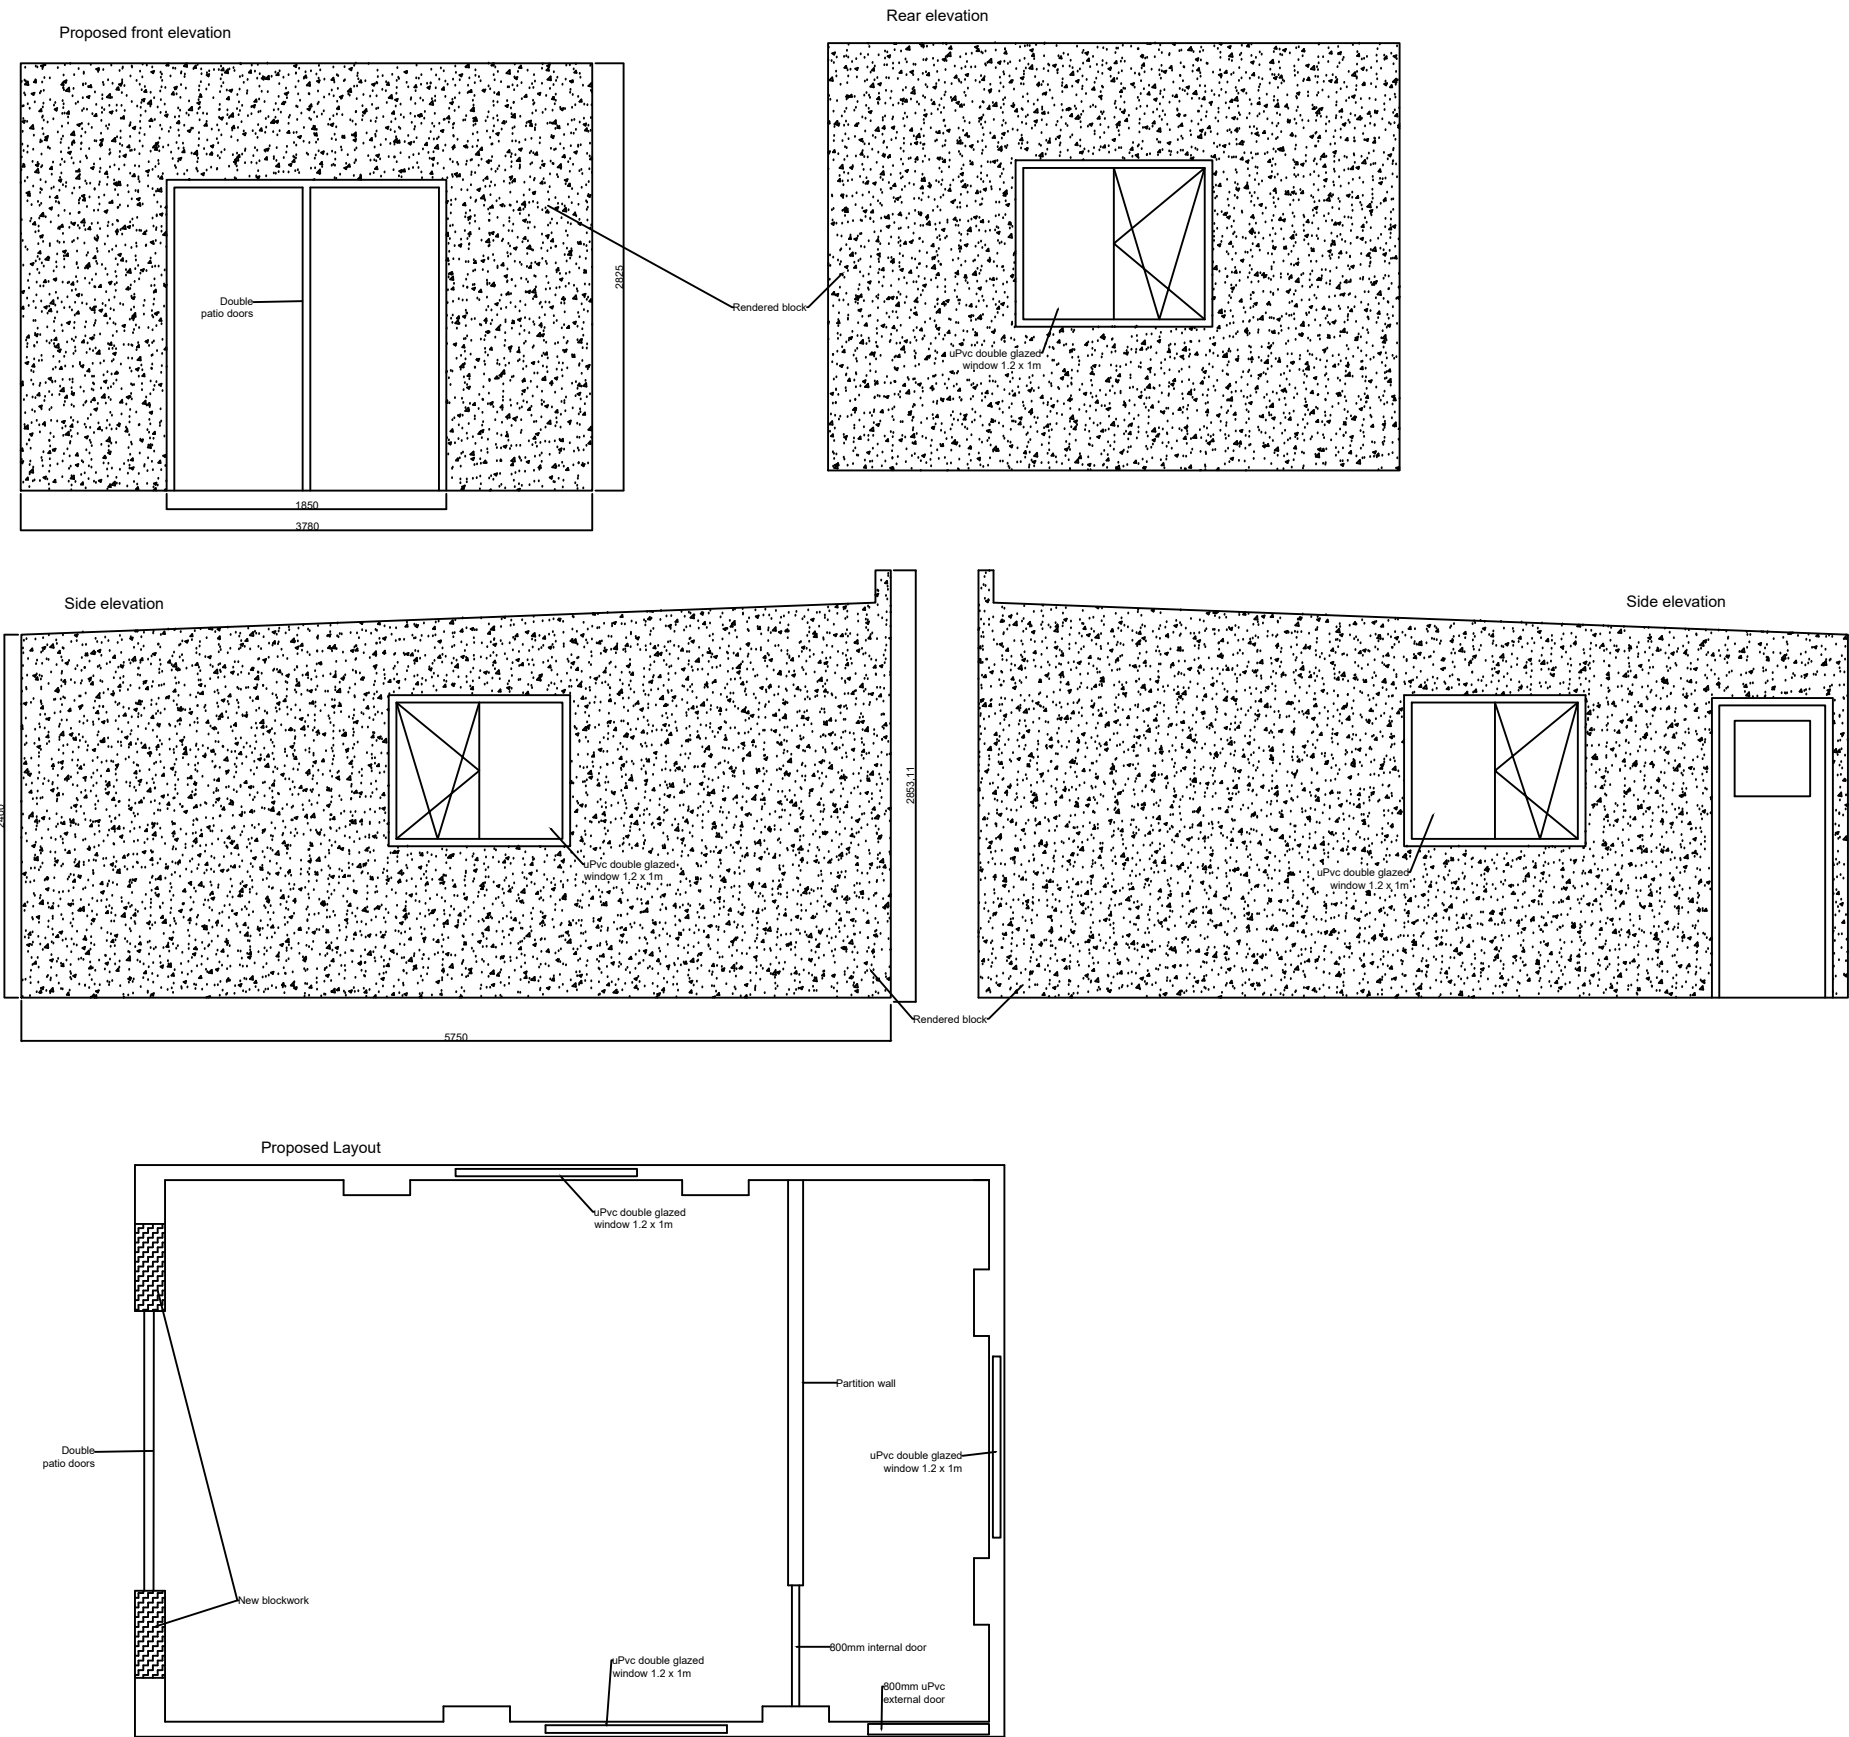

Notes:

- Proposed alterations:
- Construct full height partition wall, with door to separate floor space
 - All existing single glazed windows to be replaced with double glazed uPvc windows.
 - Existing garage doors replaced with french/patio doors. Space to be closed with masonry block to match the existing structure.
 - All interior walls to be insulated stud walls to be fixed off the existing block.
 - Ceiling/roof space - boarded with wooden panels. Fixed to existing roof joists
 - Existing timber door to be replaced by lockable uPvc door (glazing to top)

REV:	DESCRIPTION:	BY:	DATE:
STATUS: PLANNING			

SITE:			
TITLE: 6_BRYNBRYDDAN_COTTAGES			
SCALE AT A3: 1:50	DATE: 09/02/26	DRAWN: G.J	CHECKED: ST
PROJECT NO:	DRAWING NO: PR01	REVISION: B	