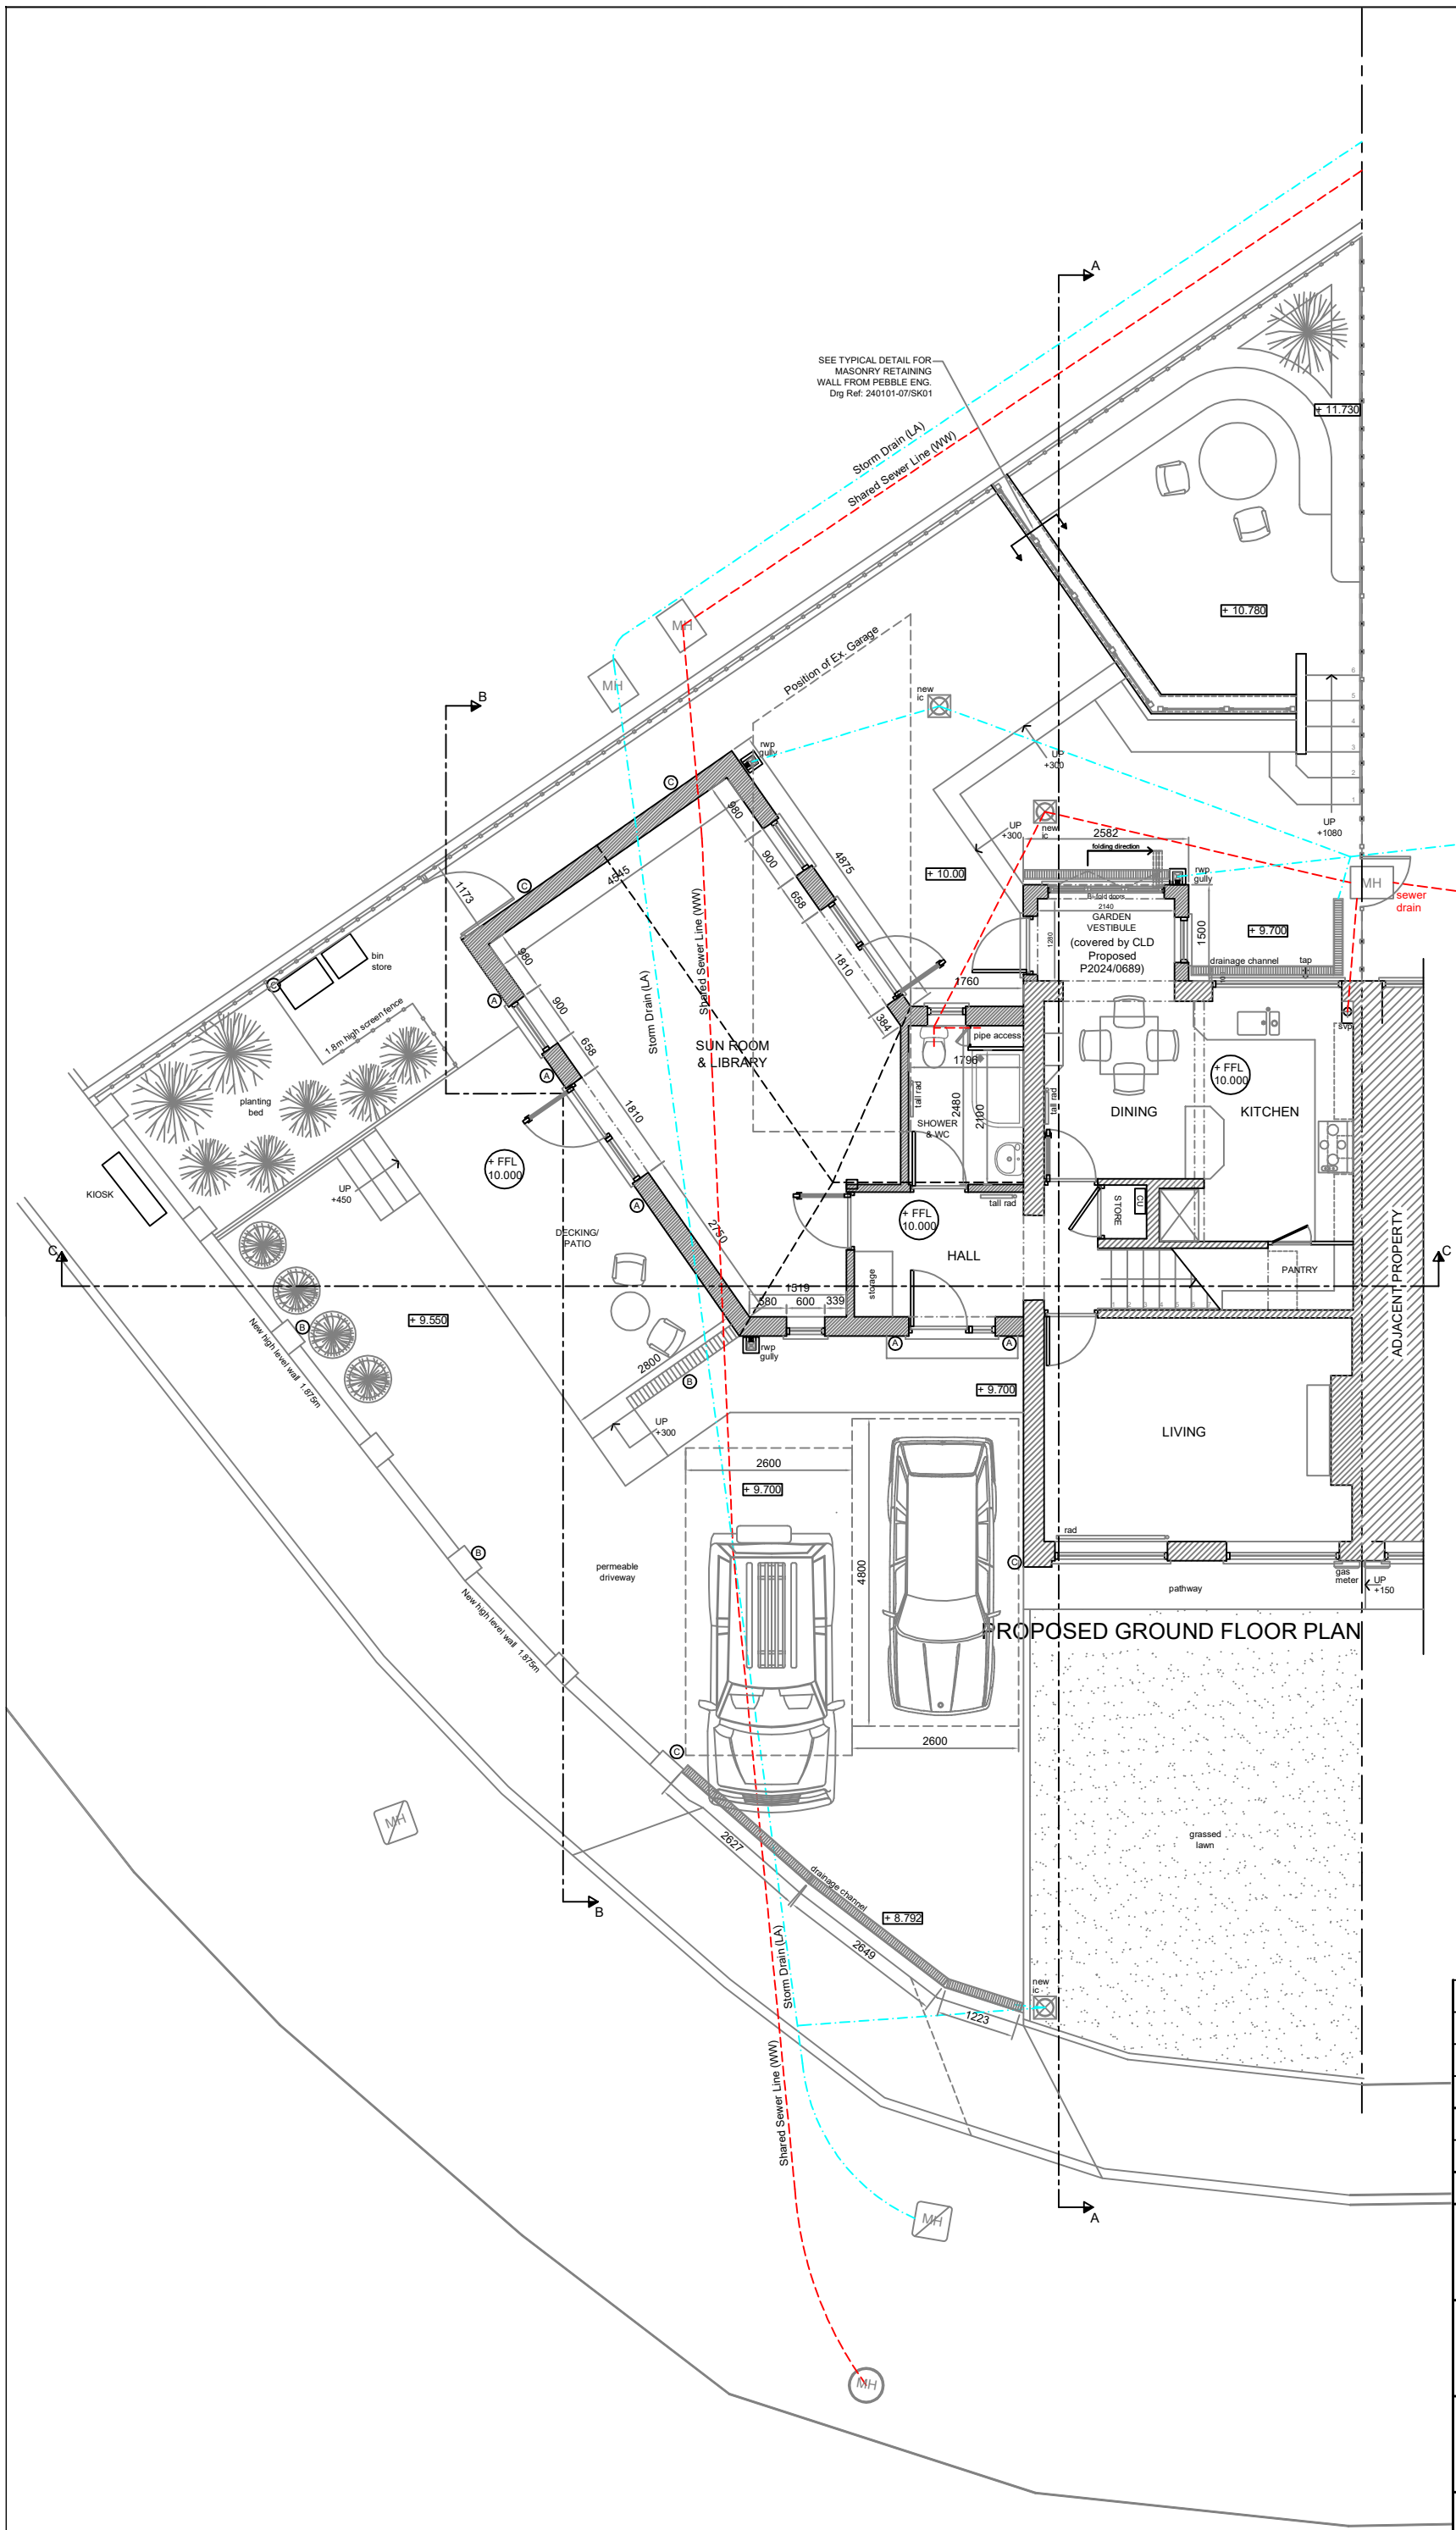

Rev	Description	Date
F	Extension design & layout amended as requested.	25/02/26
E	Parking & driveway layout amended as requested.	30/01/26
D	Plans amended with new levels and Section Lines added.	17/12/25
C	Plans amended with new Garden layout and side Extension as advised.	12/11/25
B	Datum & other levels added.	21/11/24
A	Plans amended as advised.	15/10/24

07800 789453
01639 282789
carolineg@seagreydesign.co.uk
www.seagreydesign.com
design for: extensions / house renovations / conversions
SEAGREY

Site
RUTH & HUW HOWELL
74 PINE VALLEY
CWMAVON, PORT TALBOT SA12 9NG

Dwg Title
PROPOSED BUILDING
SITE LAYOUT PLAN
GENERAL ARRANGEMENT

Drawn By:	Date:
CLG	15/05/2024
Scale: 1:100 @ A3L	Dwg No: 24-457P/106

REV A B C D E F