




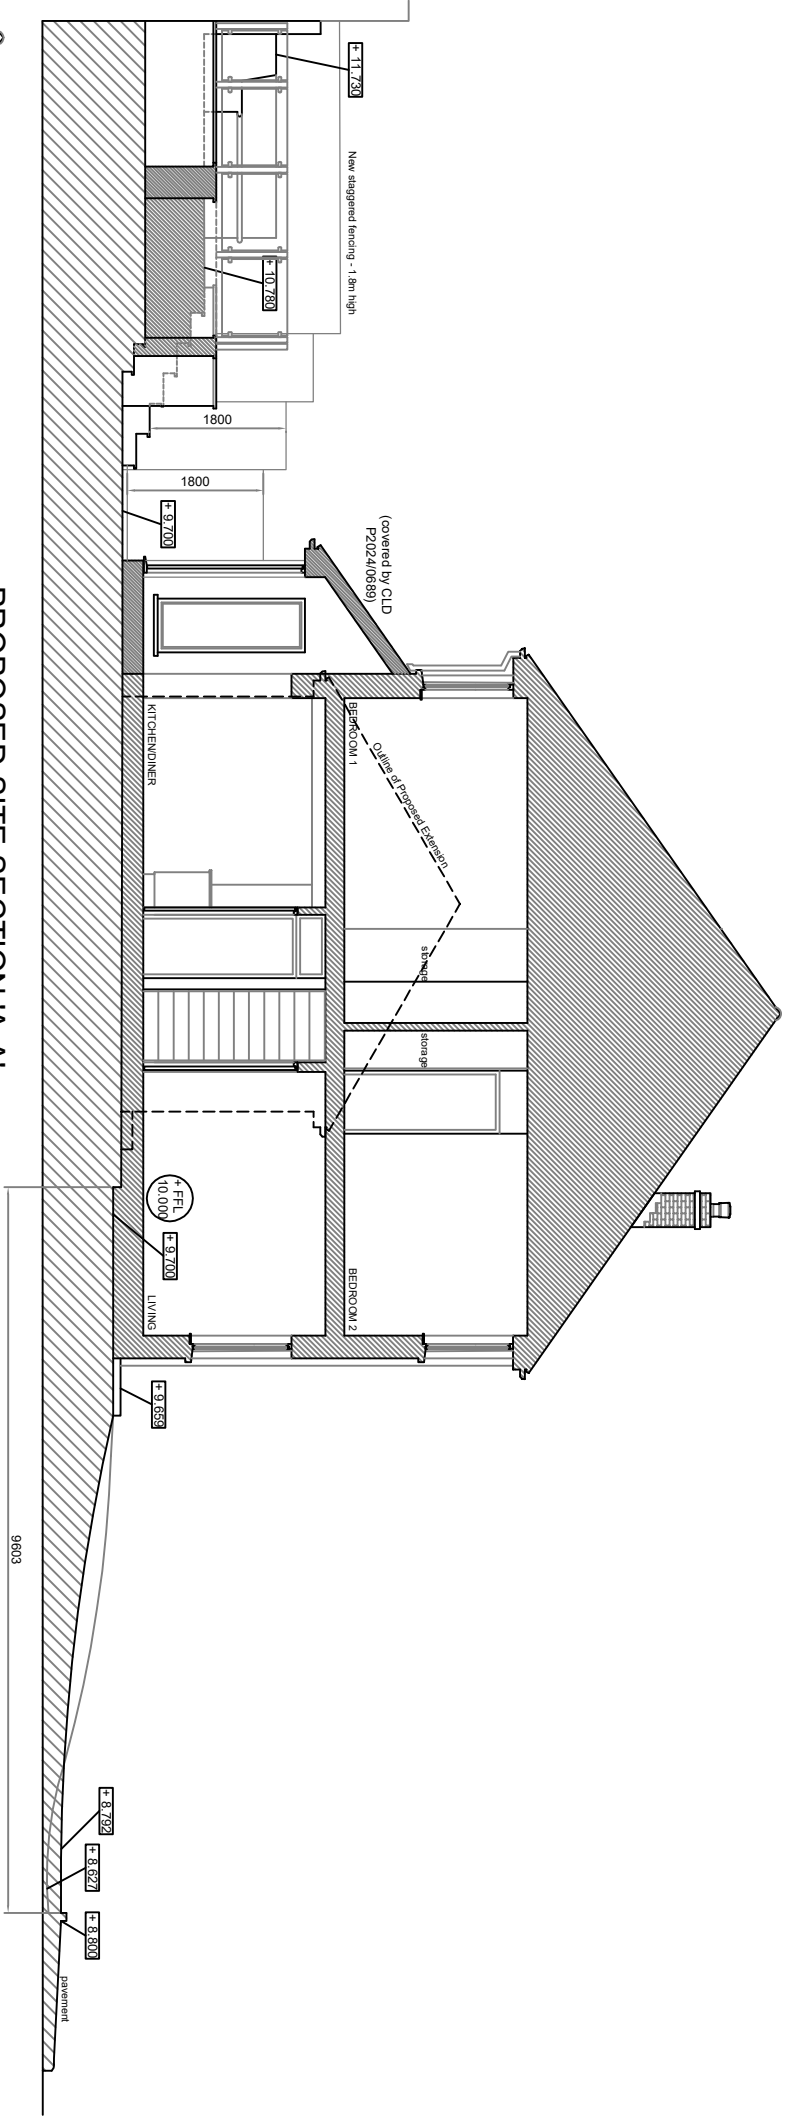

PROPOSED SITE SECTION 'A-A'

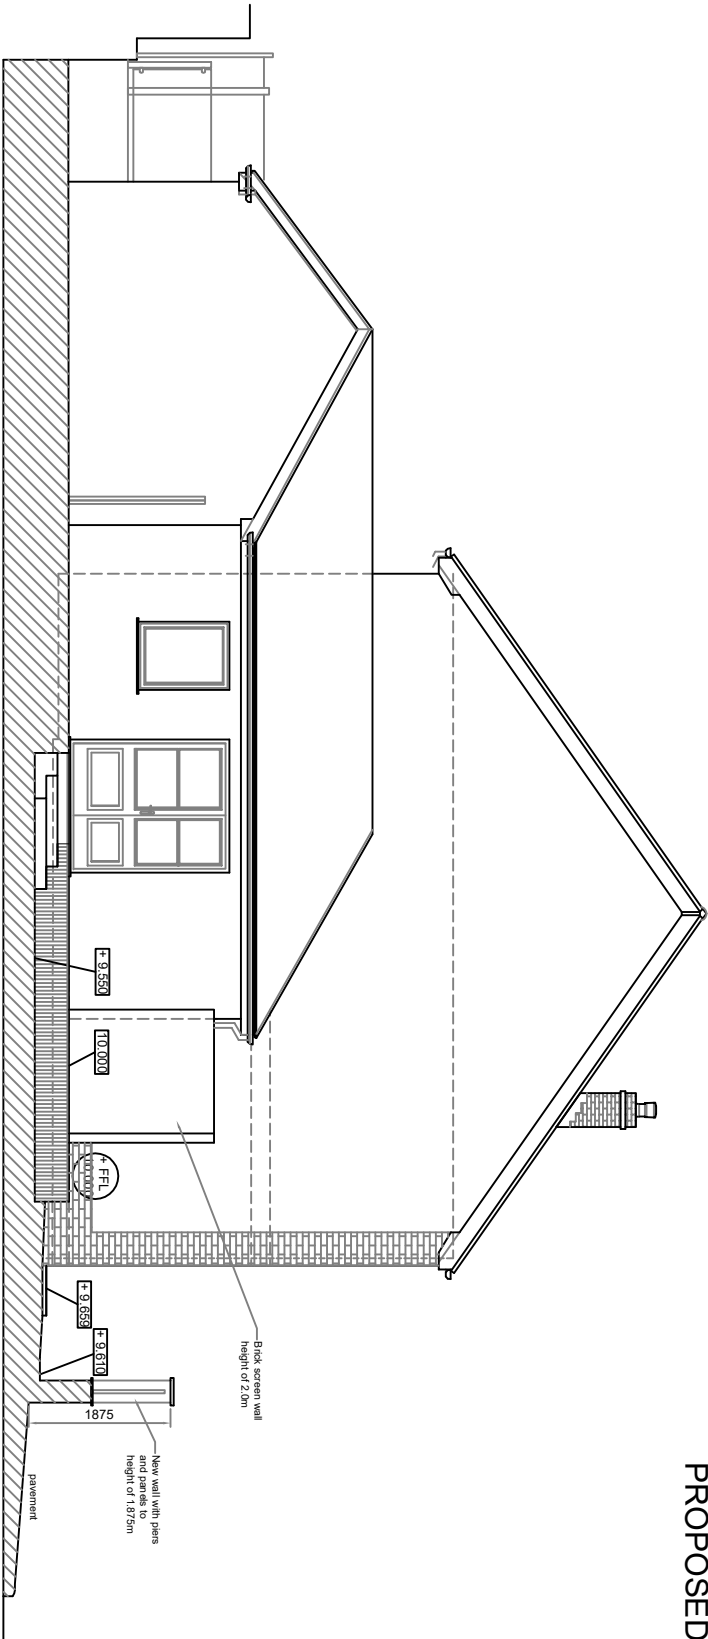

PROPOSED SITE SECTION 'B-B'

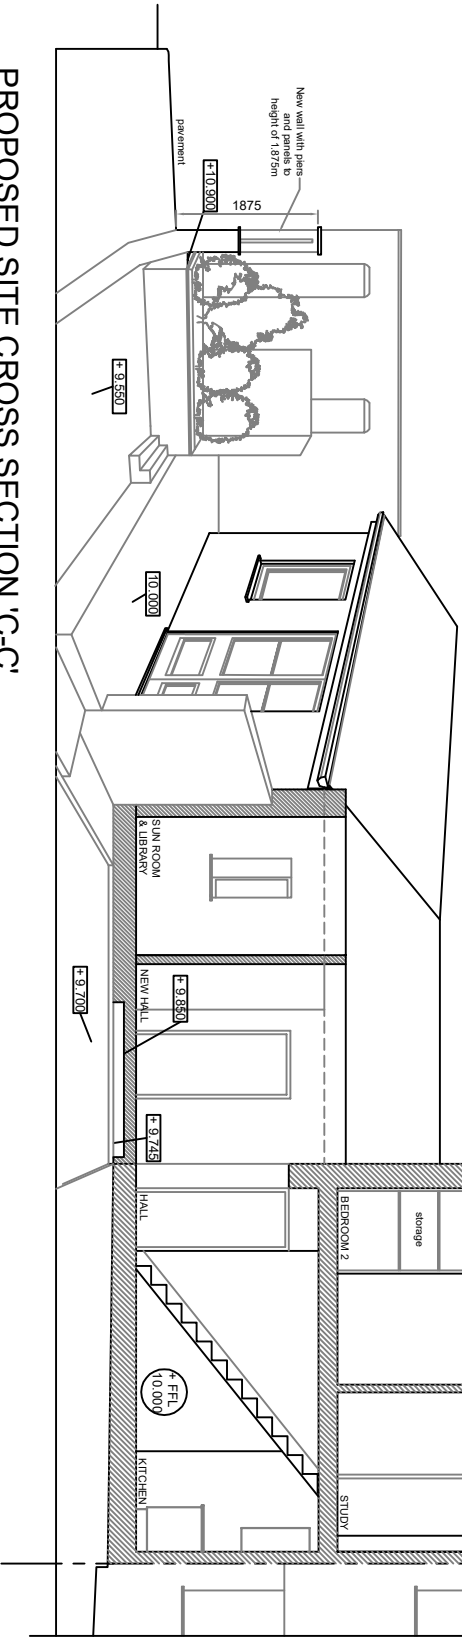

PROPOSED SITE CROSS SECTION 'C-C'

F	Extension design & layout amended as requested.	25/02/26
E	Parking & driveway layout amended as requested.	30/01/26
D	Existing & Proposed Site Sections added to drawing set.	17/12/25
C	Plans amended as advised.	12/11/25
B	Plans amended with Side Extension as advised. Finishes list added.	20/10/25
A	Elevations added with 3 options proposed.	15/10/24
Rev	Description	Date

07800 789453
01639 282789
carolineg@seagreydesign.co.uk
www.seagreydesign.com

SEAGREY

design for: extensions / house renovations / conversions

Dwg Title

PROPOSED BUILDING
SITE SECTIONS
GENERAL ARRANGEMENT

Drawn By: CLG

Date: 15/05/2024

Scale: 1:100 @ A3L

Dwg No: 24-457P/113

REV	A	B	C	D	E	F			
-----	---	---	---	---	---	---	--	--	--