


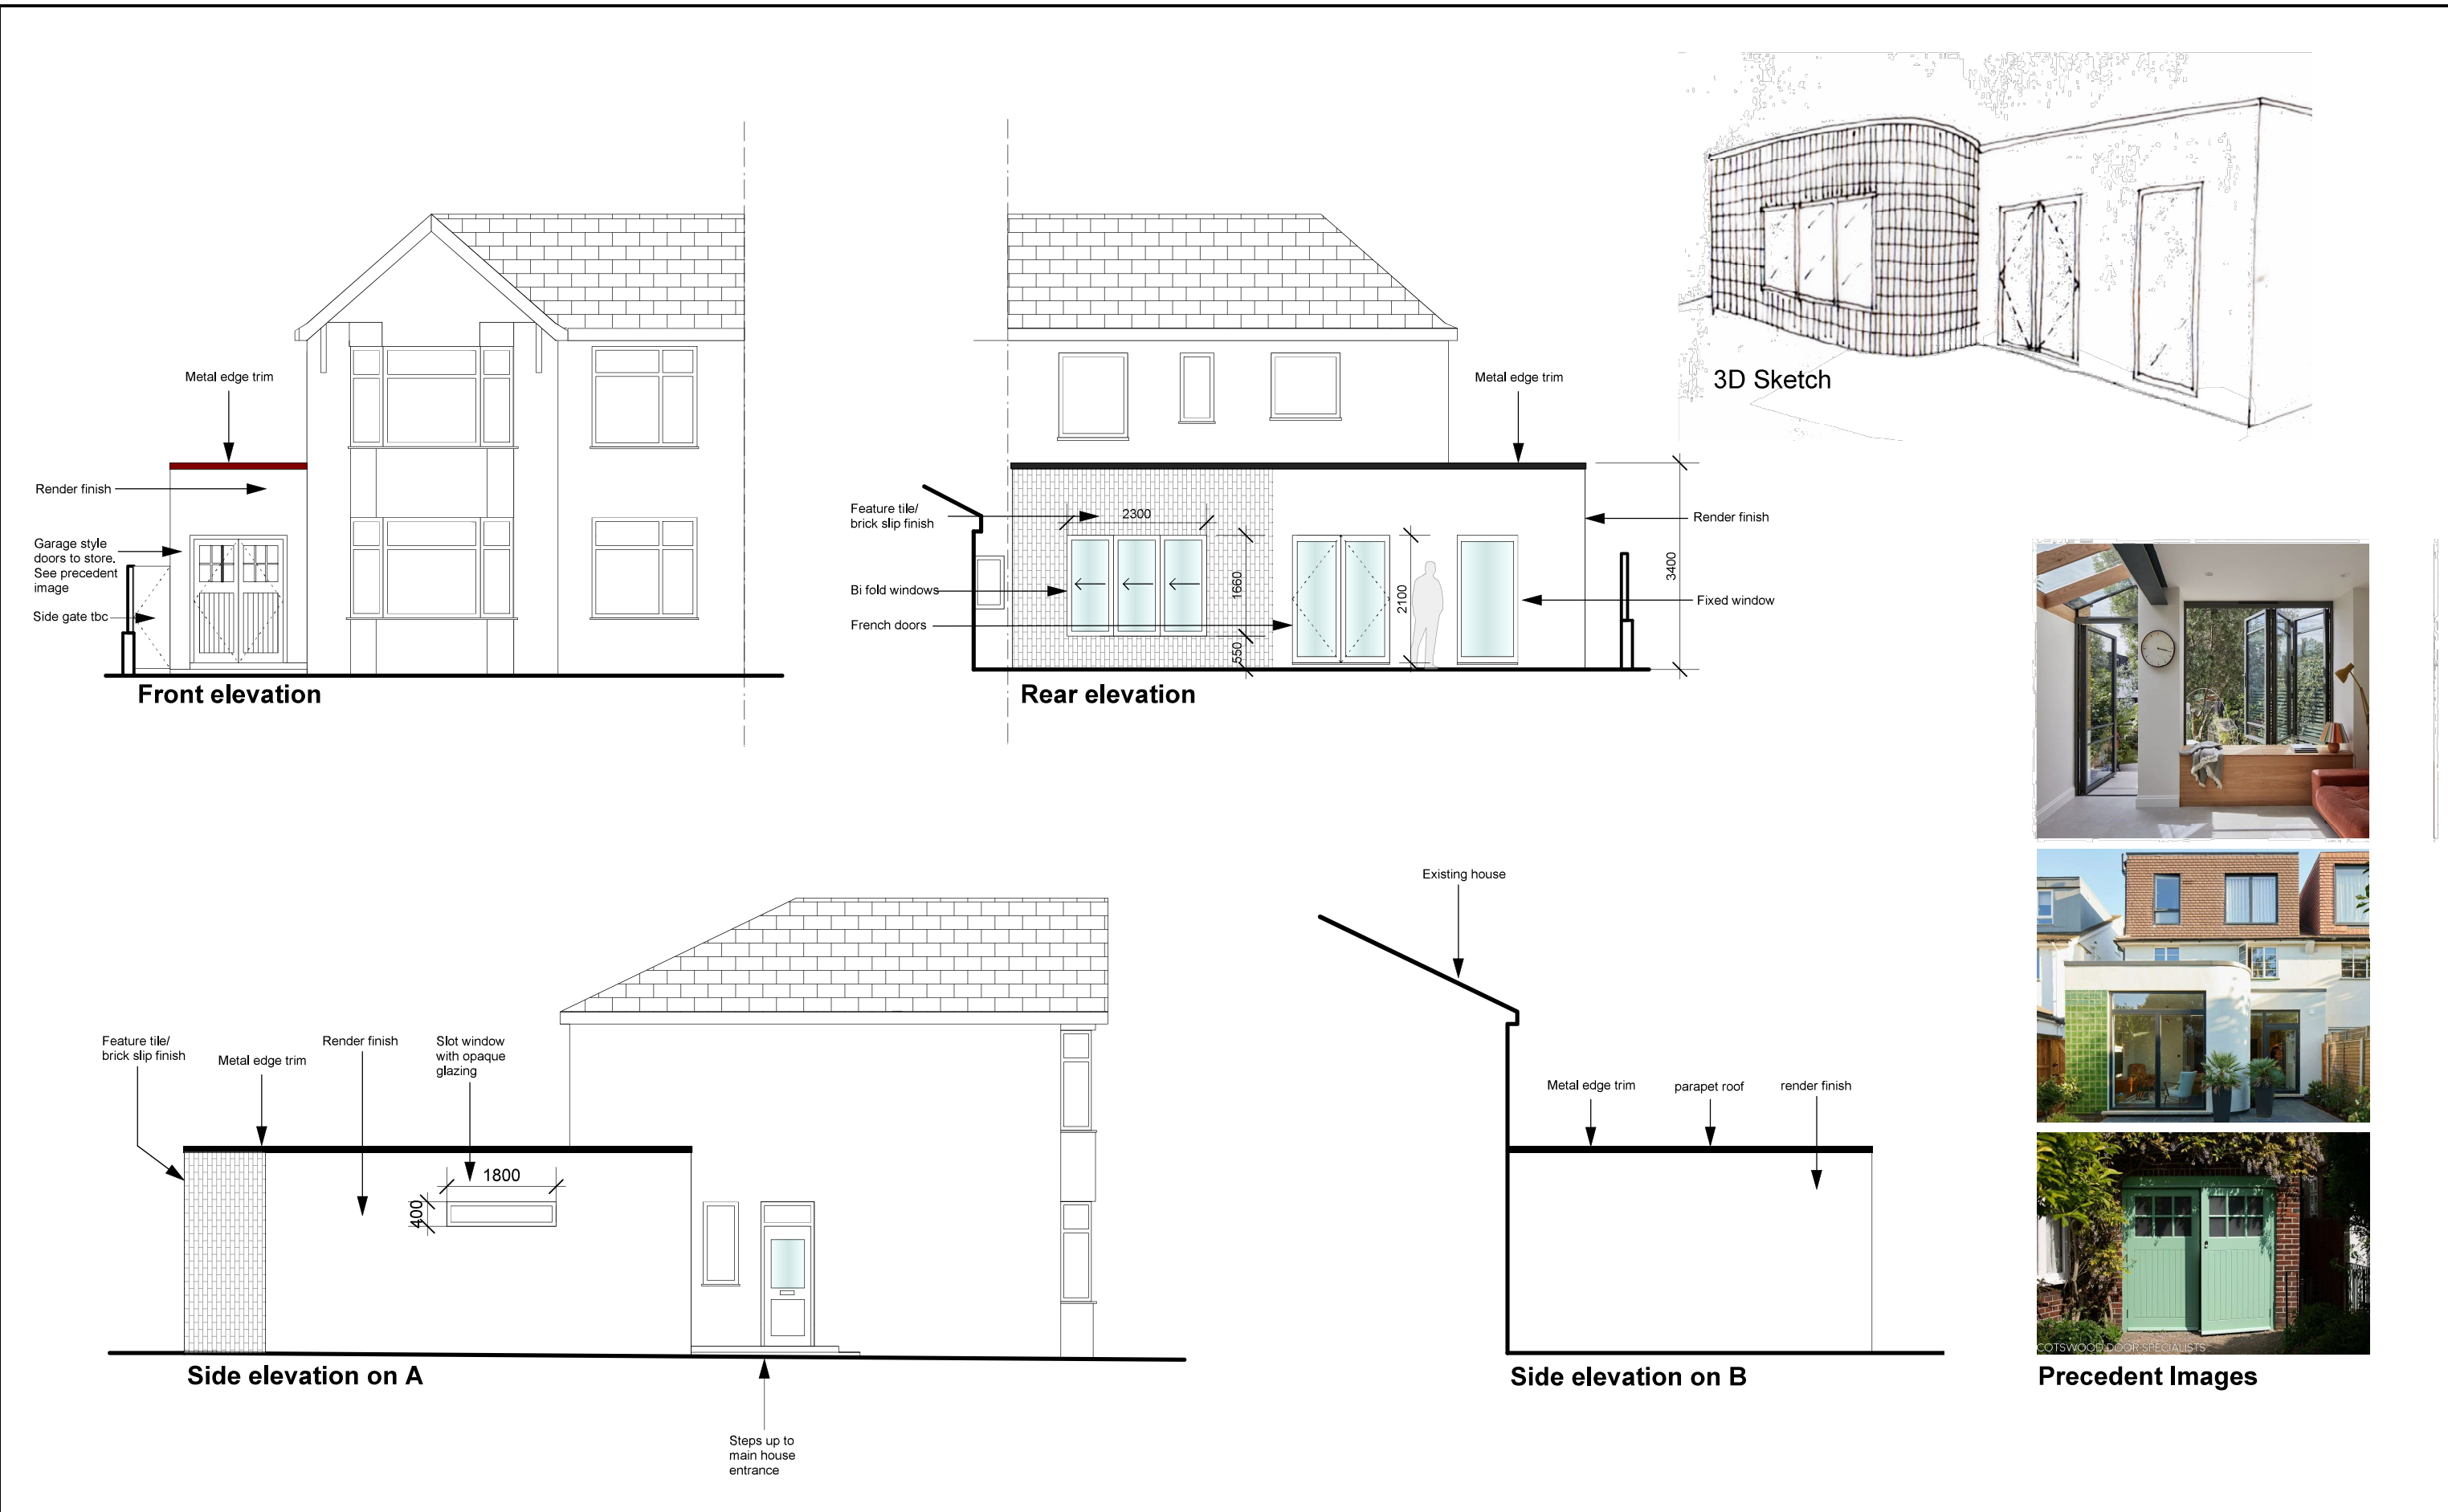

Precedent Images

General notes:			client	Lloyd Killik	title	Proposed elevations	Bankhead Design 20 Beechwood Avenue Neath, SA11 3TE Tel: 0781 8086740 email: kevin.bankhead@btinternet.com
1. All dimensions are in mm unless otherwise stated			project	Proposed single storey extension 8 Tyn-Yr- Heol ,Bryncoch	scale	1:100 @A3	
2. This drawing is to be read in conjunction with any other relevant Bankhead Design drawings and subsequent engineers drawings & associated information.			amendments		dwg by	KB	
3. All details & dimensions are to be confirmed by contractor on site prior to any works commencing or ordering materials. Contractor to liaise with Client when setting out extension on site.					date	Nov 2025	
					dwg no	LK-03 rev	
4. Please note these are not working drawings and are for planning purposes only & for builders to provide cost estimates			8. All construction details proposed by Contractor to be included as part of the quotation.				
5. This drawing has not been approved by building control. The final specification of all finishes & construction details to be confirmed by contractor.			9. Contractor to include for all new joinery items including skirtings, door frames & internal window cills				
6. Contractors final quotation to include itemised breakdown of all items and clear specification and proposal of all finishes.			10. All works carried out to comply with current building regulations				
BANKHEADDESIGN							