

General Notes: This drawing is for use on this site only unless contractually stated otherwise. **DO NOT SCALE** this drawing (printed or electronic versions). Contractors must check all dimensions from site. Discrepancies and/or ambiguities within this drawing, between it and information given elsewhere, must be reported immediately to the architect for clarification before proceeding. Unless specifically contracted to the contrary, all information on these drawings and associated specifications are design intent only. Final construction/proposals should be agreed between the client, competent contractor and any relevant statutory authorities/suppliers.:

DRAWING STATUS:
PLANNING CONSIDERATION


SHEET SIZE: **A3**
297mm x 420mm

VIEW NO:

A

GA Plan - 00 - Existing - A3

SCALE: 1 : 100

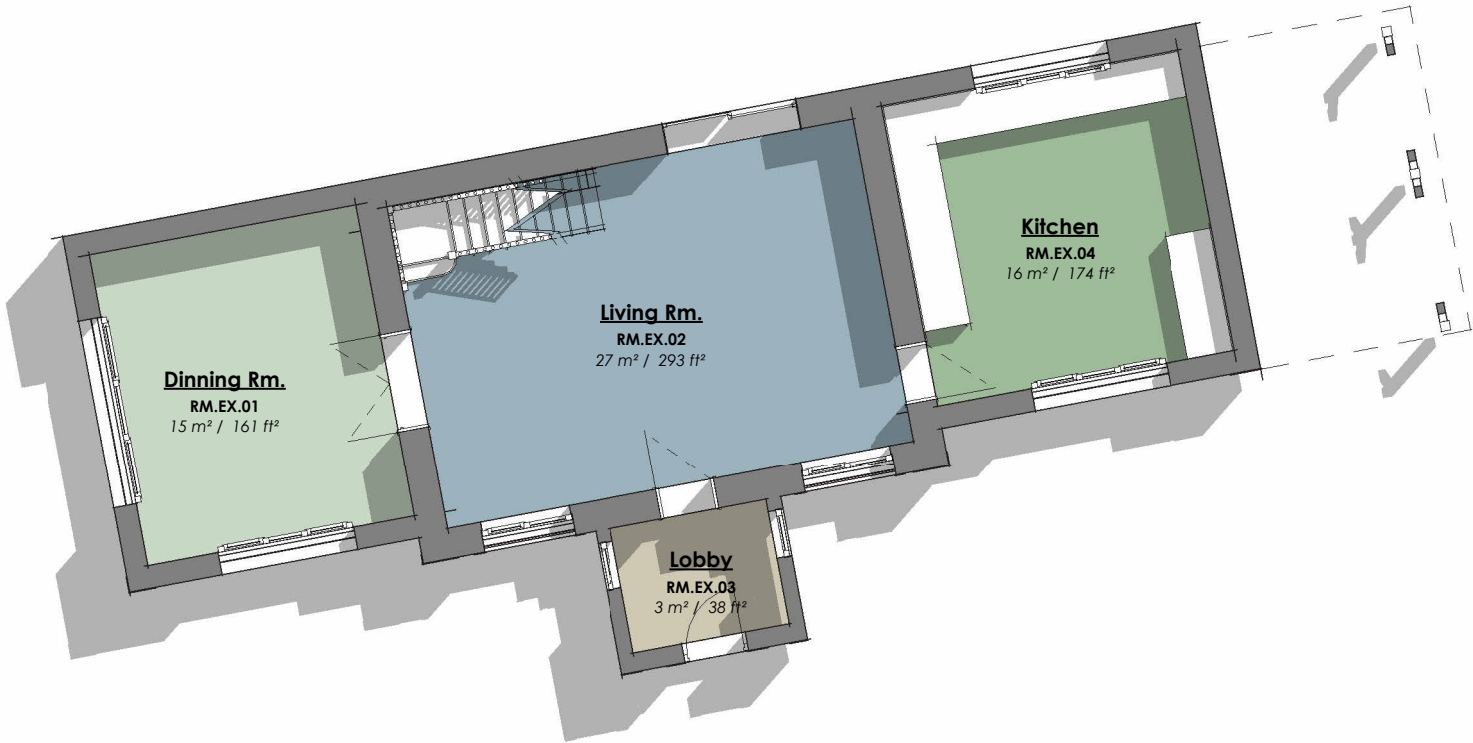


VIEW NO:

B

GA Plan - 01 - Existing - A3

SCALE: 1 : 100

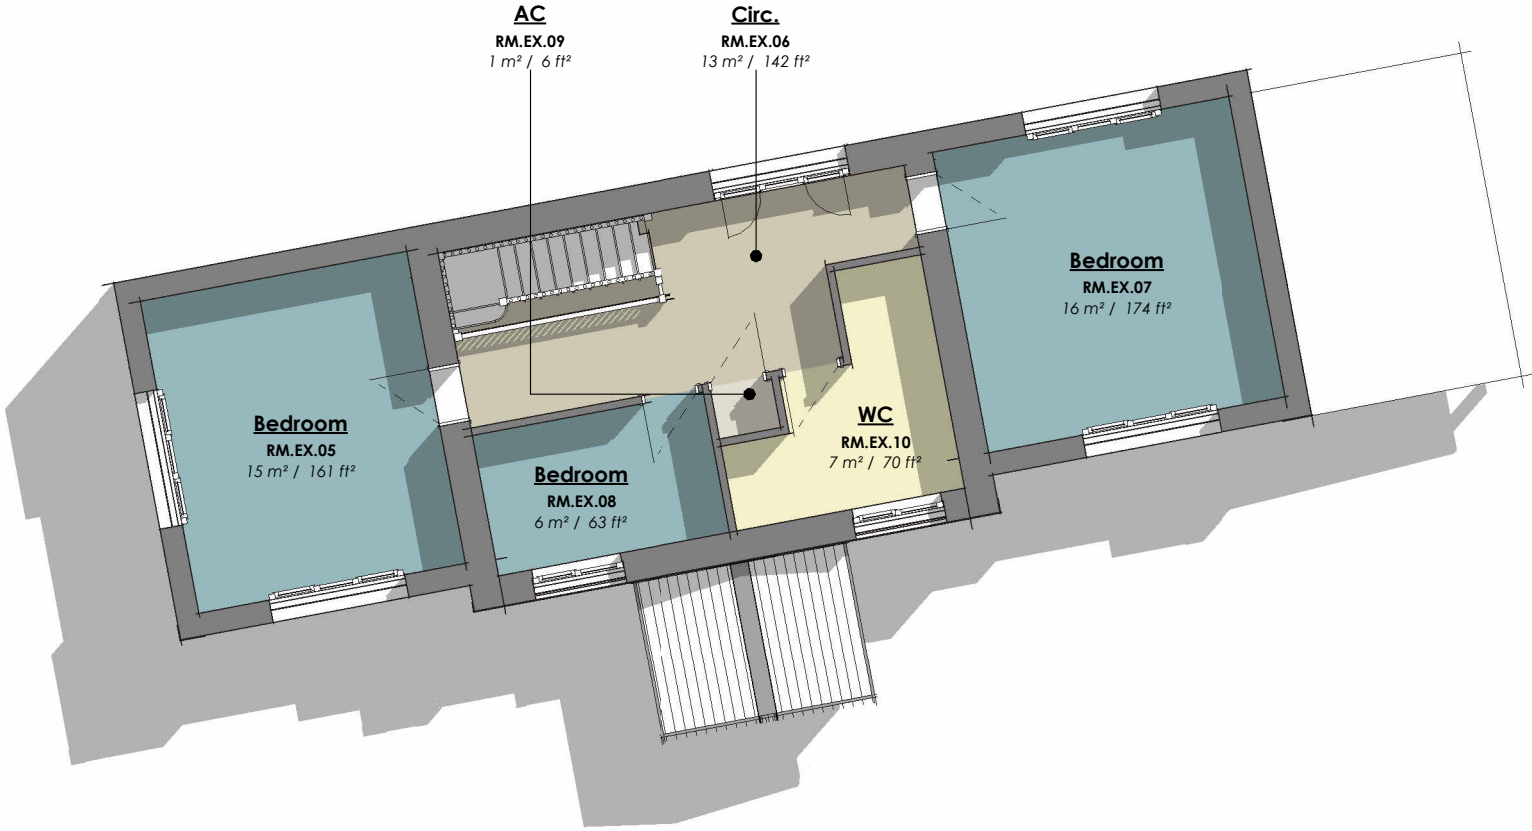

FURNITURE GRAPHICS


	Feature/ Standard Bath illustrations		Illustration of dining room table & chairs
	Washroom Hand sink		Kitchen Sink illustration
	Office Seating / Home office illustration		Kitchen Bar stool illustrations
	Cooker & Hood illustration		Toilet/Washroom Pan illustration
	Bed & nightstand illustration		Snug/Living Room seating illustrations
	Shower Tray illustration		Shelving / cupboard illustration

Nominal 'design Intent' dimensions

NOTE: ALL DIMENSIONS ARE DESIGN INTENT ONLY AND SHOULD BE CONFIRMED ONSITE FOR ACCURACY PRIOR TO CONSTRUCTION

ROOM SCHEDULE - EXISTING - A3

Room No:	Name	Area	Comments
RM.EX.01	Dinning Rm.	15 m²	
RM.EX.02	Living Rm.	27 m²	
RM.EX.03	Lobby	3 m²	
RM.EX.04	Kitchen	16 m²	
		62 m²	
RM.EX.05	Bedroom	15 m²	
RM.EX.06	Circ.	13 m²	
RM.EX.07	Bedroom	16 m²	
RM.EX.08	Bedroom	6 m²	
RM.EX.09	AC	1 m²	
RM.EX.10	WC	7 m²	
		57 m²	
Grand total: 10		119 m²	

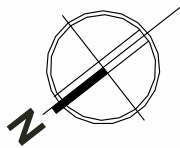

PLANNING & DESIGN

1-2 **3** 4 5-7

PROJECT INFORMATION

PROJECT NO: 745 PROJECT DATE: Feb. 2024
PROJECT TYPE: Residential

CURRENT REVISION STATUS

REVISION: **E** REV. DATE: 27.02.2026
DESCRIPTION: REVISED PLANNING APPLICATION ISSUE



NOTE: SCALE BARS ARE NOT TO BE USED FOR CONSTRUCTION & ARE SPECIFIC TO THE ASSIGNED DRAWING & ARE NOT TRANSFERABLE.

DRAWING NUMBER:

DPS

ARCHITECTURE

745-210

REVISION: **E**

CARDIFF 02922 331089 VALE 01446 728199 NEWPORT 01633 439650
WWW.DPSARCHIECTURE.CO.UK : ENQUIRIES@DPSARCHITECTURE.CO.UK
SOPHIA HOUSE, 28 CATHEDRAL ROAD, PONTCANNA, CARDIFF, CF11 9LJ
© 2016 - 2020 - DPS ARCHITECTURE LTD - ALL RIGHTS RESERVED

DRAWING NAME:

**PLANNING - A3 - Existing GA
Plans**

CLIENT NAME: **Emma Hughes**

PROJECT ADDRESS: Keepers Lodge Lane,
SA8 3JS
SCALE@A3 1 : 100