



[illegible]

VIEW NO: **A** **GA Elevation - Front - Existing**

SCALE: 1 : 100

VIEW NO: **B** **GA Elevation - Side 01 - Existing**

SCALE: 1 : 100

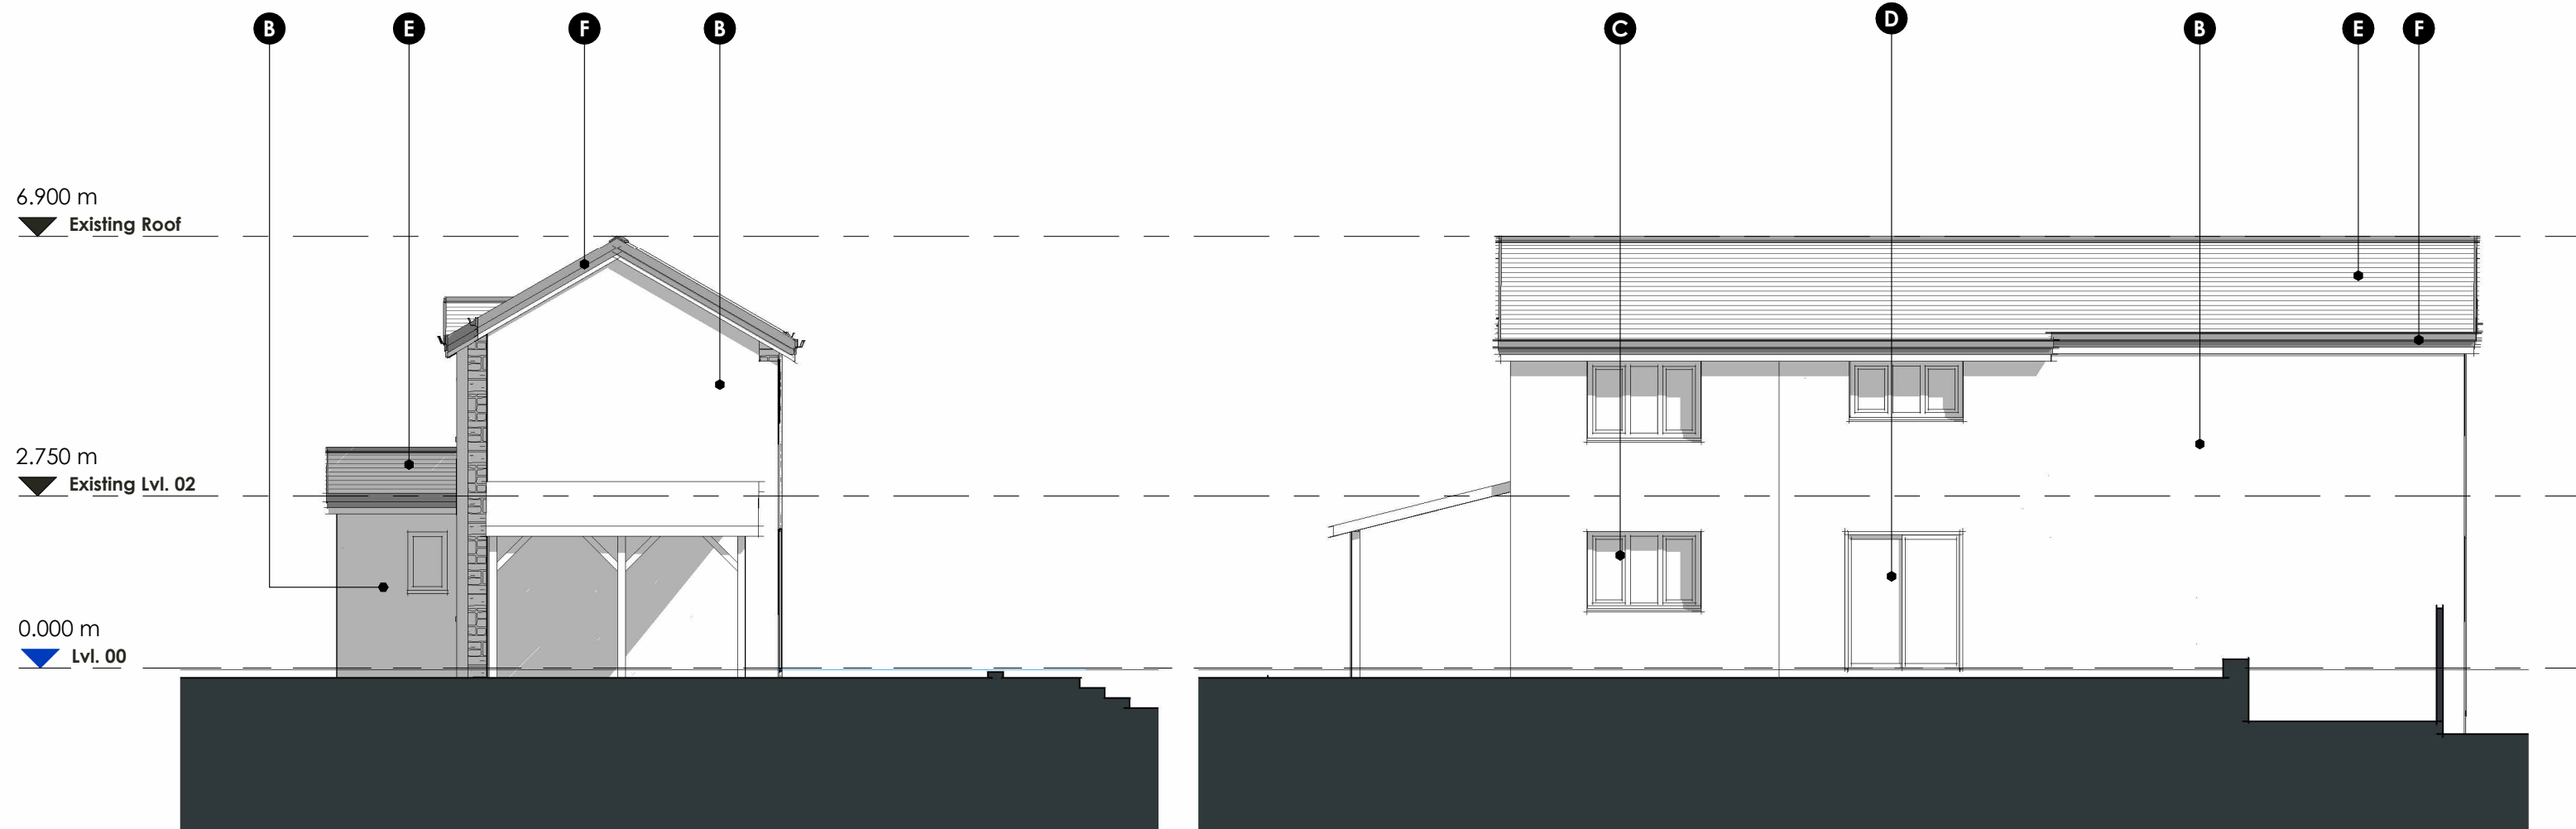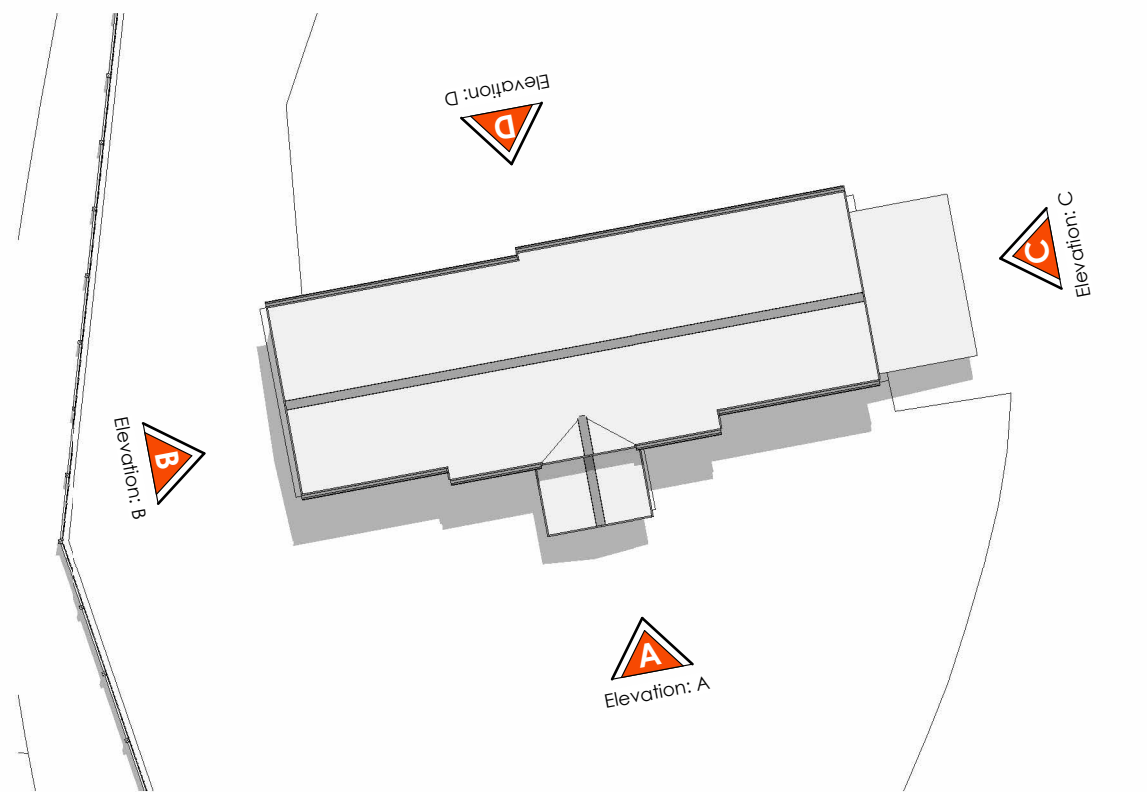

VIEW NO: **C** **GA Elevation - Side 02 - Existing**
SCALE: 1 : 100

VIEW NO: **D** **GA Elevation - Rear - Existing**
SCALE: 1 : 100

PLANNING MATERIAL KEY	
EXISTING (Ex.)	
A	Ex. Brickwork <i>Red in colour</i>
B	Ex. Render <i>White in colour</i>
C	Ex. Windows <i>White in colour</i>
D	Ex. Doors <i>White in colour</i>
E	Ex. Roof Tiles <i>Grey in colour</i>
F	Ex. Fascias & Soffits <i>Black in colour</i>
G	Ex. Rainwater Goods <i>Black in colour</i>
H	Ex. Stonework <i>Natural grey</i>
I	Ex. Timberwork <i>Painted White in colour</i>
J	Ex. Architectural Featurework <i>Painted White in colour</i>


PLANNING & DESIGN	1-2	3	4	5-7
-------------------	-----	---	---	-----

PROJECT INFORMATION

PROJECT NO: 745 PROJECT DATE: Feb. 2024
PROJECT TYPE: Residential

CURRENT REVISION STATUS

REVISION: **E** REV. DATE: 27.02.2026
DESCRIPTION: REVISED PLANNING APPLICATION ISSUE

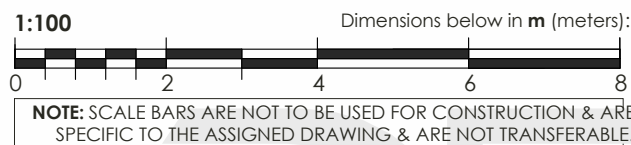

DRAWING NUMBER:

REVISION: **E**

DRAWING NAME:

PLANNING - A2 - Existing GA Elevations

CLIENT NAME: **Emma Hughes**
PROJECT: Keepers Lodge Lane,
ADDRESS: SA8 3JS
SCALE@A2 **As indicated**