




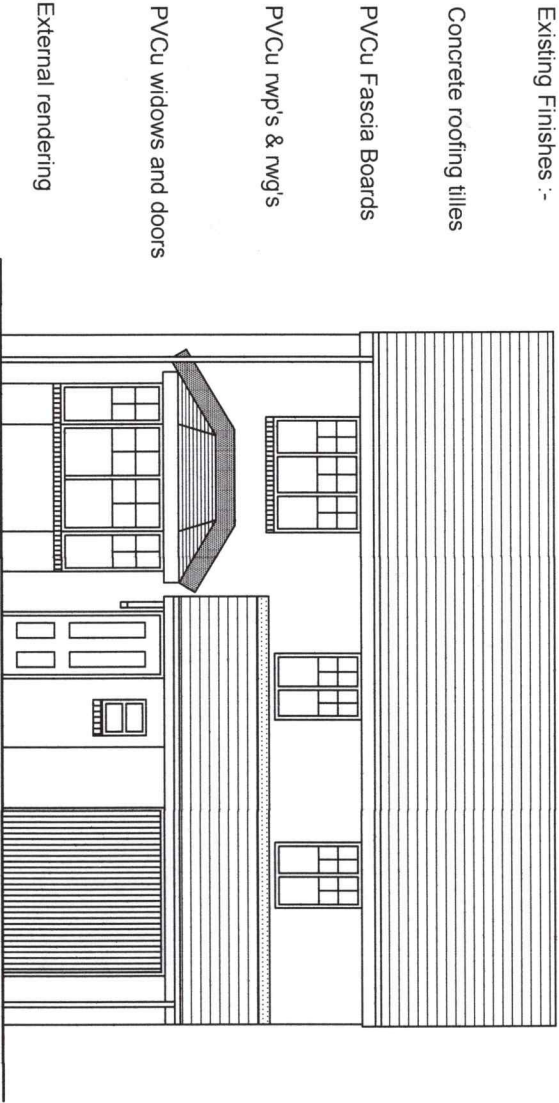


FRONT ELEVATION AS EXISTING

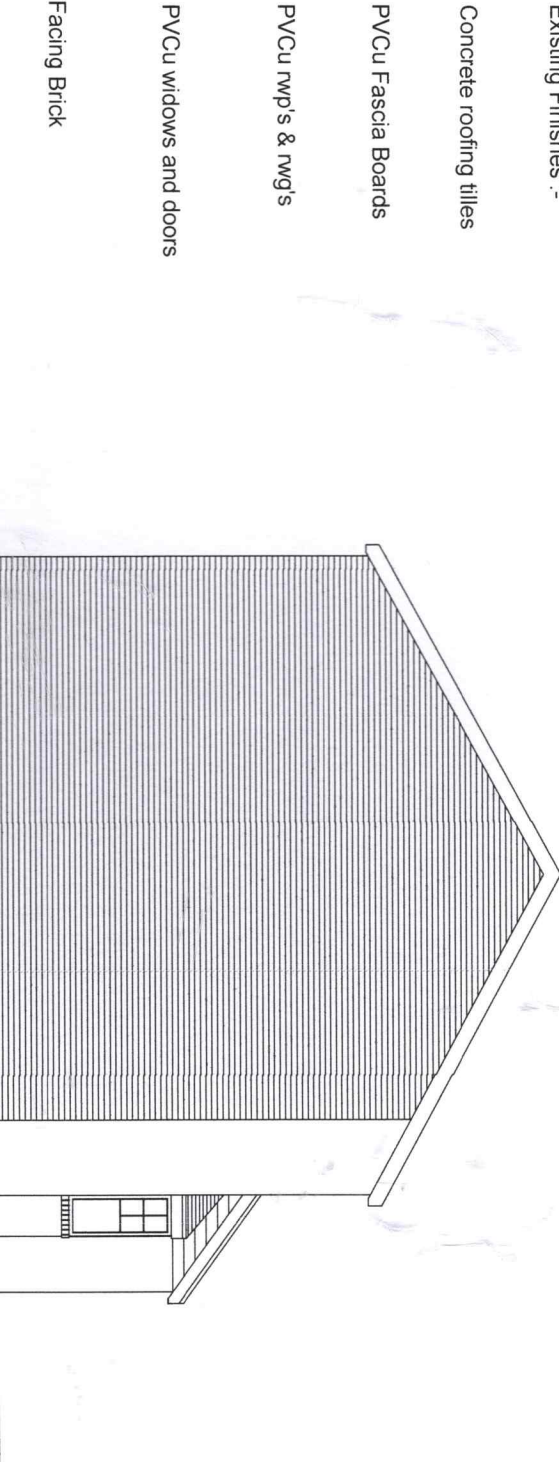

SIDE ELEVATION AS EXISTING

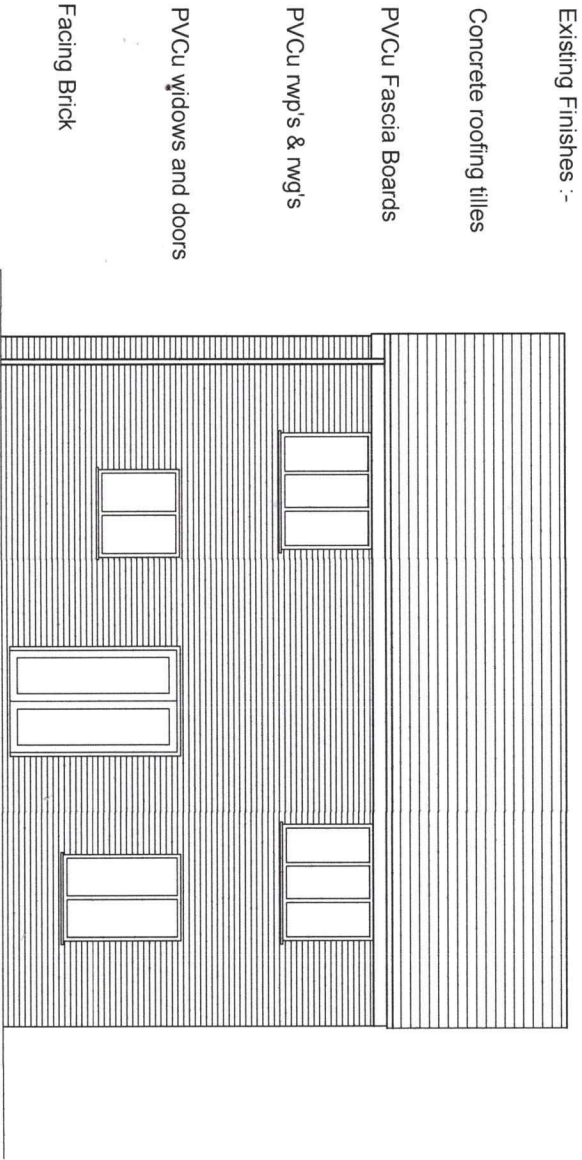

REAR ELEVATION AS EXISTING

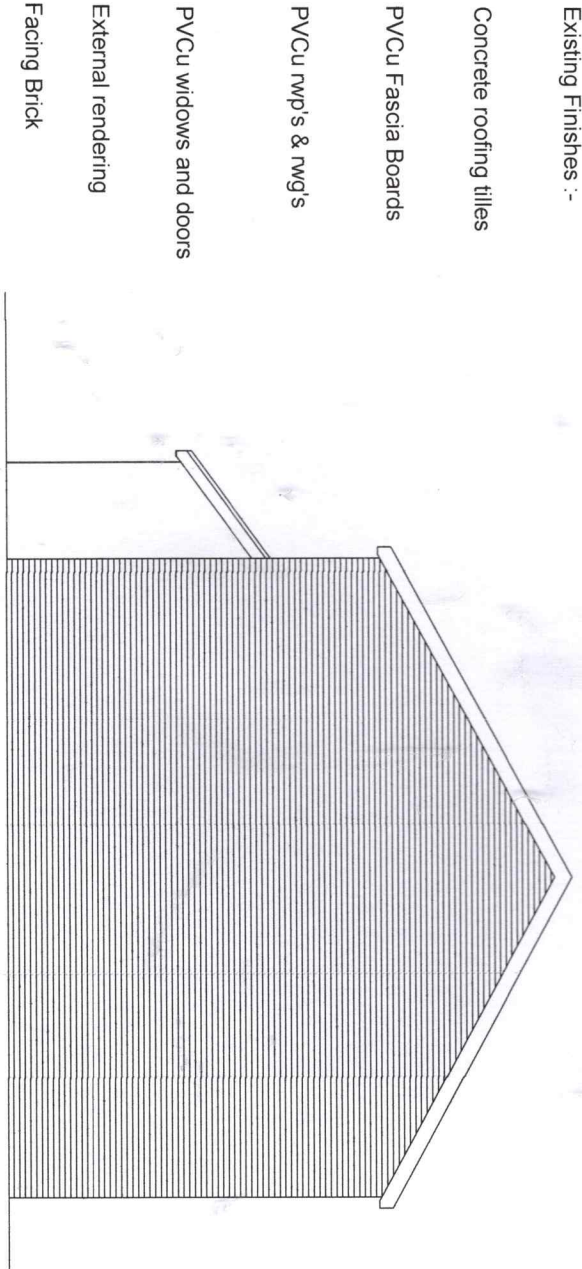

SIDE ELEVATION AS EXISTING